


New access

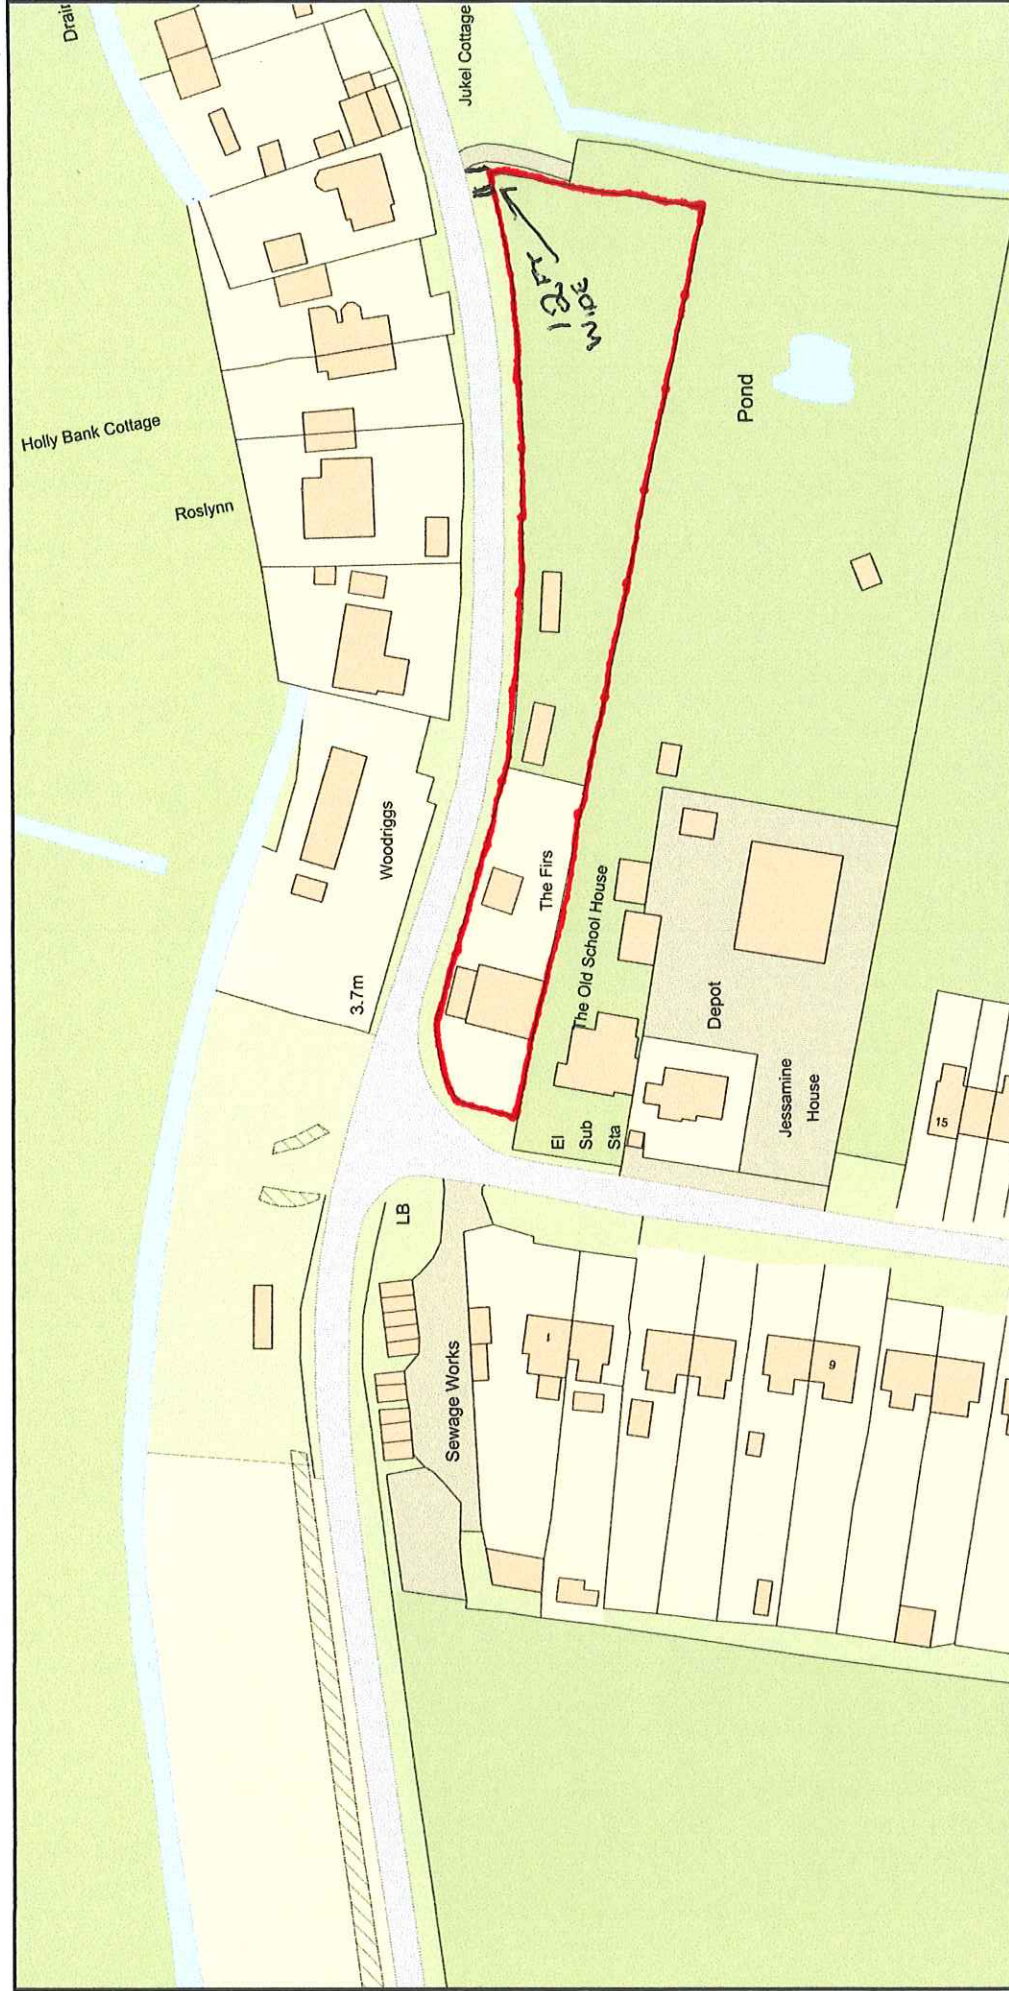

Plan Produced for: **Matthew Baker**
 Date Produced: 05 May 2020
 Plan Reference Number: TORQM20126160152216
 Scale: 1:1250 @ A4