



2

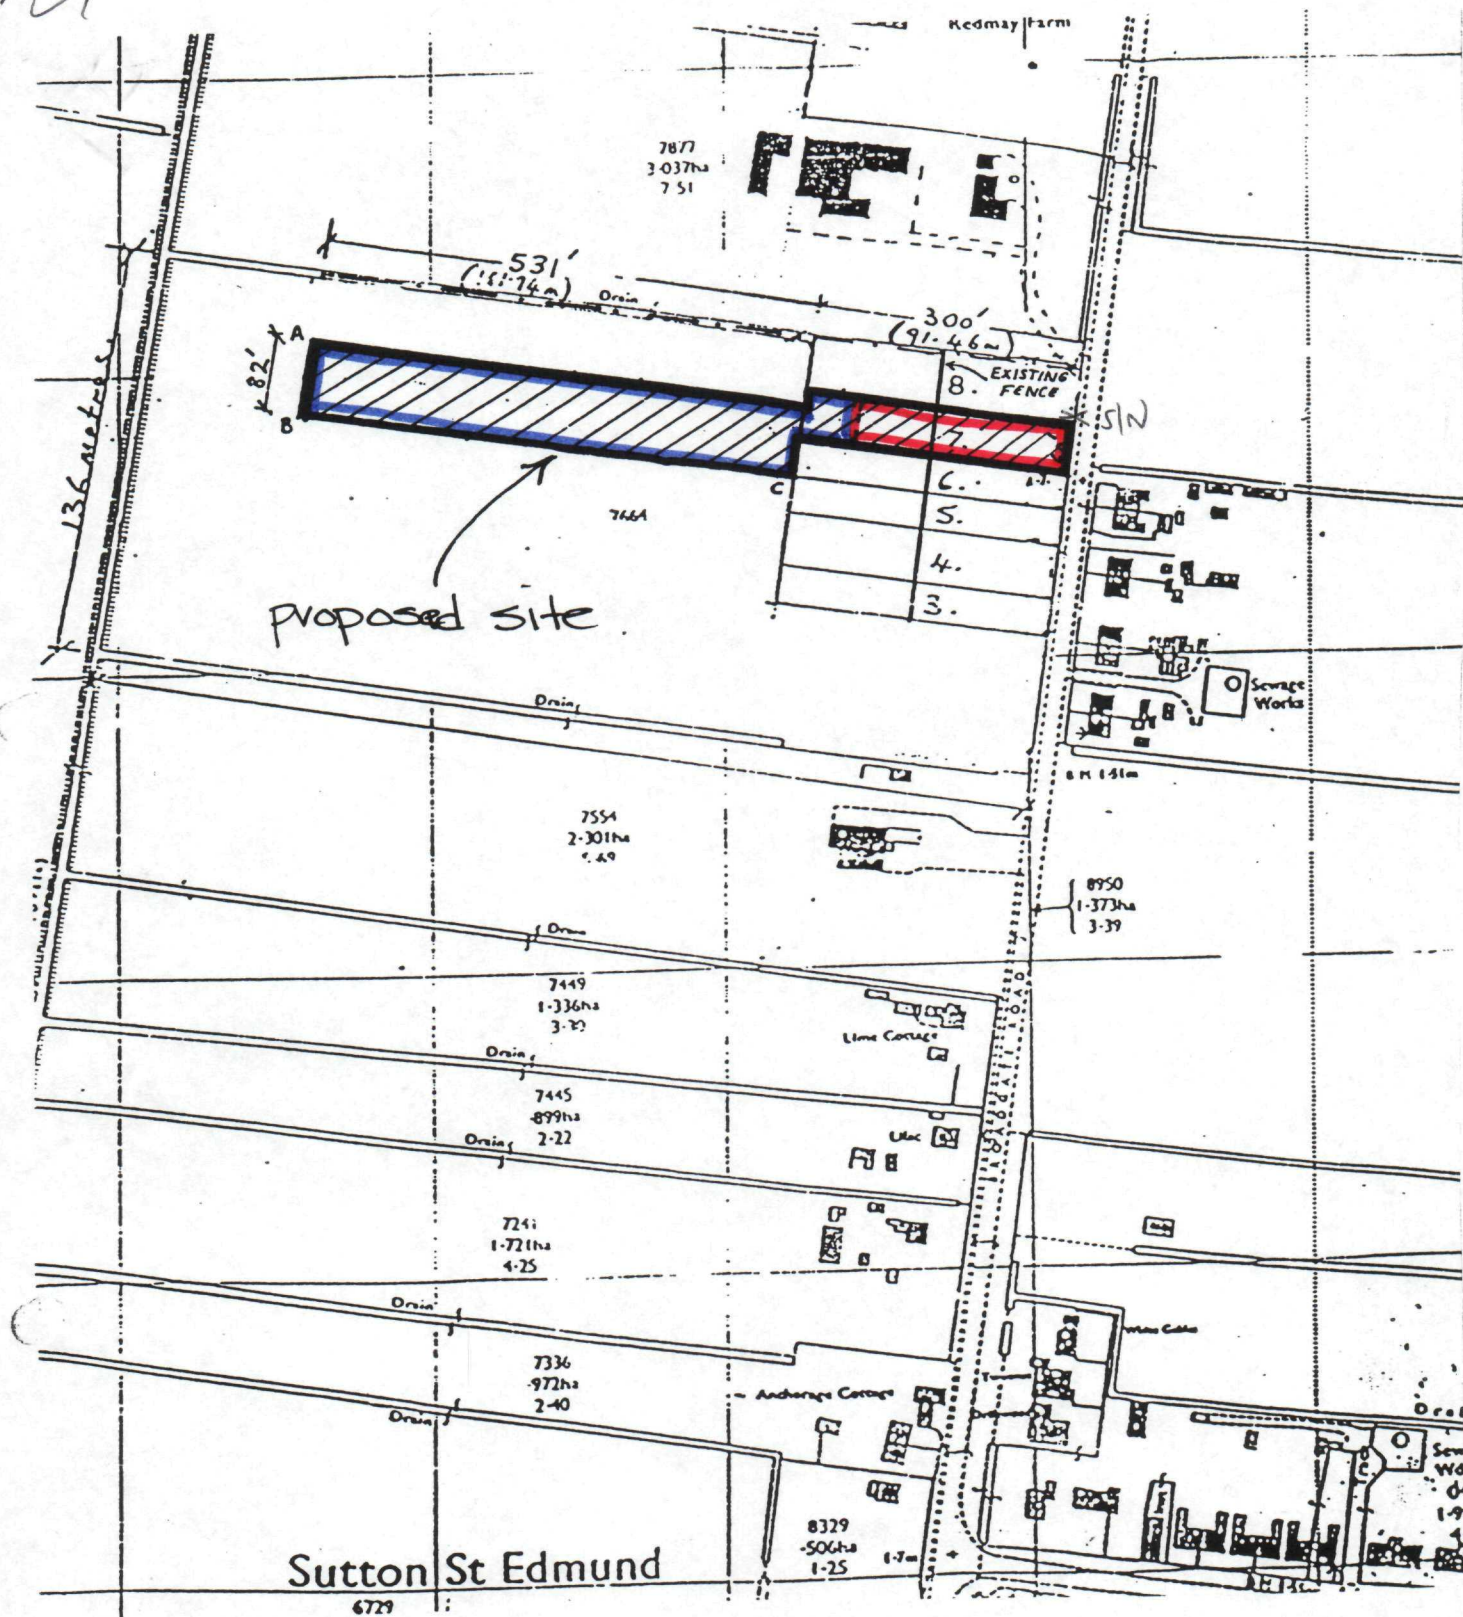

**DETERMINED
PLAN**

SOUTH HOLLAND DC
HOUSING & PLANNING
16 APR 1999
Ref: 0329/99

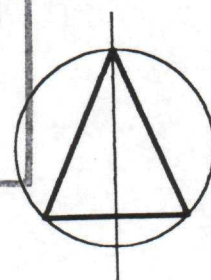

proposed location plan

proposed dwelling at Broadgate Road,
Sutton St Edmund

Scale: 1:2500