

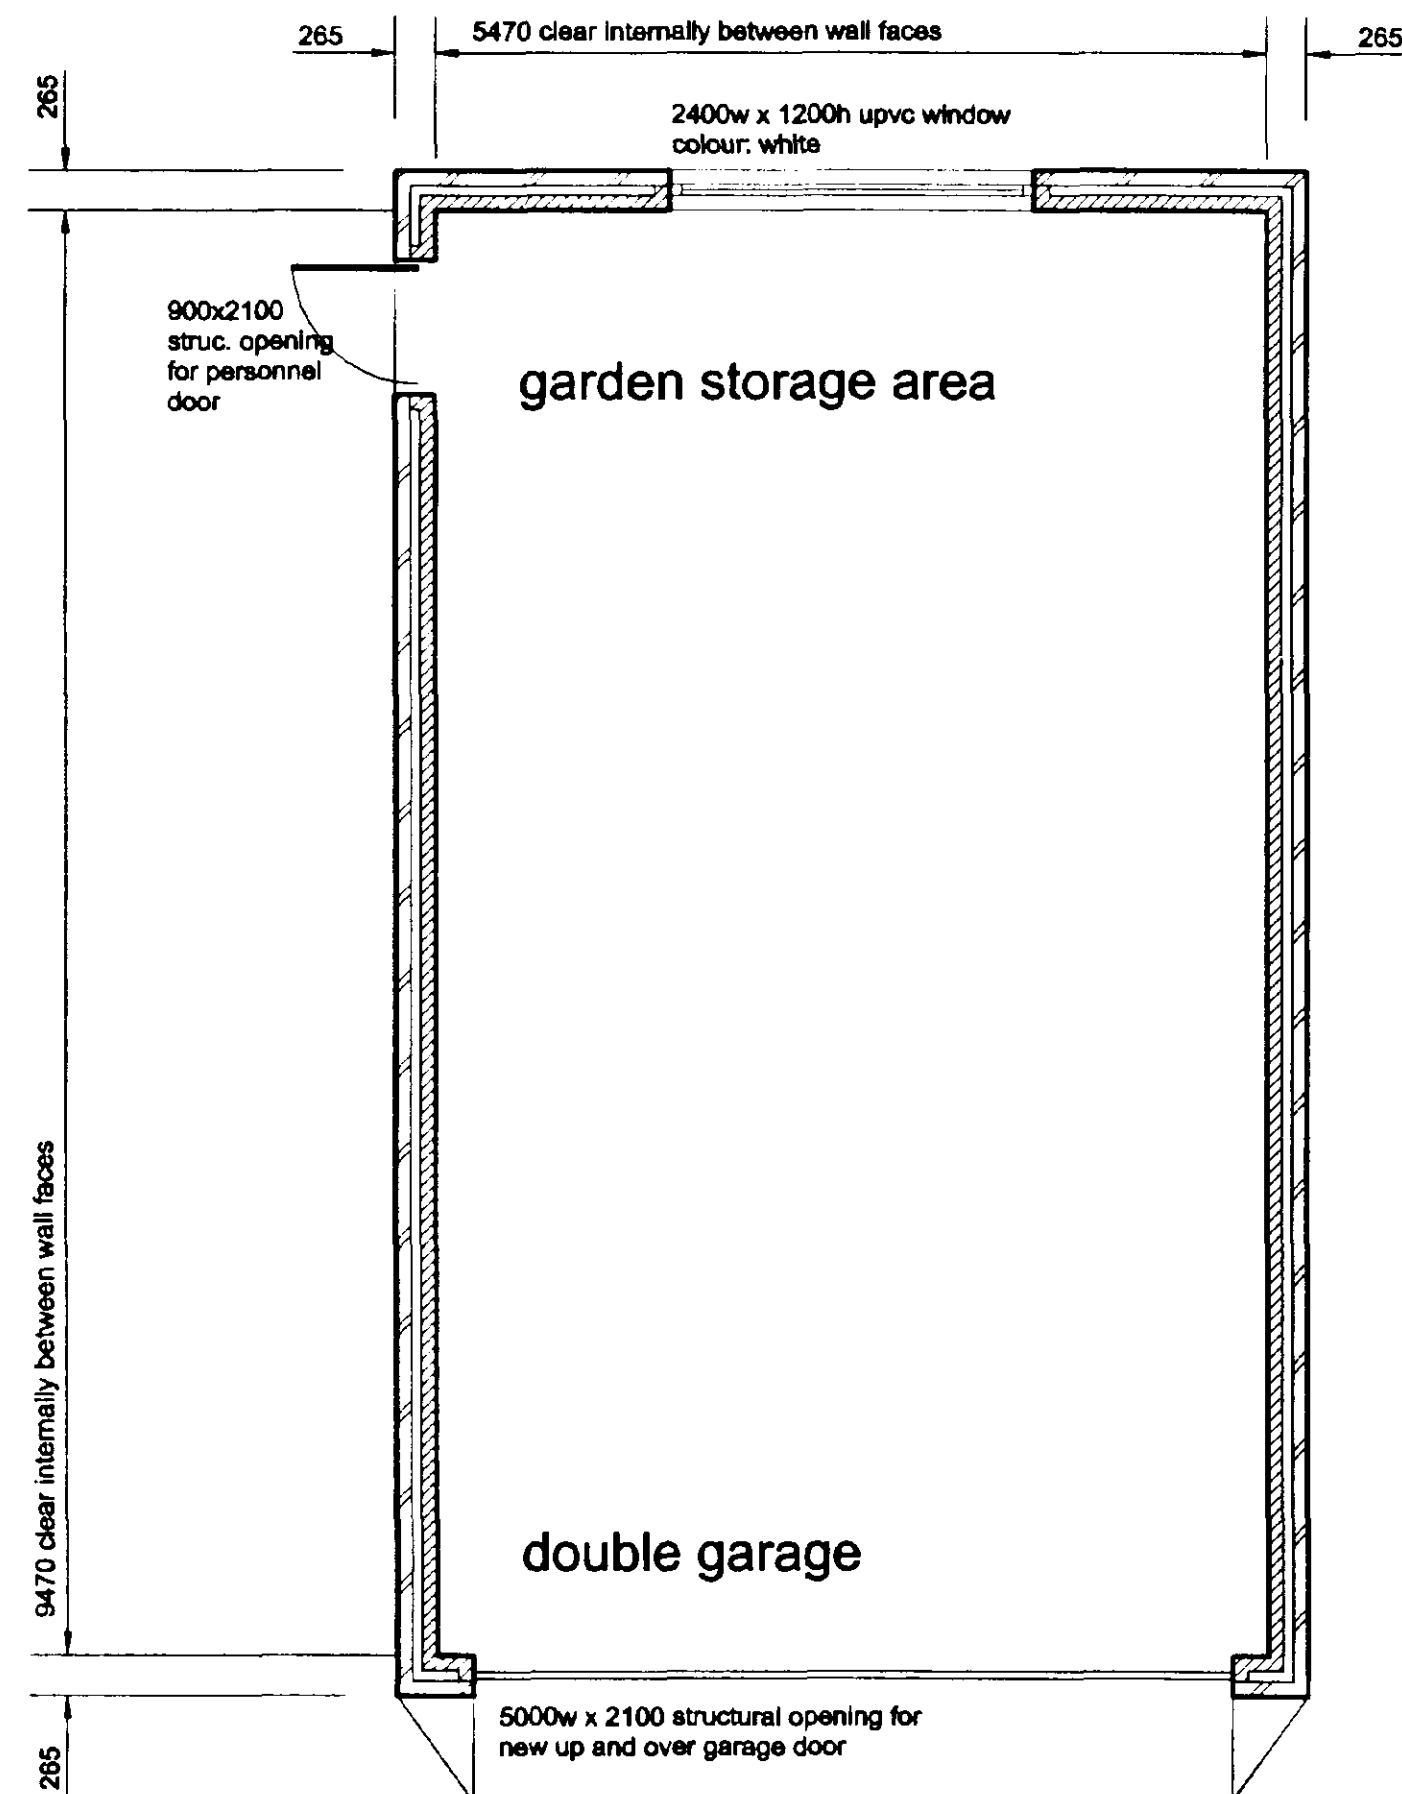


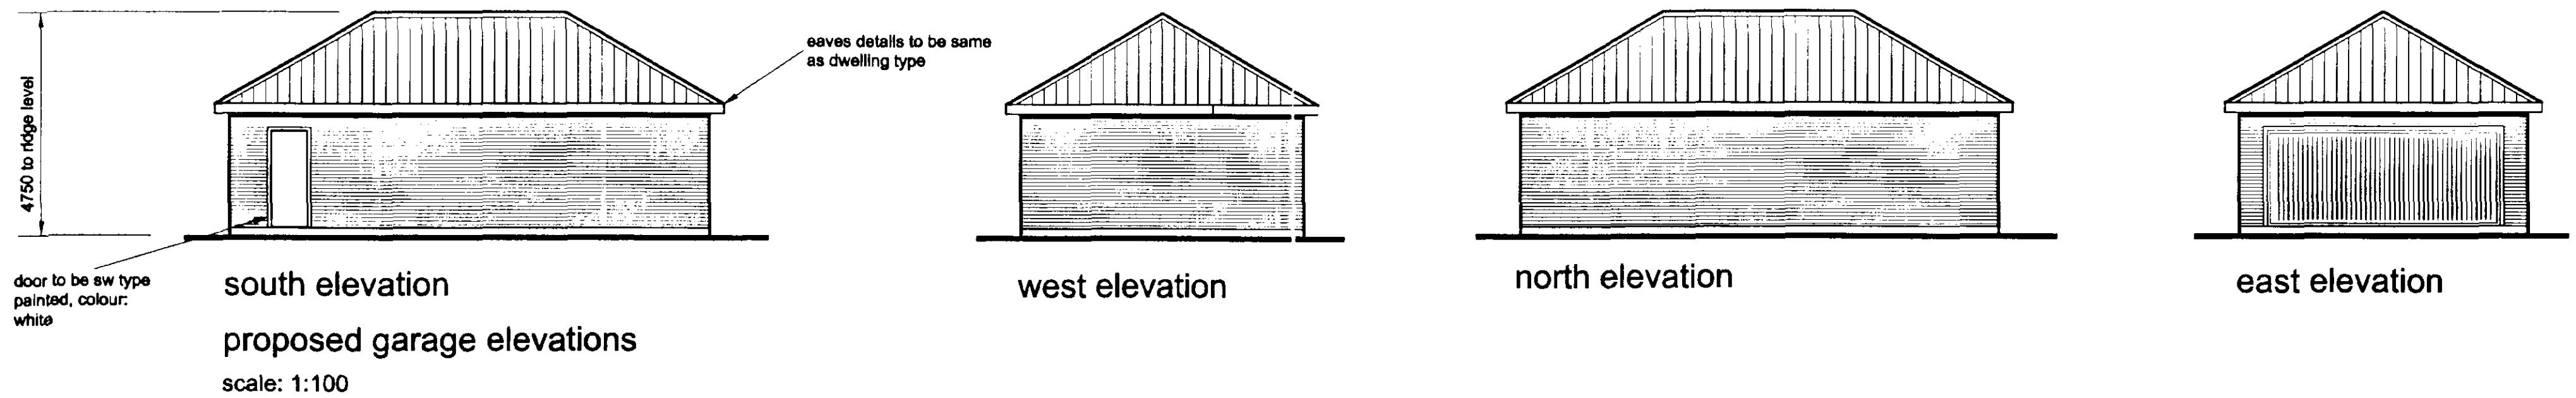

Proposed Plan
1:50

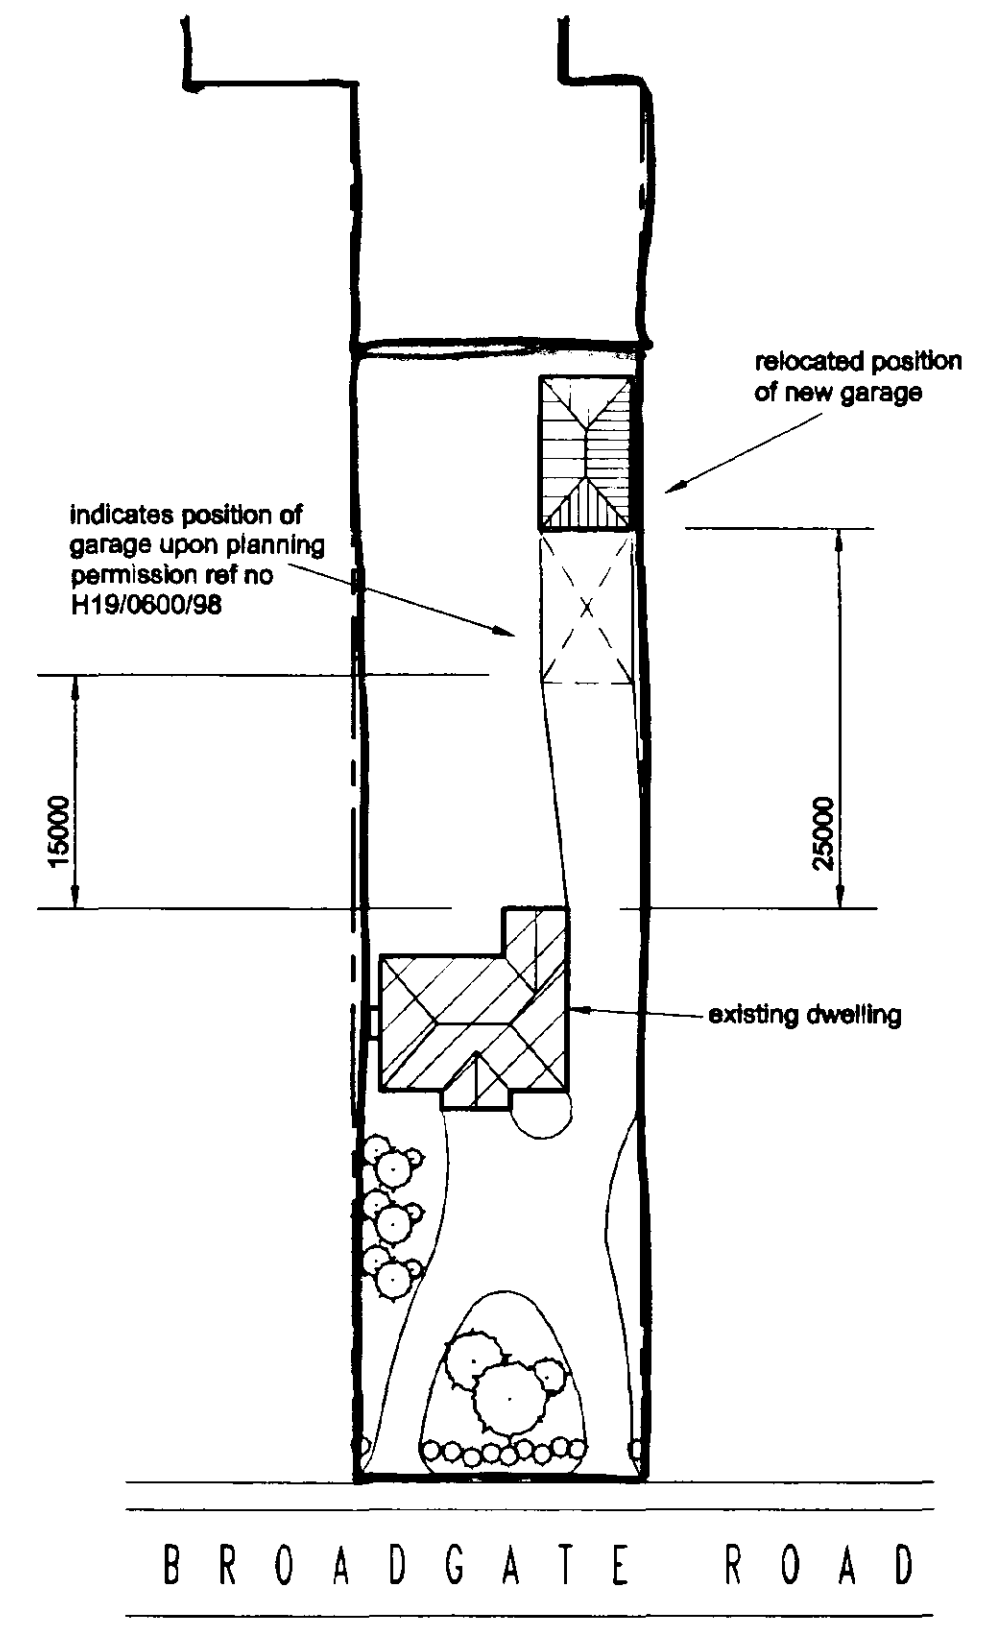

DETERMINED PLAN Site plan 1:500

Proposed relocated garage at Broadgate Road, Sutton St Edmund

SOUTH HAVINGDON DC
HOUSING & PLANNING
16 APR 1999
Ref: 0379/99