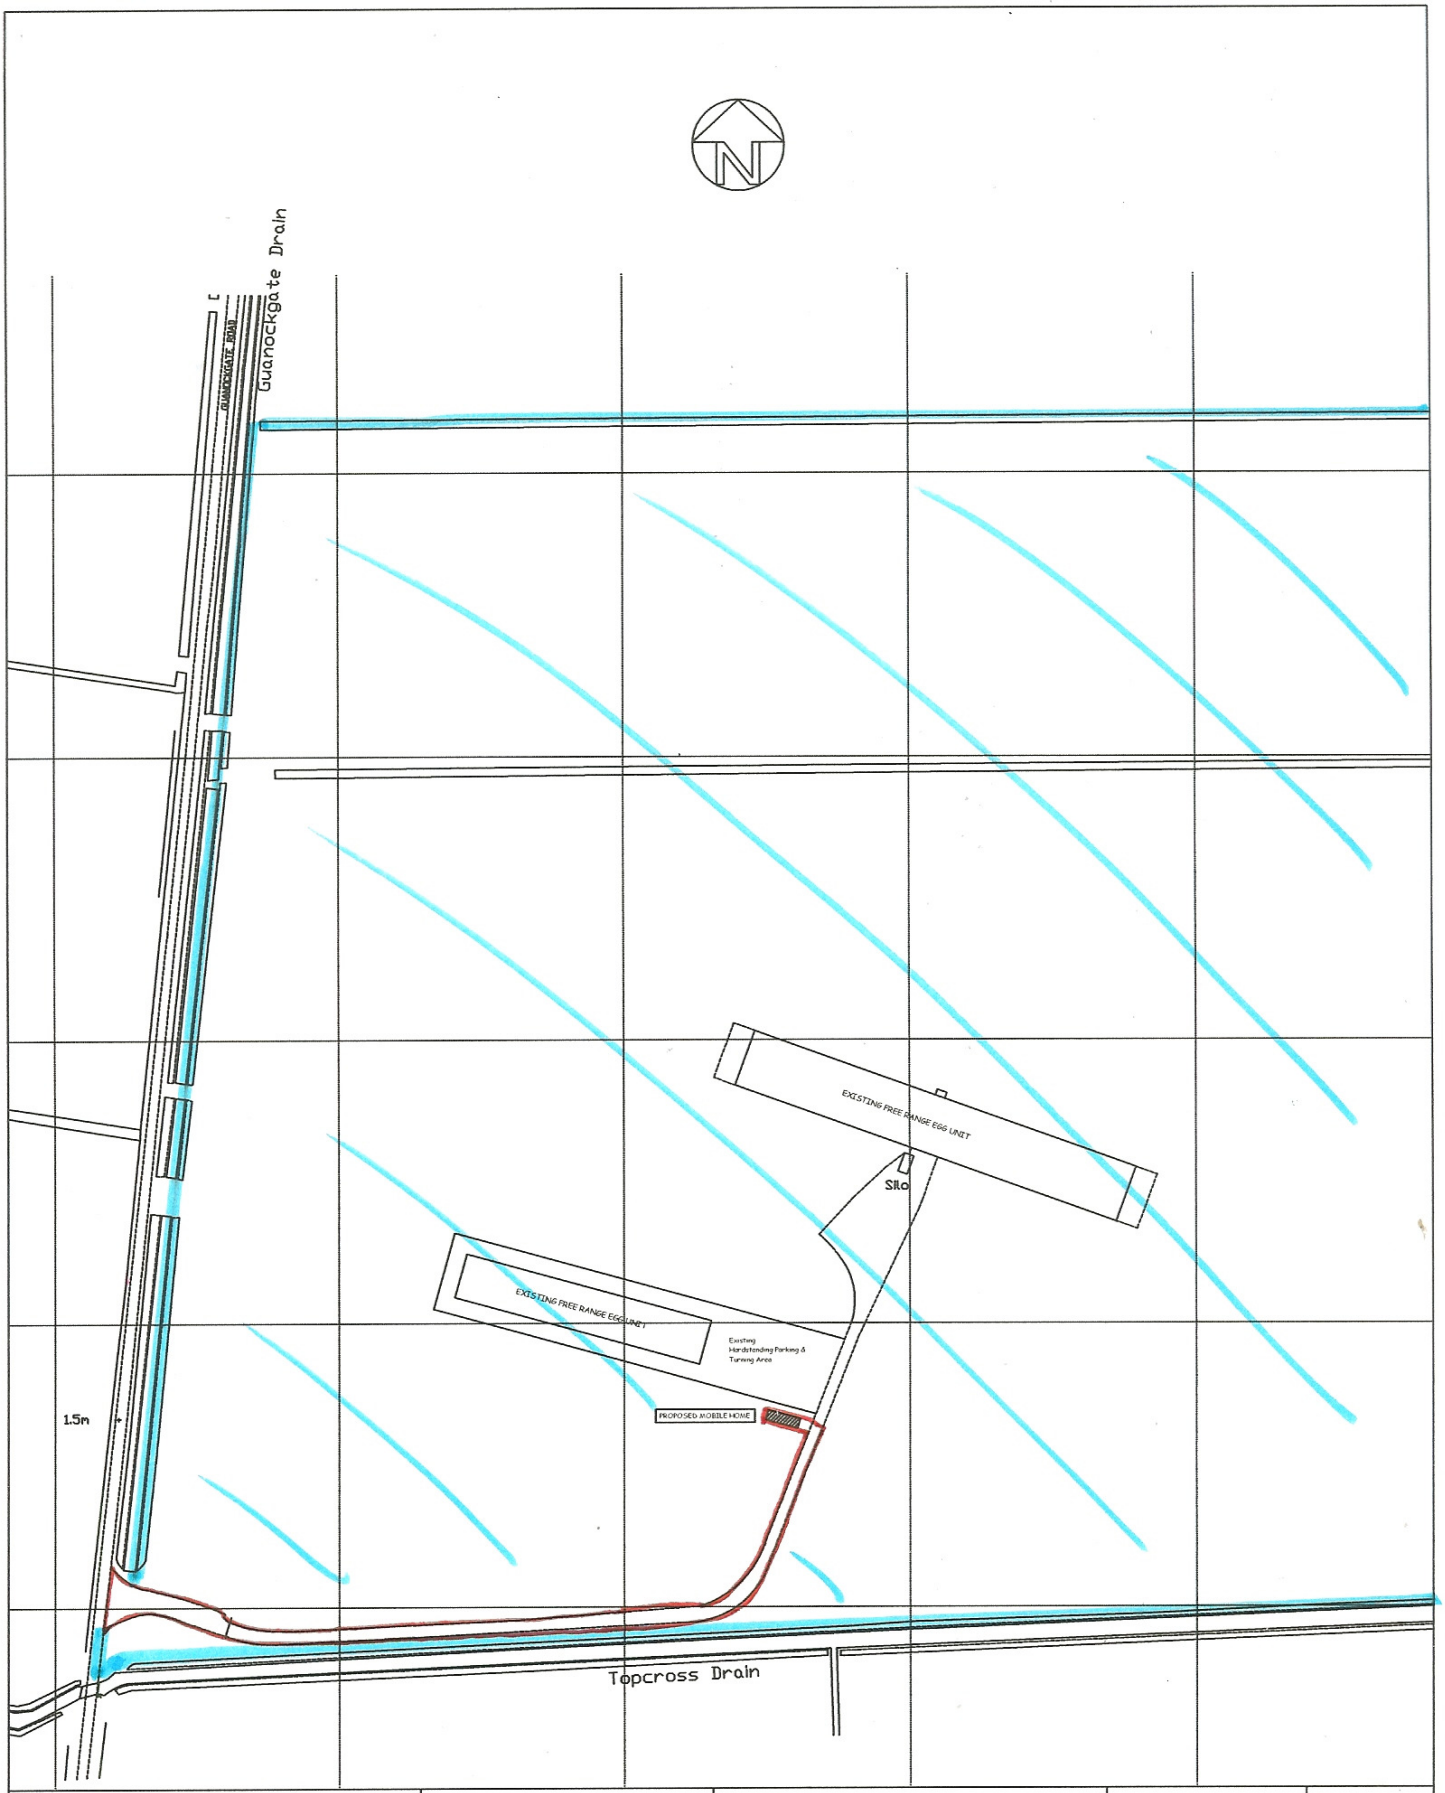



Ian Pick BSc (Hons) MRICS
Llewellyn House
Middle Street
Kilham
Driffield
East Yorkshire
YO25 4RL
Tel/Fax (01262) 421807
Mobile 07702814950
Ian Pick Associates

| CLIENT | JOB TITLE | SCALE | Rev |
|---|---|---|---|
| C S Gent and Sons<br>Ashlea Farm<br>Guanockgate Road<br>Sutton St Edmund<br>Spalding, PE12 0LU | Mobile Home | 1:2500 | - |
| | DWG. TITLE<br>Location Plan | DWG. NUMBER<br>IP/CG/01 | DATE<br>April 14 |