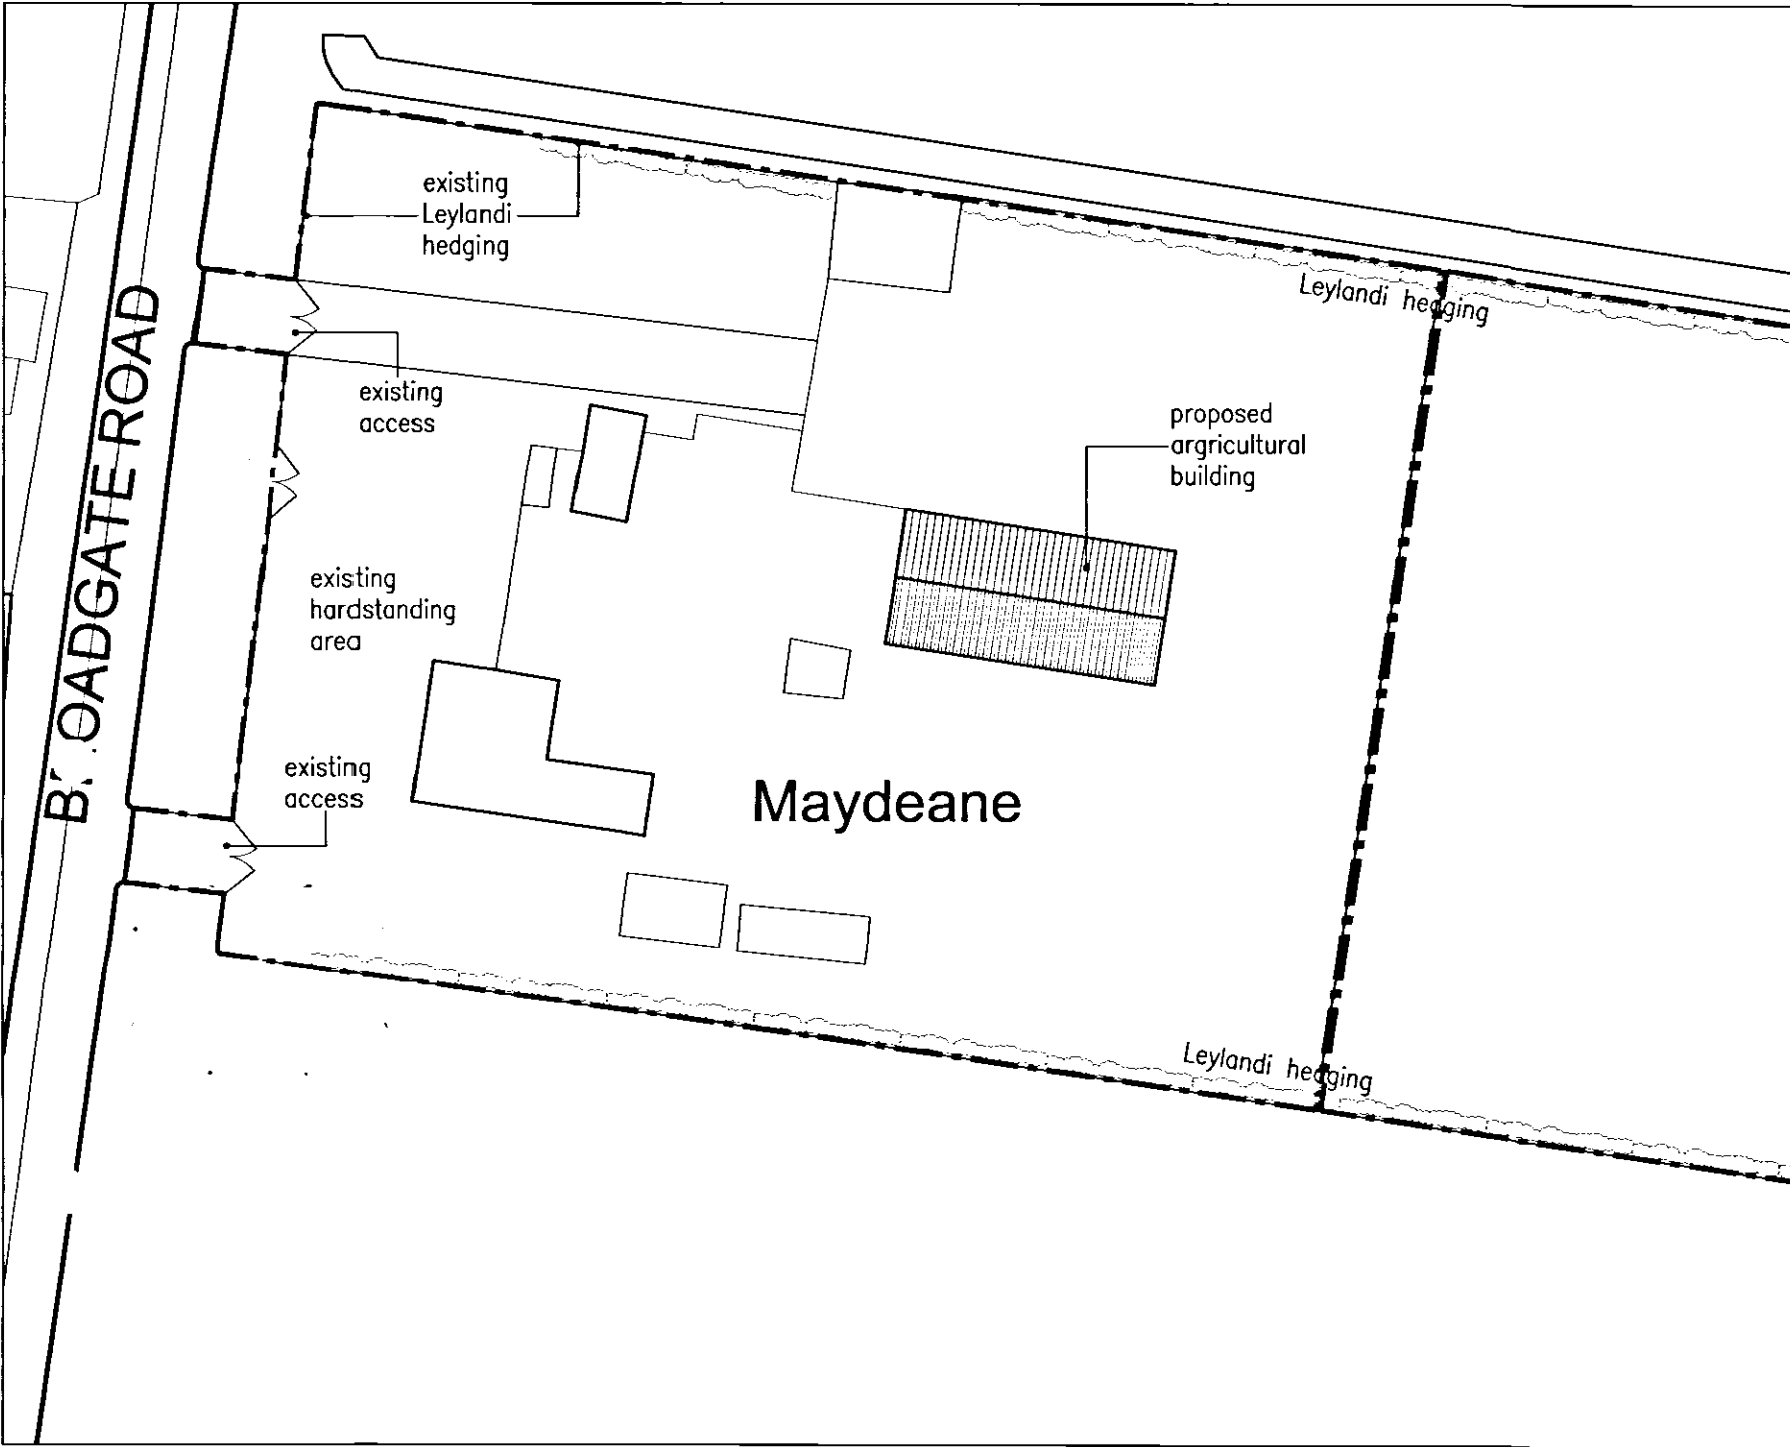
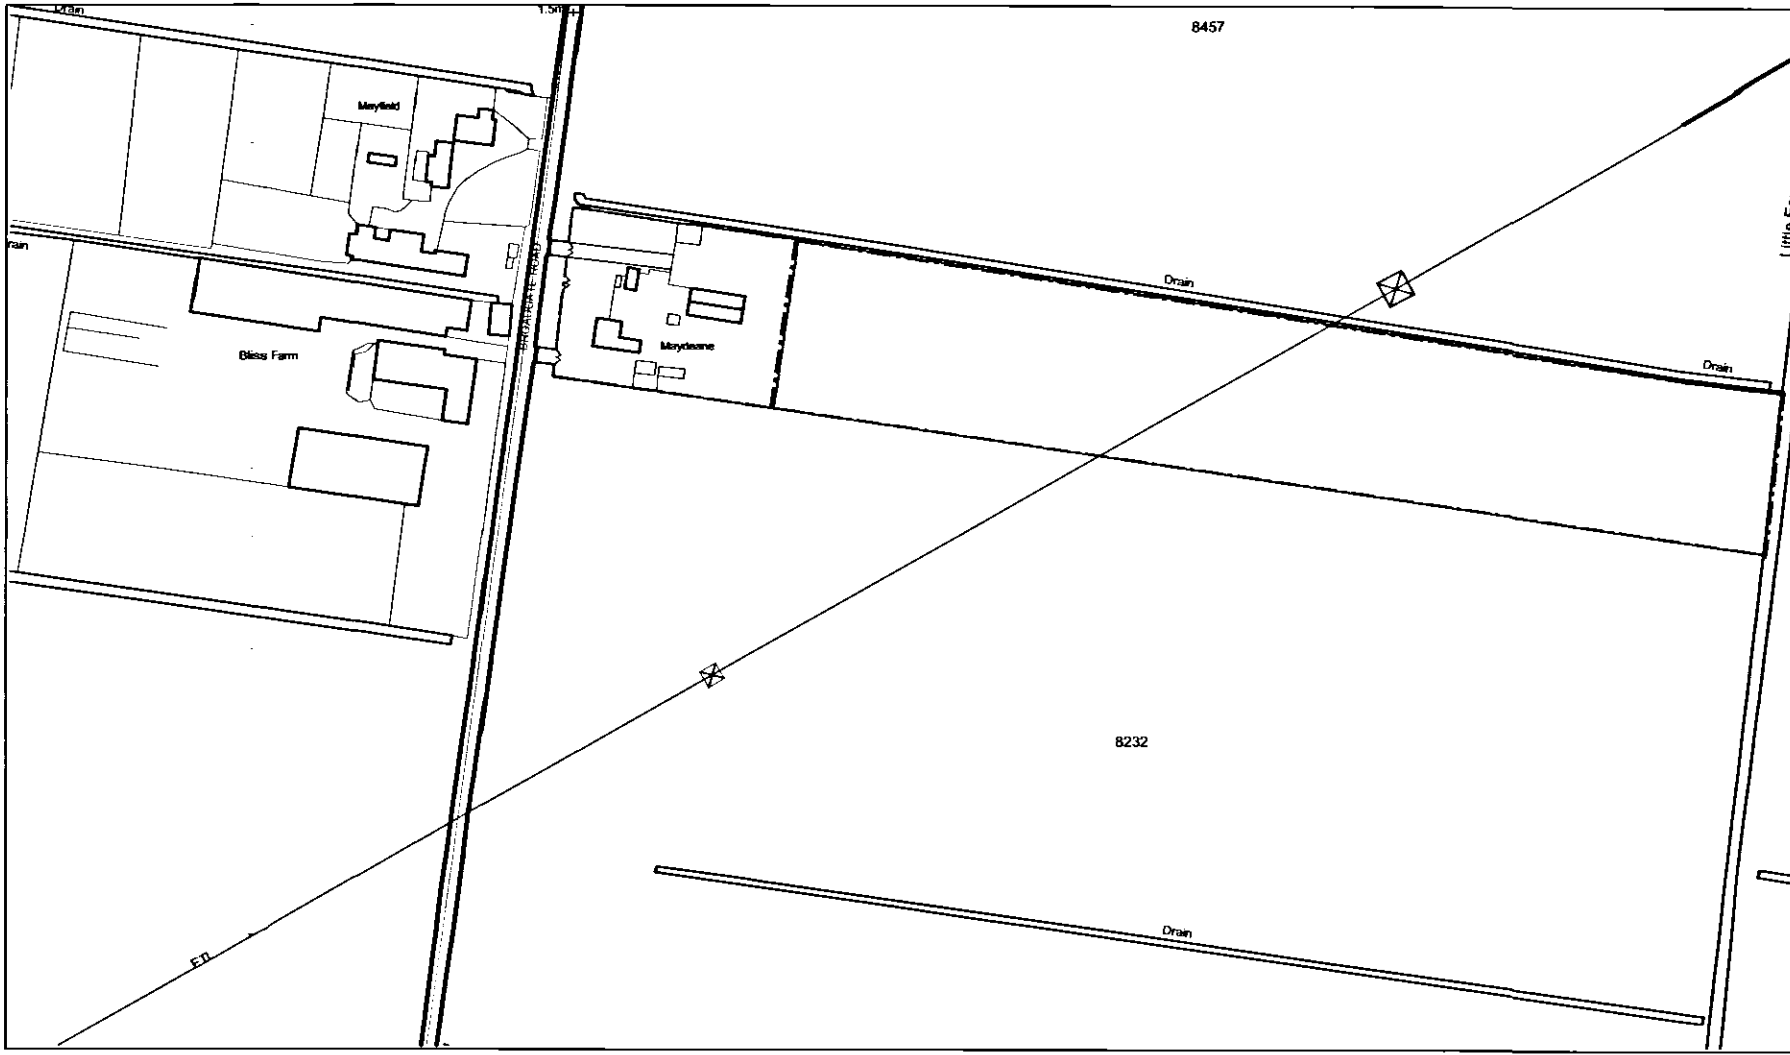
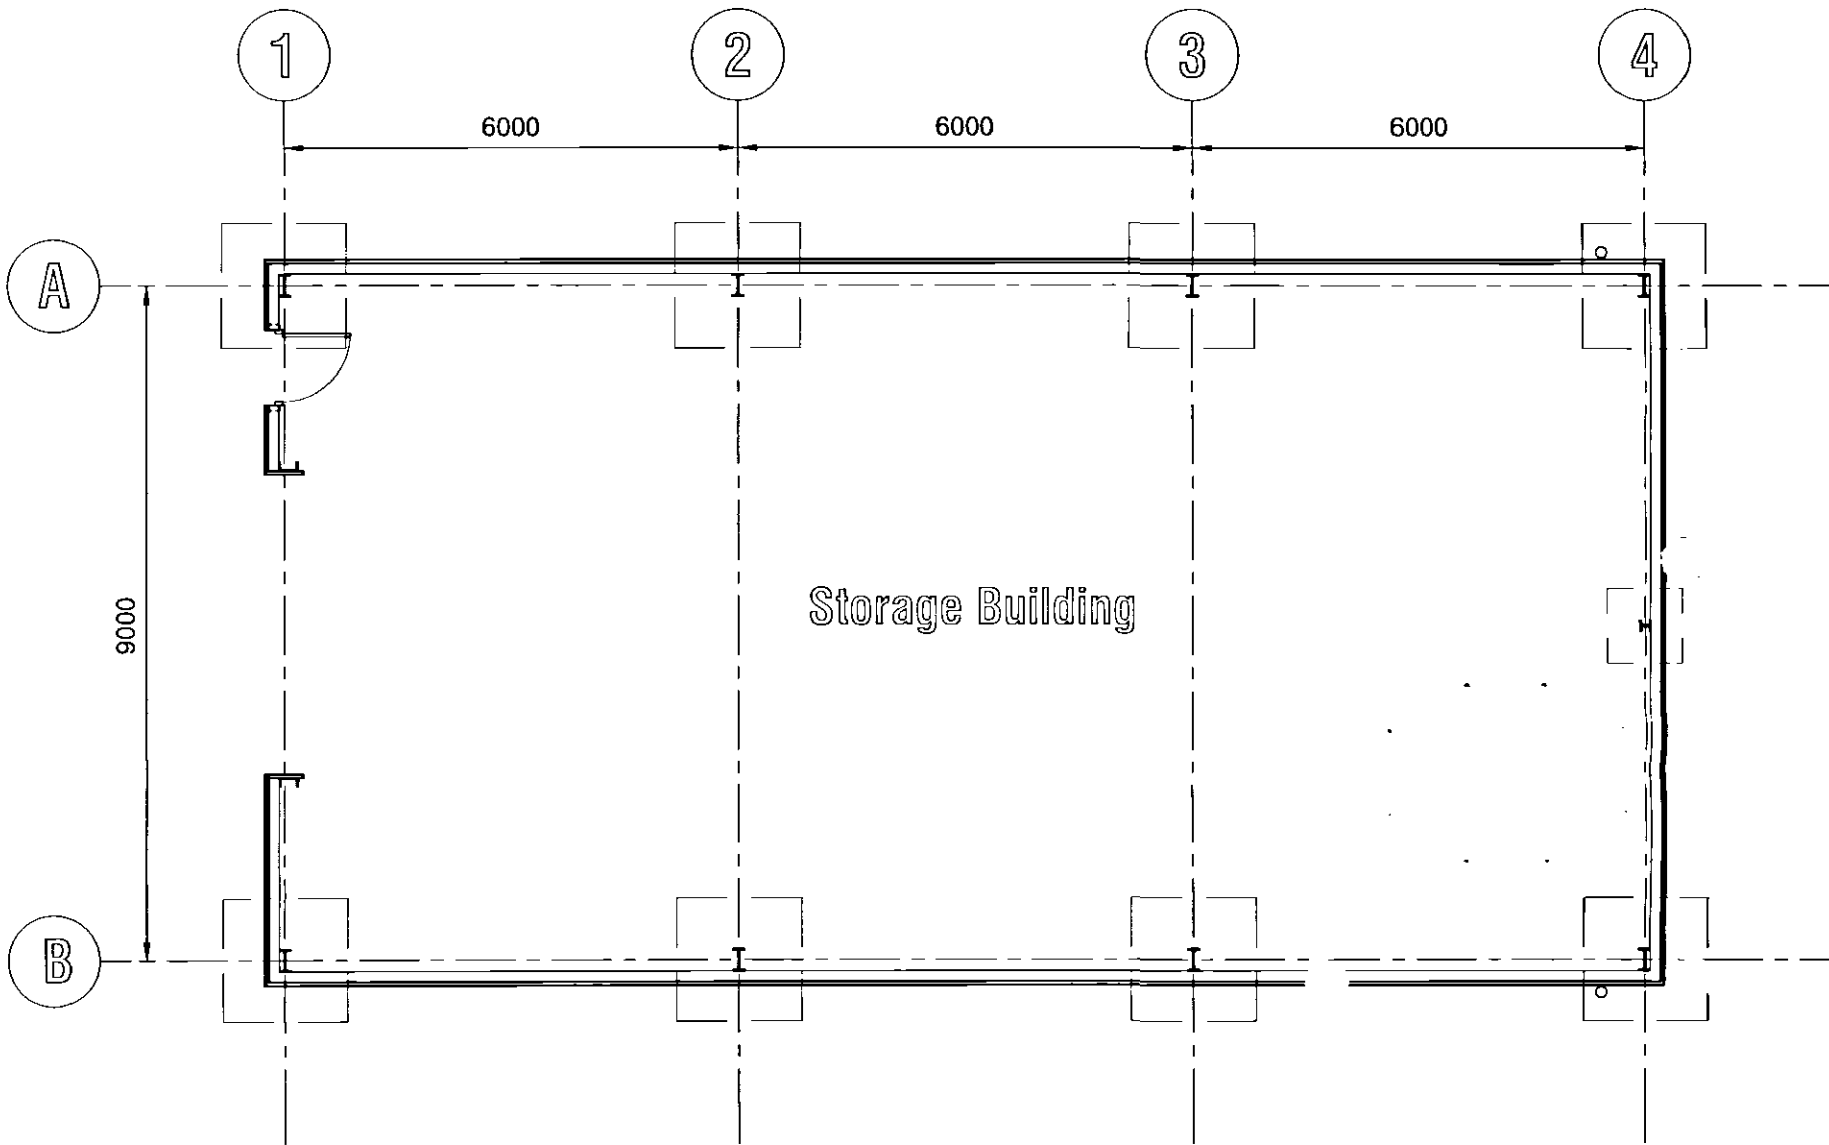
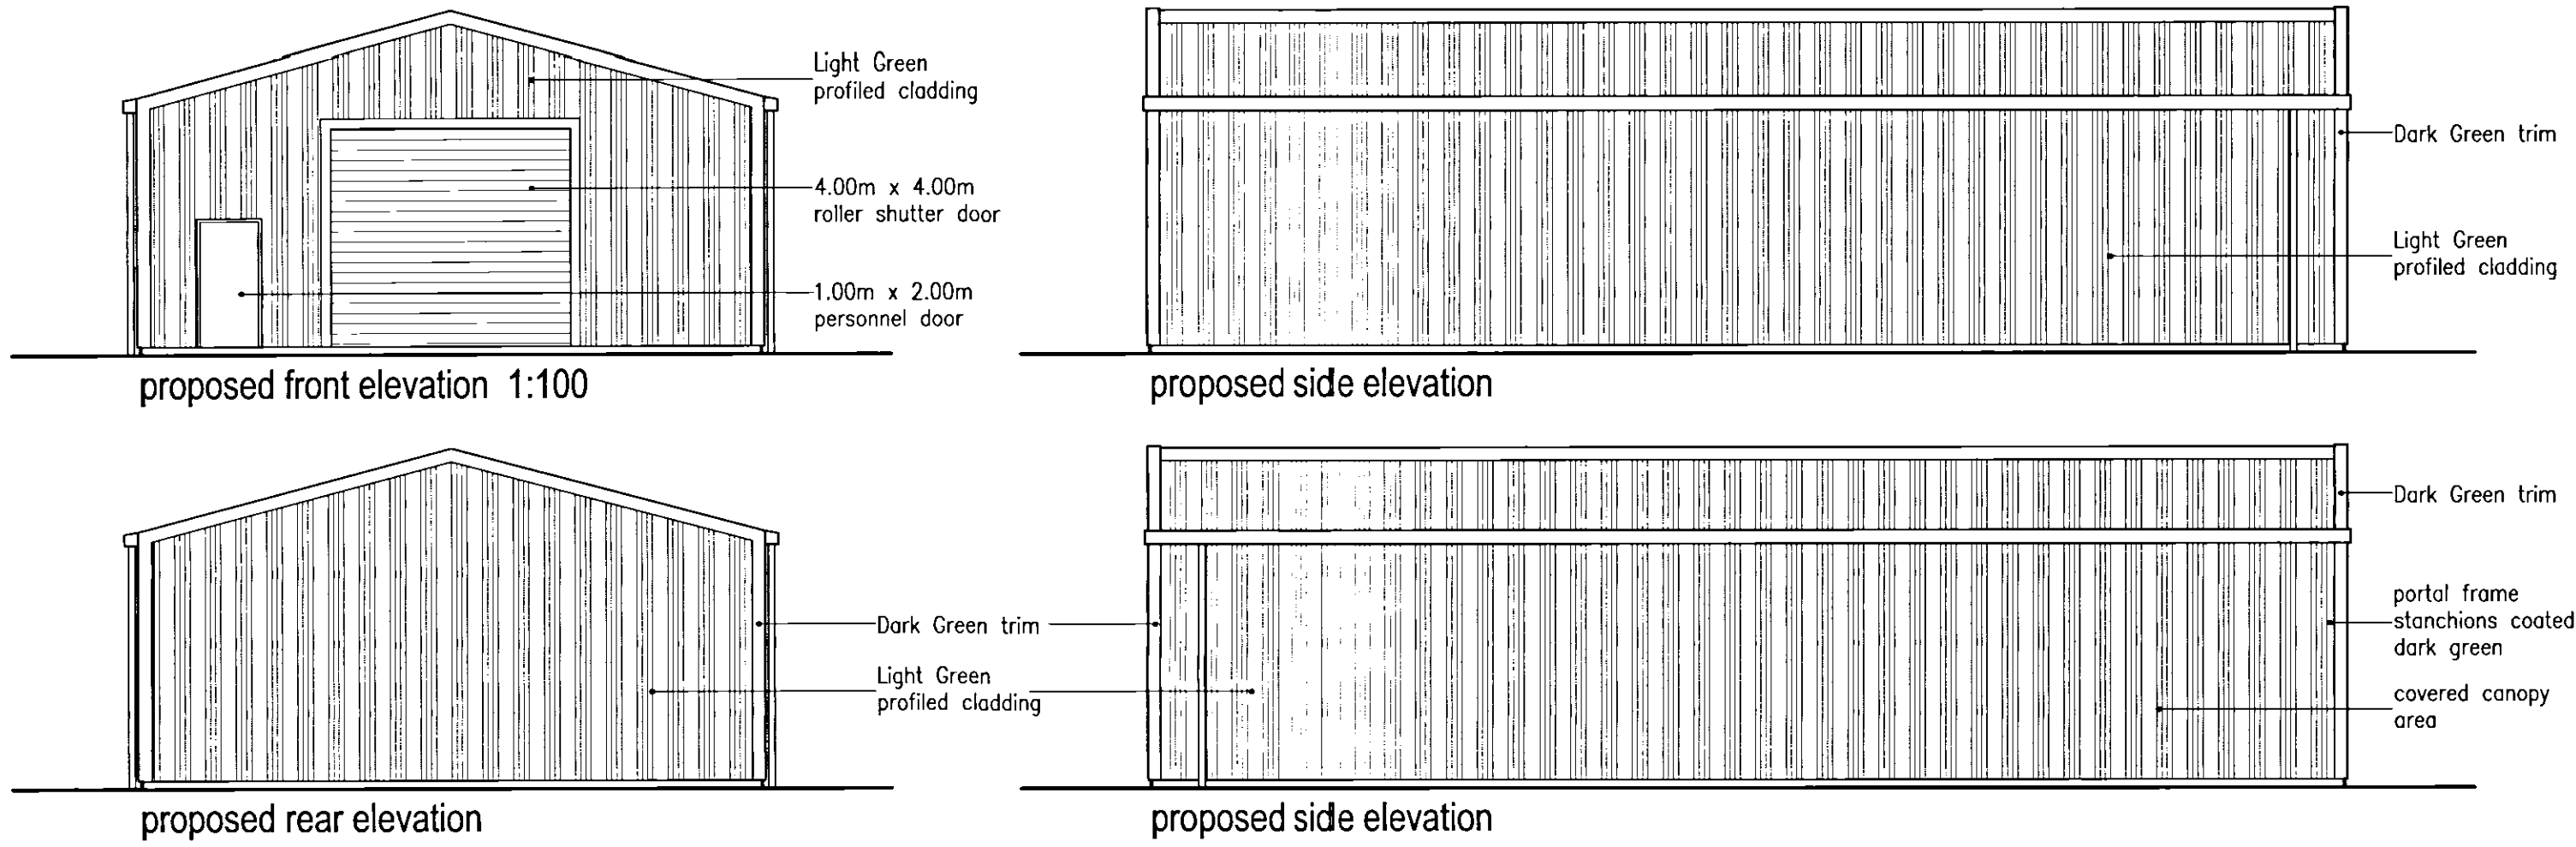


REVISION: B Length of building reduced to 3no. bays of 6.00m 11/05/2006
REVISION: A Length of building reduced to 4no. bays of 6.00m 15/02/2006


Peter Humphrey Associates Ltd.
ARCHITECTURAL DESIGN AND BUILDING

PROJECT
PROPOSED AGRICULTURAL BUILDING
'MAYDEANE'
BROADGATE ROAD
SUTTON St. EDMUND

CLIENT
Mr S. Byatt

DATE August 2005 SCALE as shown JOB No. 3717/P01B

DO NOT SCALE FROM THIS DRAWING
COPYRIGHT: THIS DRAWING MUST NOT BE ISSUED, LOANED OR COPIED
WITHOUT THE CONSENT OF PETER HUMPHREY ASSOCIATES

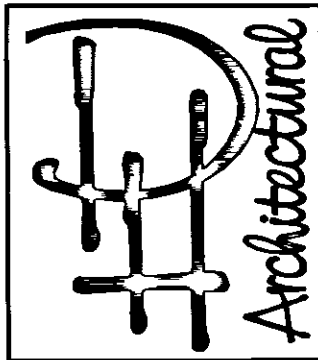

Peter Humphrey Associates Ltd.
ARCHITECTURAL DESIGN AND BUILDING
TELEPHONE 01945 466 966
FAX 01945 466 433
E-MAIL: pha_ltd@btconnect.com
30 OLD MARKET WISBECH CAMBS PE13 1NB
Chartered Institute of
Architectural Technologists