
SHDC
Planning & Development
2 7 MAY 2011
Ref: 0403-11

Ordnance Survey®

OS Sitemap®

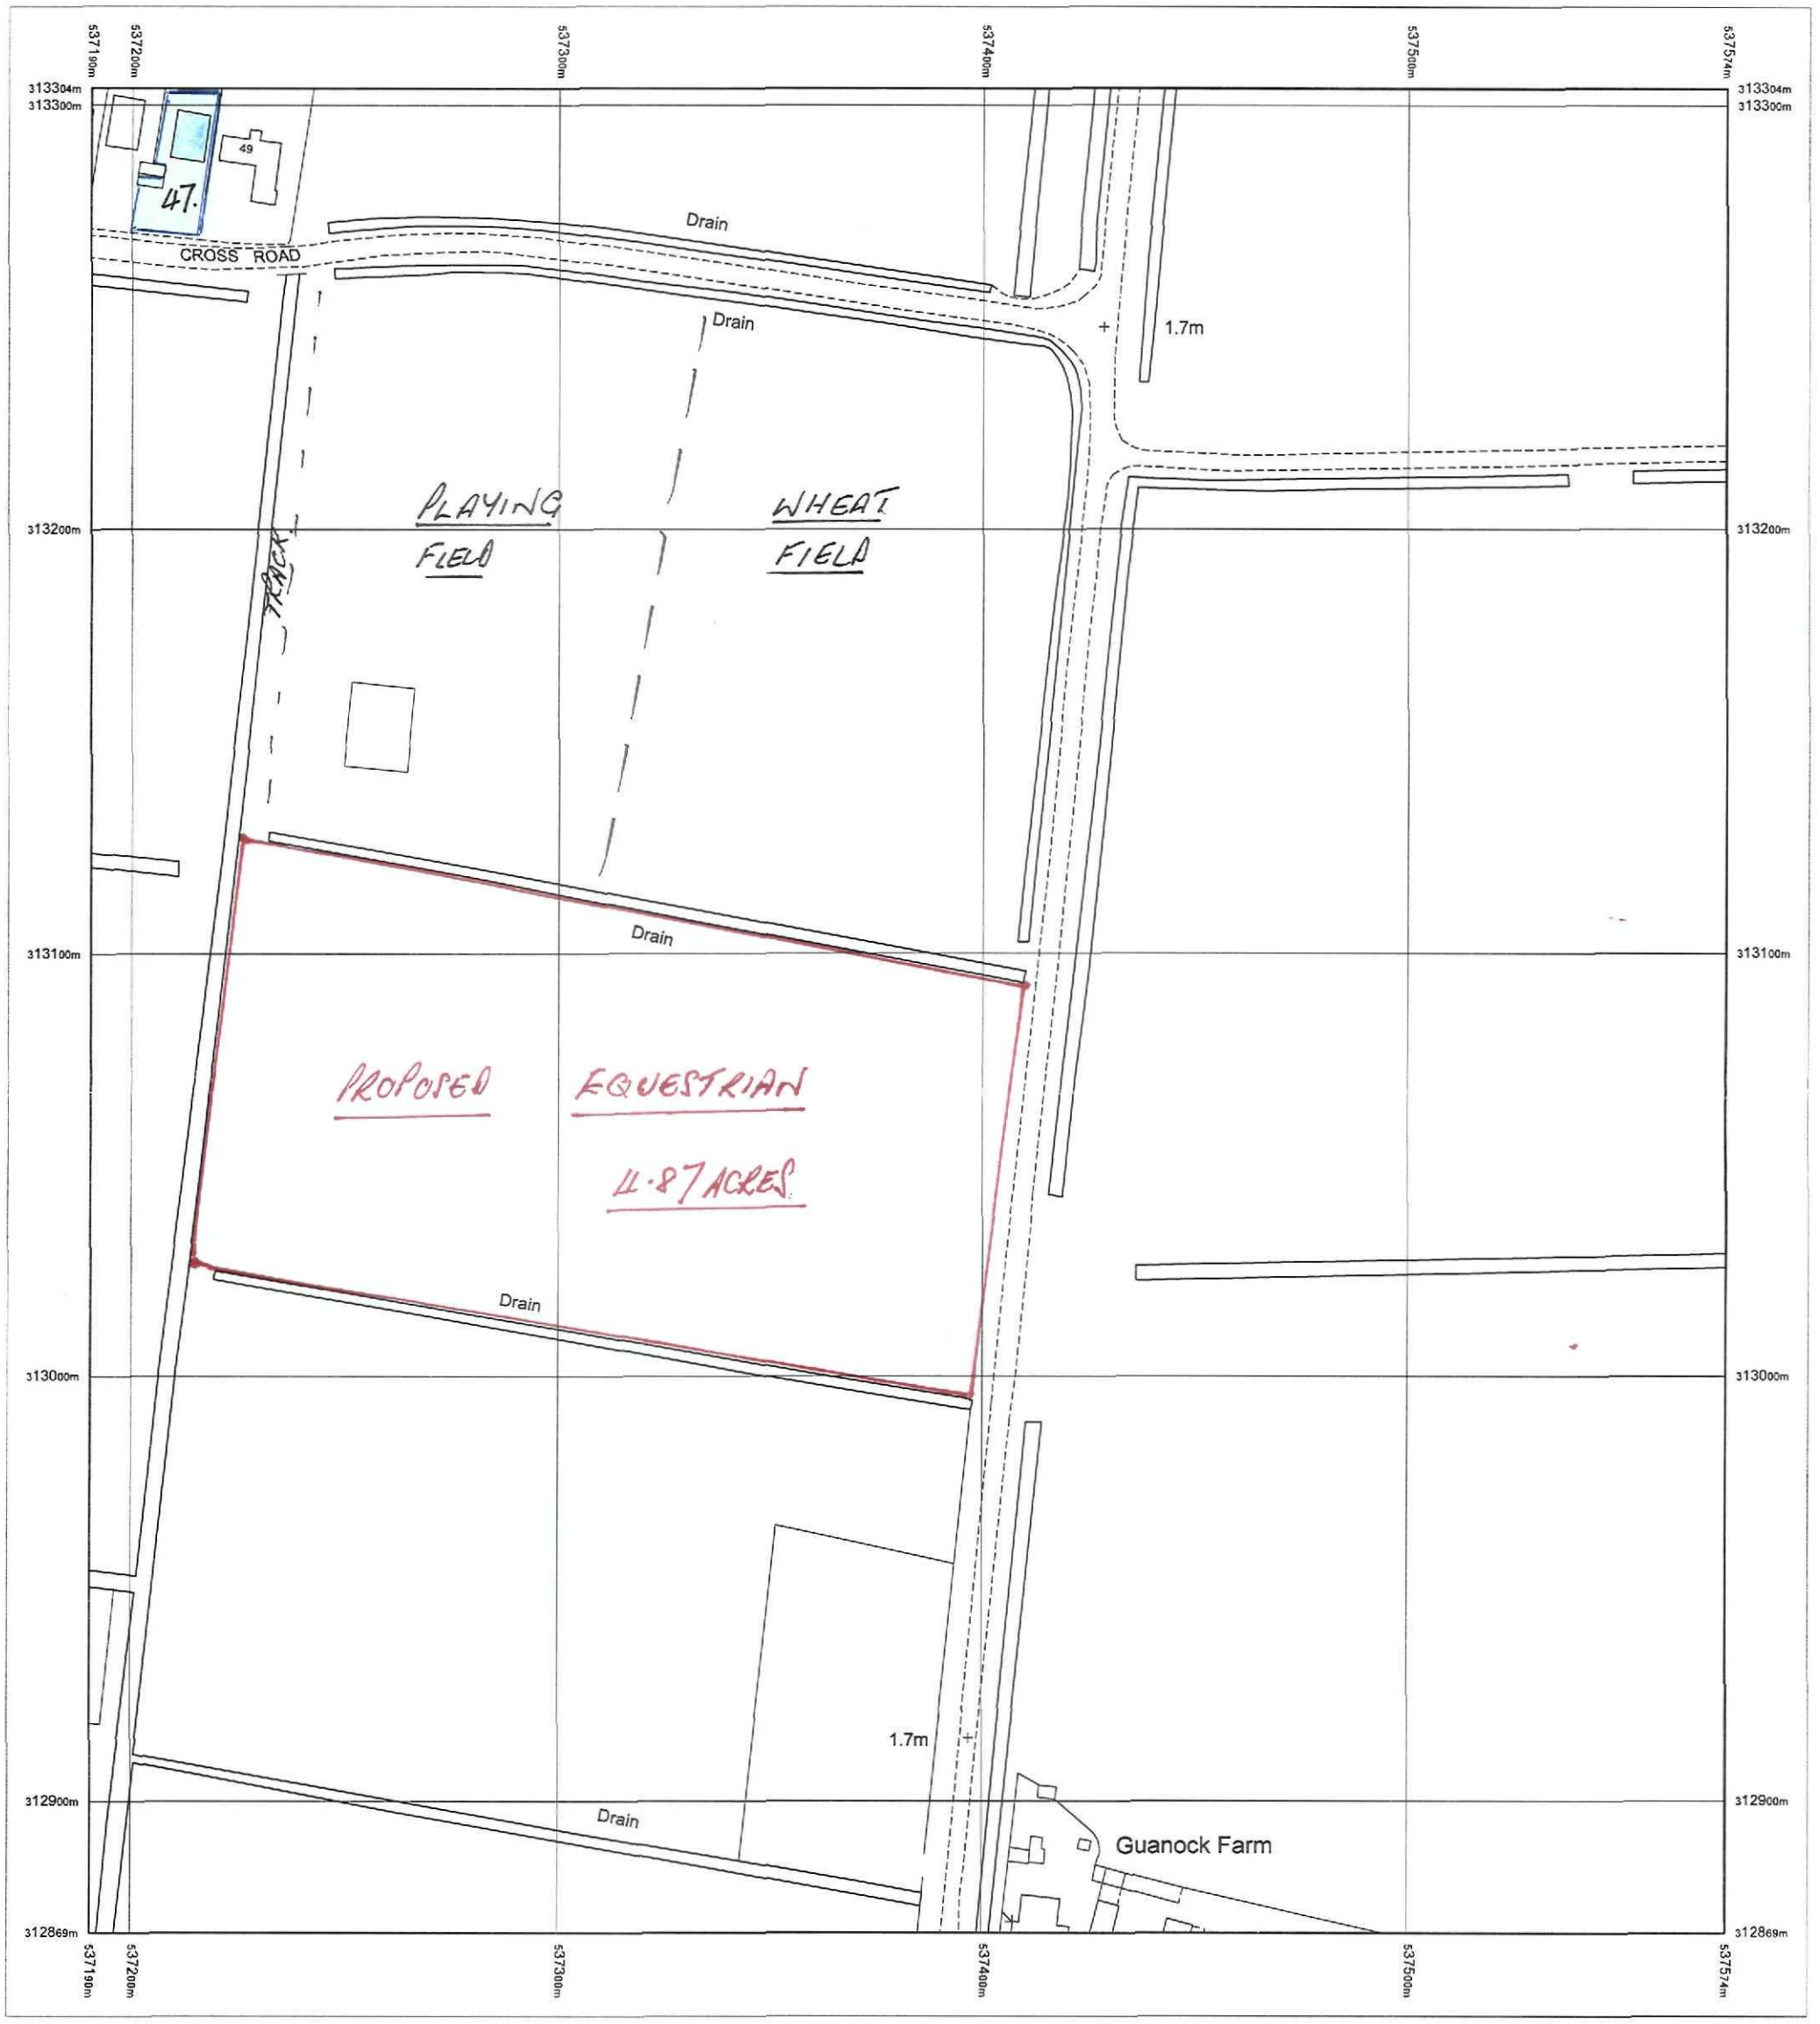

Produced 17.05.2011 from the Ordnance Survey National Geographic Database and incorporating surveyed revision available at this date. © Crown Copyright 2011.

Reproduction in whole or part is prohibited without the prior permission of Ordnance Survey.

Ordnance Survey, the OS Symbol and OS Sitemap are registered trademarks of Ordnance Survey, the national mapping agency of Great Britain.

The representation of a road, track or path is no evidence of a right of way.

The representation of features as lines is no evidence of a property boundary.

Part or all of this OS Sitemap is enlarged from mapping produced at one or more of the following scales: 1:1250, 1:2500, 1:10000.

Metres
0 20 40
Scale 1:1250

Supplied by: **Summit**
Serial number: 00276900
Centre coordinates: 537382.5 313086.5

Further information can be found on the OS Sitemap Information leaflet or the Ordnance Survey web site: www.ordnancesurvey.co.uk

MRS T. GILBEY

47 sixpenny beck CROSS ROAD
SUTTON ST EDMUND
HOLBECH LINCS.
pe12 0ls

LOCATION PLAN.

O.S.I.