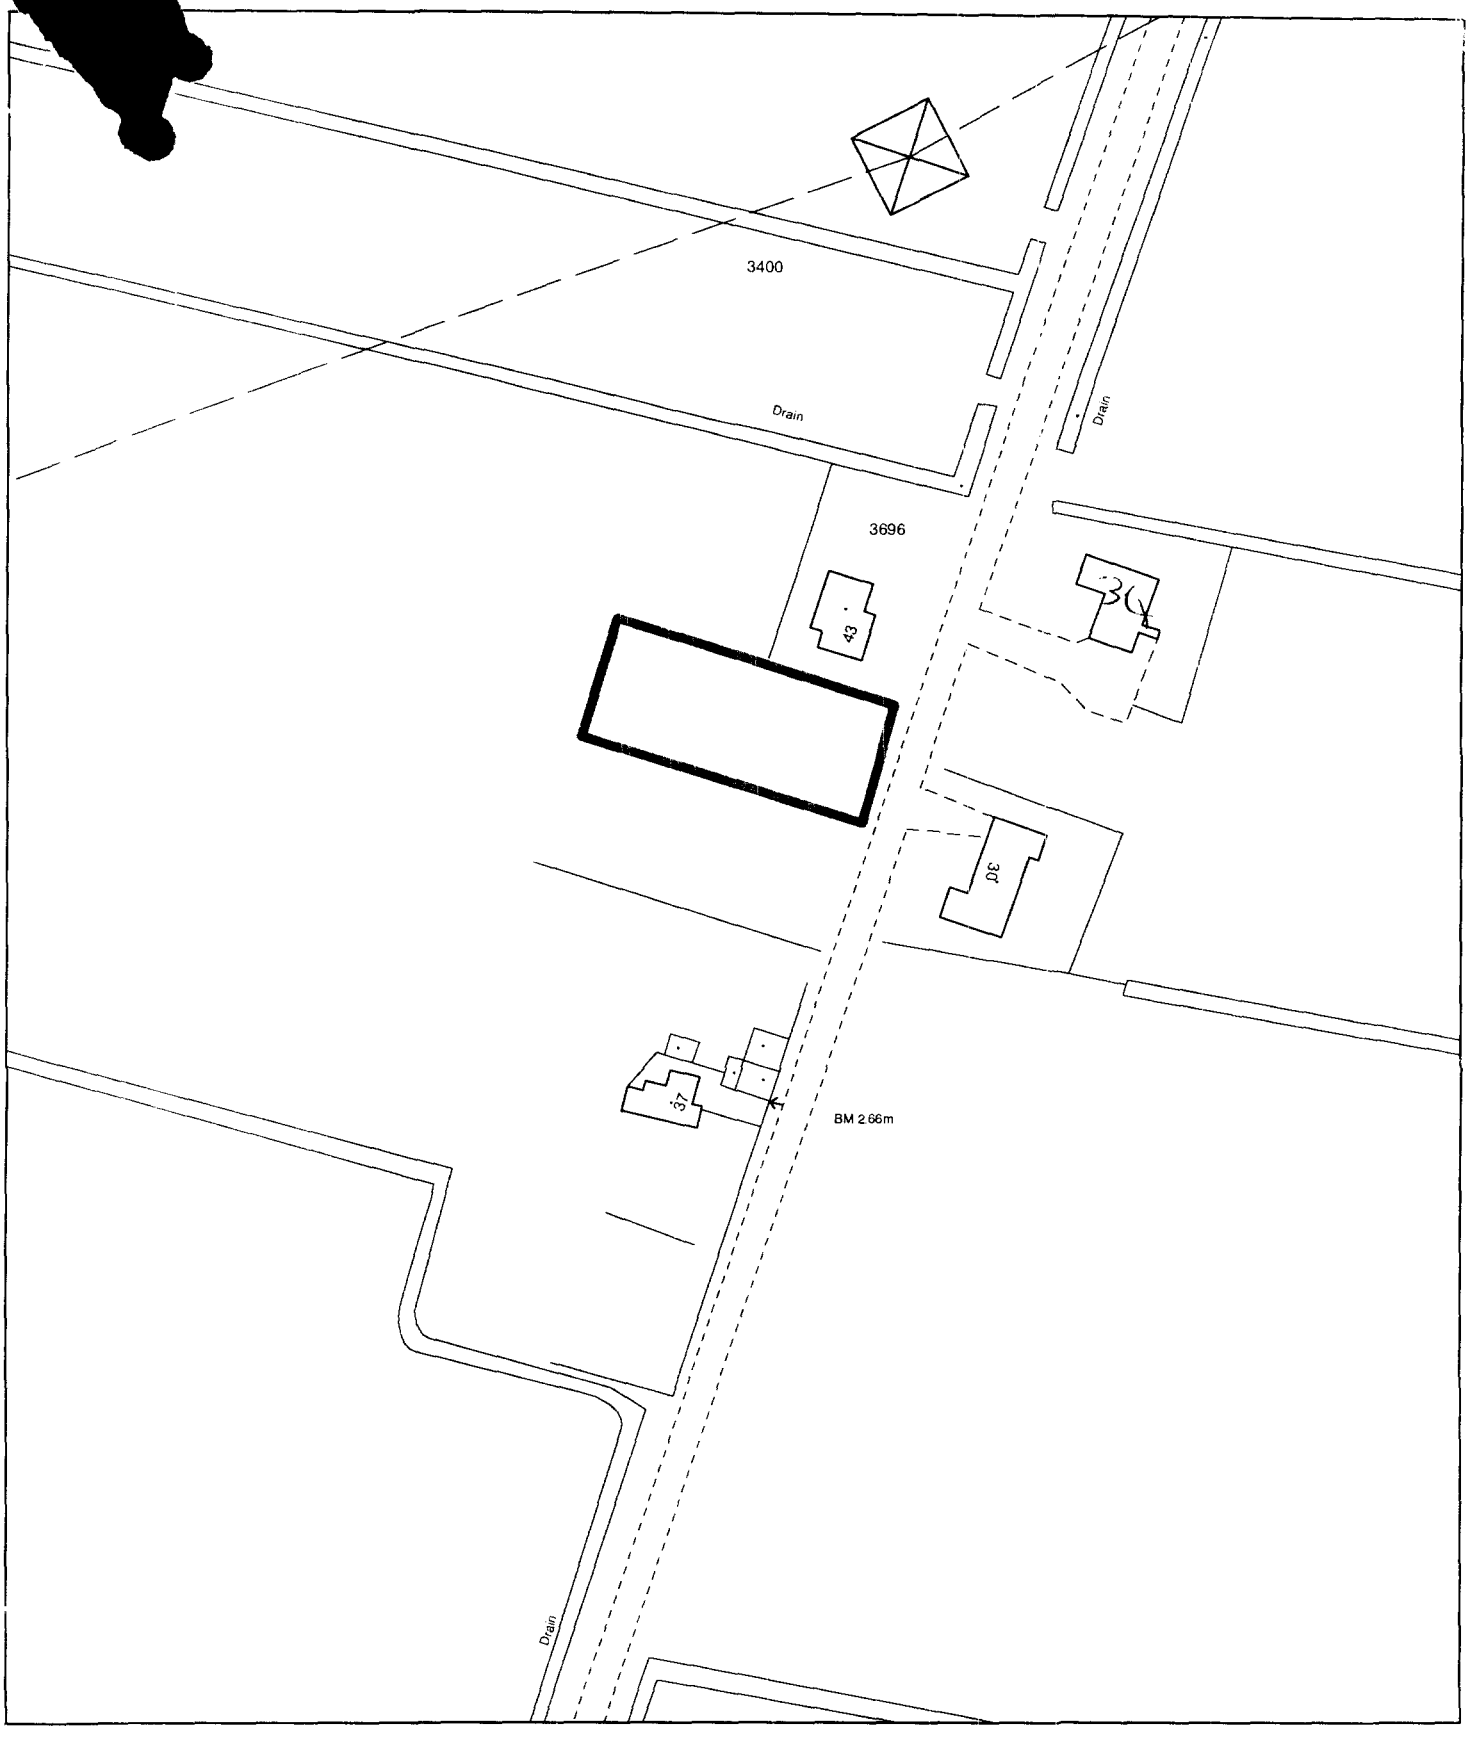


Planning Application Location Plan
Ward Member Notification

FILE COPY

H19/0433/02


Scale: 1:1250

Planning and Development

Council Offices, Priory Road, Spalding, Lincolnshire
PE11 2XE

PLEASE DO NOT COPY THIS PLAN
This map is reproduced from Ordnance Survey material with permission of Ordnance Survey on behalf of Her Majesty's Stationery Office (c) Crown copyright. Unauthorised reproduction infringes Crown copyright and may lead to prosecution or civil proceedings. South Holland District Council LA079413 2002

N

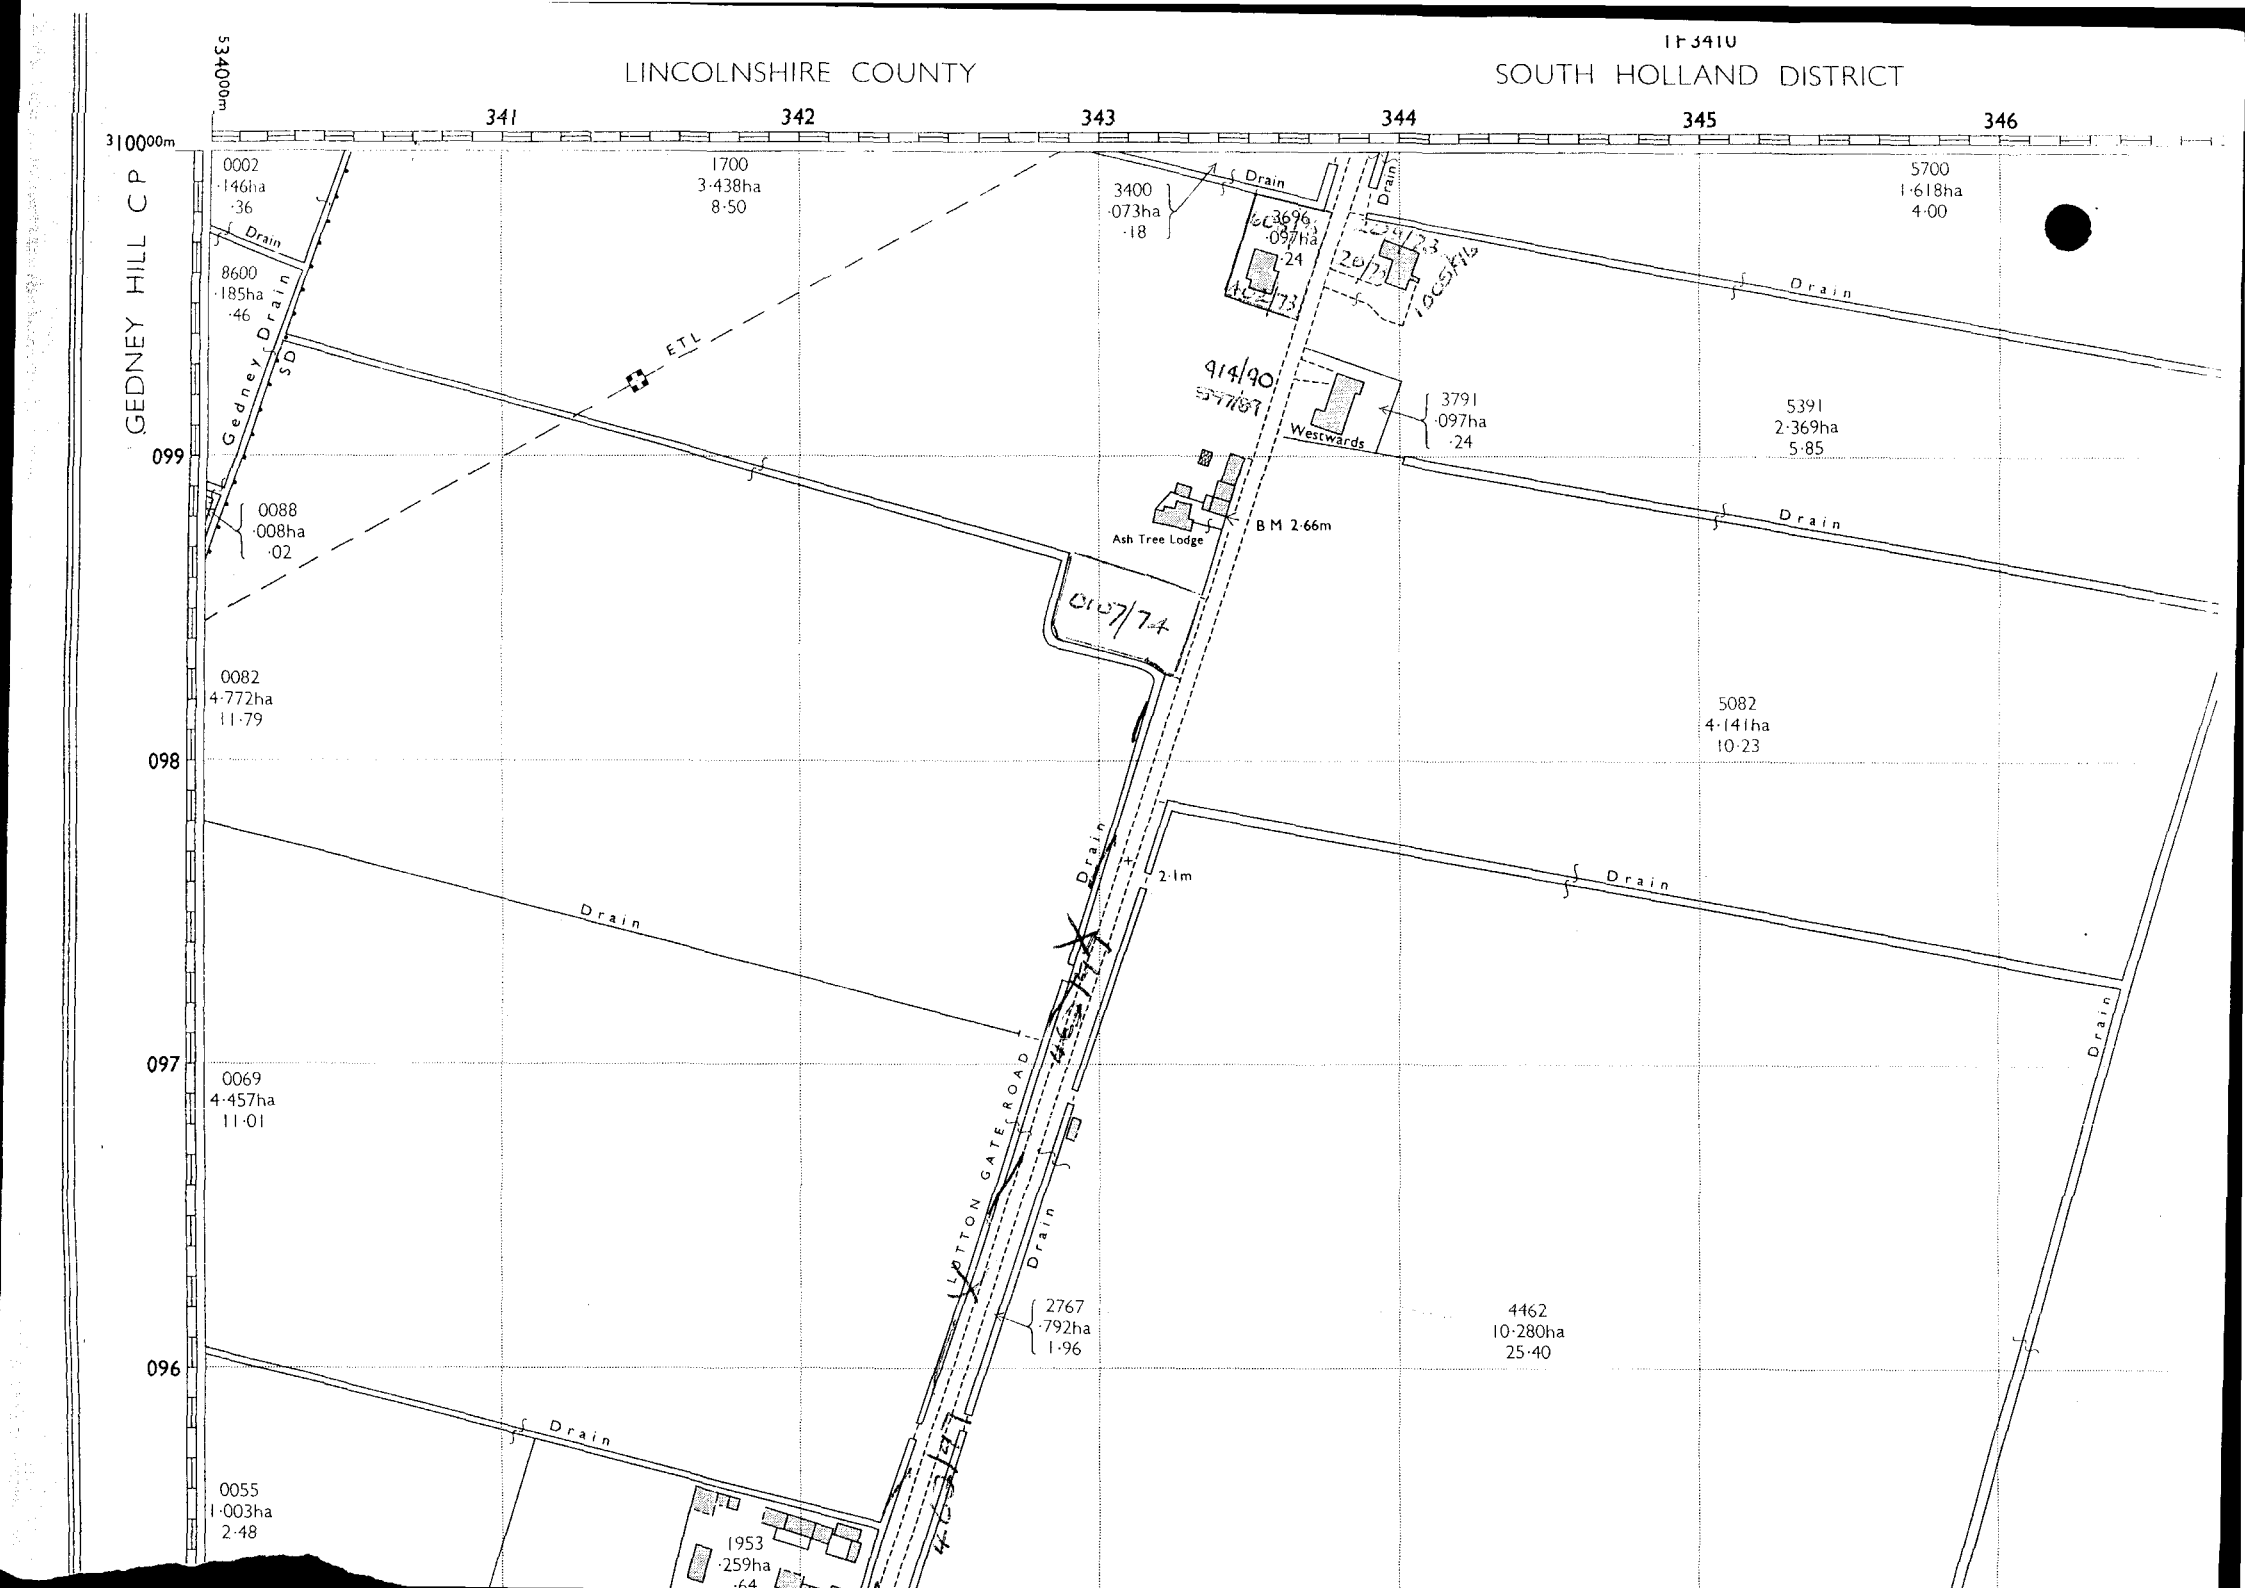
TF3410
LINCOLNSHIRE COUNTY
SOUTH HOLLAND DISTRICT
534000m
310000m
341
342
343
344
345
346
GEDNEY HILL CP
099
098
097
096
0002
·146ha
·36
Drain
1700
3·438ha
8·50
3400
·073ha
·18
Drain
3696
·097ha
·24
Drain
5700
1·618ha
4·00
8600
·185ha
·46
Gedney Drain SD
ETL
Drain
3791
·097ha
·24
Westwards
5391
2·369ha
5·85
0088
·008ha
·02
Ash Tree Lodge
B M 2·66m
Drain
0082
4·772ha
11·79
5082
4·141ha
10·23
Drain
Drain
2·1m
Drain
LUTTON GATE ROAD
Drain
0069
4·457ha
11·01
2767
·792ha
1·96
4462
10·280ha
25·40
Drain
Drain
0055
1·003ha
2·48
1953
·259ha
·64

This plan was reproduced from the following Ordnance Survey Map(s)

.....TF 30 NW..... © 1982.....

Scale.....1/10000..... HOLDING NUMBER 24/308/180

NOTE 26TH APRIL 1993 K.L.Ard

TOTAL 54.83 HECTRA

This plan is prepared from the Ordnance Survey Map with the sanction of the controller of the H.M. Stationery Office. Crown Copyright Reserved.

Grounds & Co, Market Place, March, Cambridgeshire. PE15 9JH.
Telephone (0354) 52502. Fax. (0354) 58193. Copyright No. ES 755435

6044
13.55

6044 7.48

7342
8.93

New South Eau

Malice Farm

Scoldng Drove

Drains

Drain

Bridge Drove (Track)

Common Road

Bore Const & CP Bay

Gold Dike

Gold Dike Cottages

Gold Dike Farm

Inkerson Grange Farm

Inkerson Fen

Wryde Croft

Nutsgrove Farm

Wryde Plantation

Old Wryde Drain

New Wryde Drain

Dismantled Railway

North Level Drain

Mill Drain

Bishop Lands Farm

Track

FENLAND DISTRICT

ISLE OF ELY CO CONST

PARSON DROVE CP

WISBECH ST MARY CP

CAMBRIDGESHIRE EURO CONST

08

07

06

33

34

305000m

535000m

SHDC
Planning & Development
22 MAY 2002
Ref