
SOUTH HOLLAND DC
HOUSING & PLANNING
0 8 MAY 1998
Ref: 0460/98

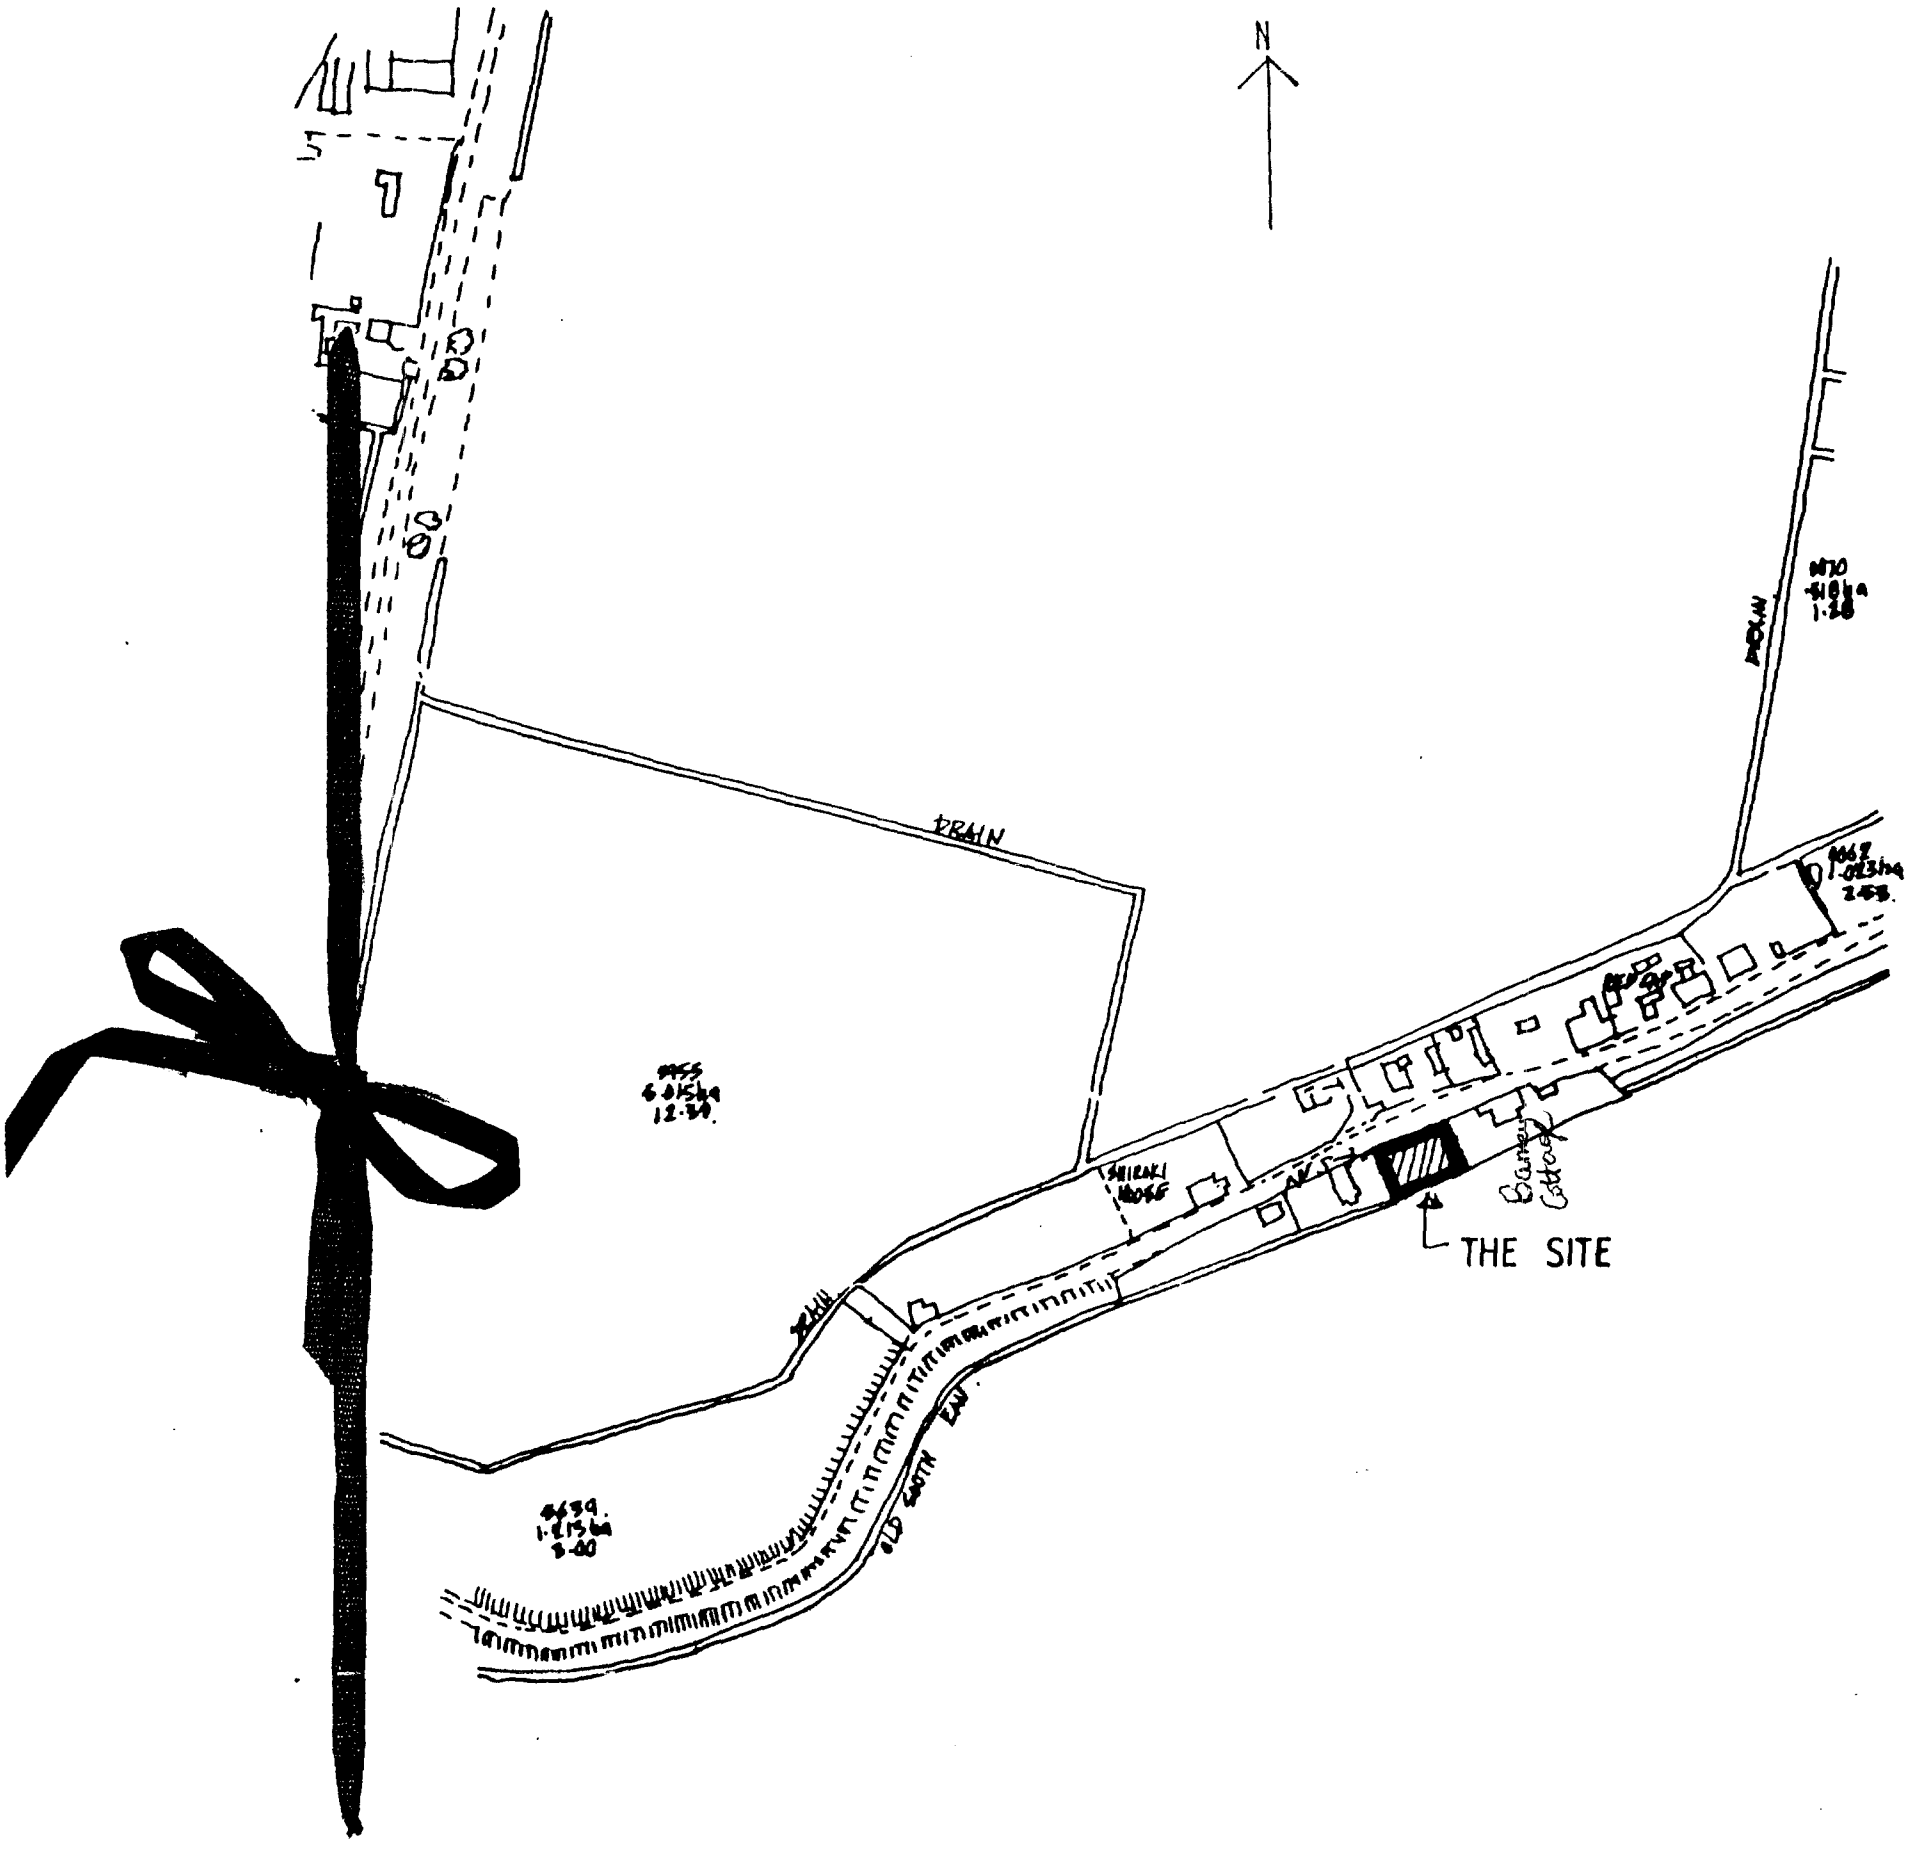

LOCATION PLAN 1:2500

PROPOSED BUNGALOW & GARAGE FOR MR P. C