
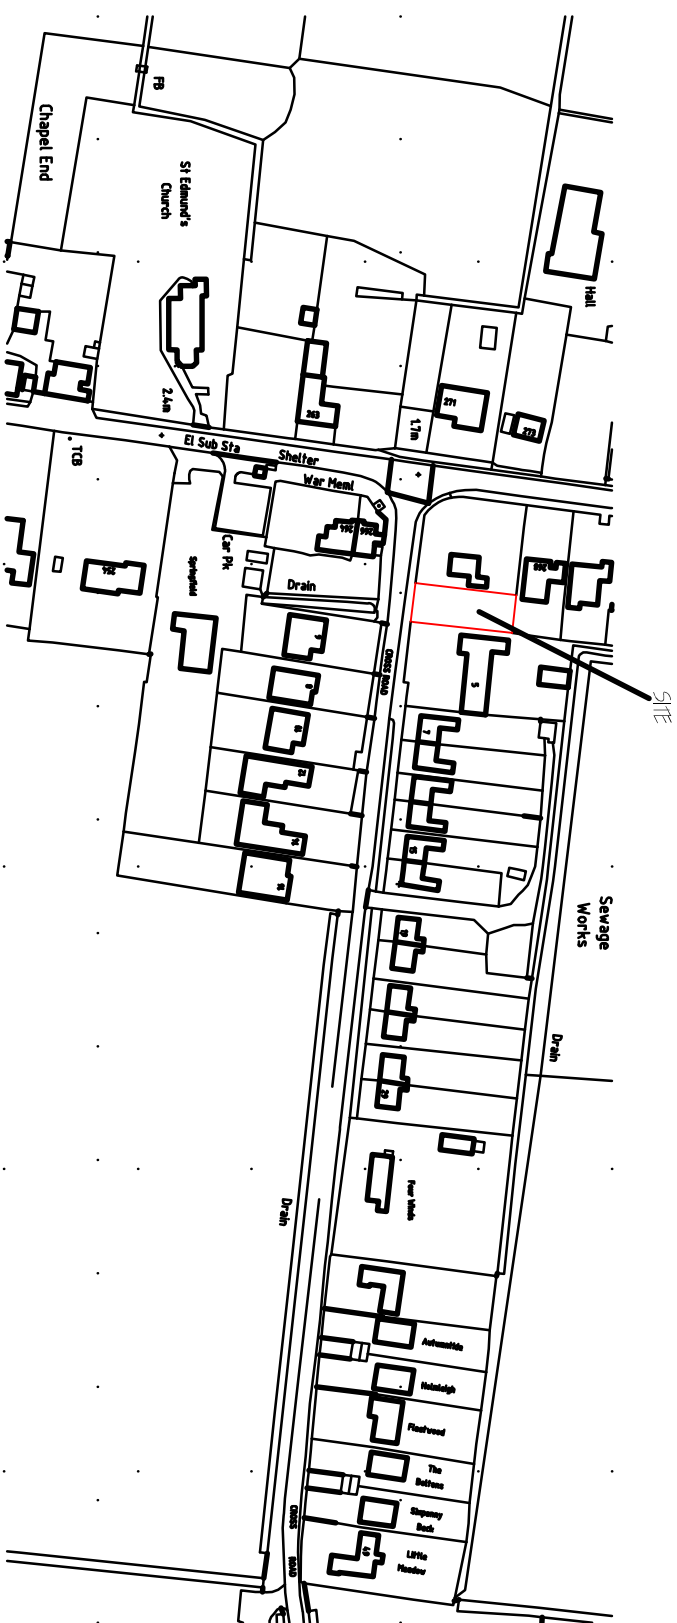
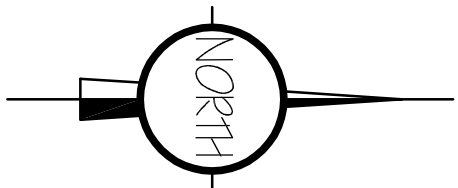


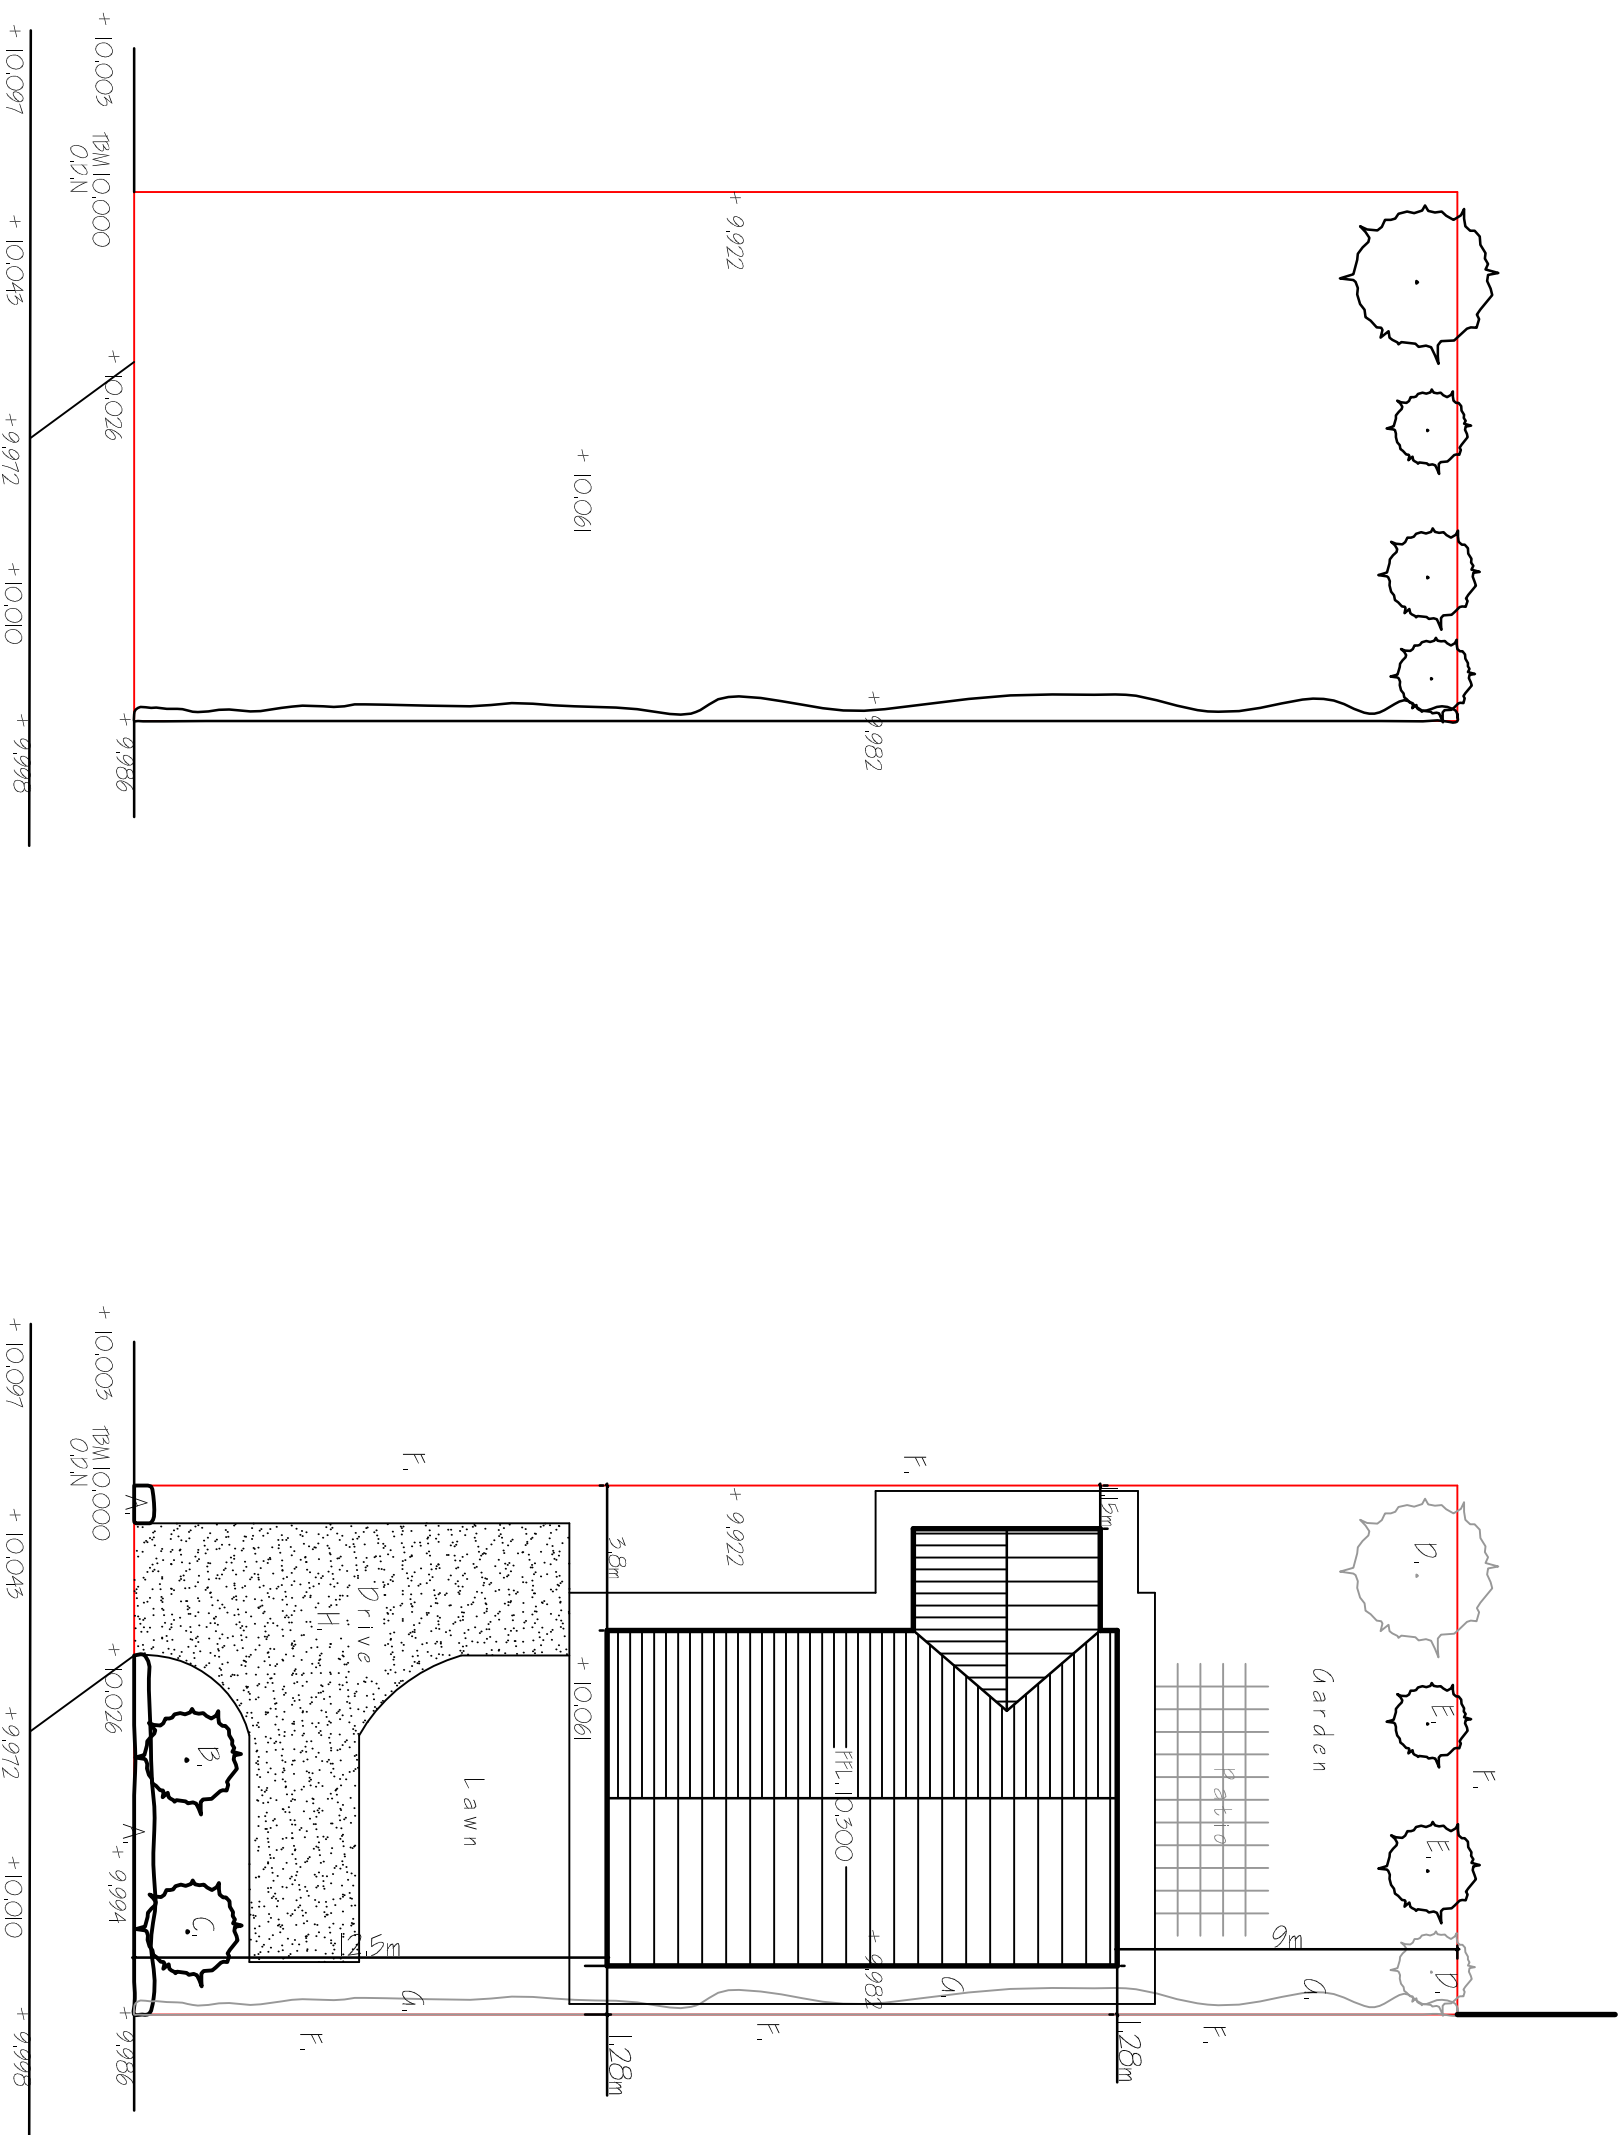

Ordnance Survey (c) Crown Copyright 2016. All rights reserved. Licence number 100022432

LOCATION PLAN  
1 / 2500

LANDSCAPING, TREE PLANTING &amp; FENCING SCHEME.

- ARMED REINFORCED FENCE (manufactured at a height of 1m)
  - Barbed (Cruciform) (knagged)
  - Beach (Cruciform Spikes)
  - Shedhorn (Cruciform Spikes)
  - Shedhorn (Cruciform Cartridges)
- SLIVER FENCE (PART A PENDUL) FEATHERED
- HAWTHORN (CRUCIFORM PENDUL) FEATHERED
- ENKING REES TO BE ENKINGED
- ENKING REES TO BE REINFORCED
- ENKING 1.8 METRE HIGH VERTICAL, CLOSE SPACED FENCE.
- ENKING FENCE TO BE REMOVED
- CRANIAL CRATE

All planting to be in accordance with BS 4428:1989 and amendment No.

All trees to be planted with minimum 0.6m plastic mulch mat and to be staked.

1/3 to 1/2 bag of peat free tree and shrub planting compost to be incorporated into the backfill for each tree hole.

[illegible]

**G. R. MERCHANT**  
I.ENG AMICE FIWO

**ARCHITECTURAL, STRUCTURAL  
AND LAND DRAINAGE  
CONSULTANTS**

**Unit 4, Wrights Mews  
12A Park Road, Holbeach,  
Spalding, Lincs. PE12 7EE  
Tel: 01406 490800  
Fax: 01406 425744**

**E-Mail: G. R. Merchant @ Merchant. F9.  
Co. UK**

PROPOSED 3 BEDROOM BUNGALOW.  
3 CROSS ROAD  
SUTTON ST EDMUNDS.  
LINGS, PE12 0LS.

S. ANDERSON &amp; J. DEWSBURY.

# SITE & LOCATION PLANS EXISTING & PROPOSED

|                 |                    |
|-----------------|--------------------|
| <b>Job Ref.</b> | <b>Drawing No.</b> |
| 2974-16.        | 06A.               |
| <b>Date</b>     | <b>Drawn</b>       |
| APRIL 2017.     | SLD                |

(AS STATED)

**DO NOT SCALE FROM THIS DRAWING**

[illegible]