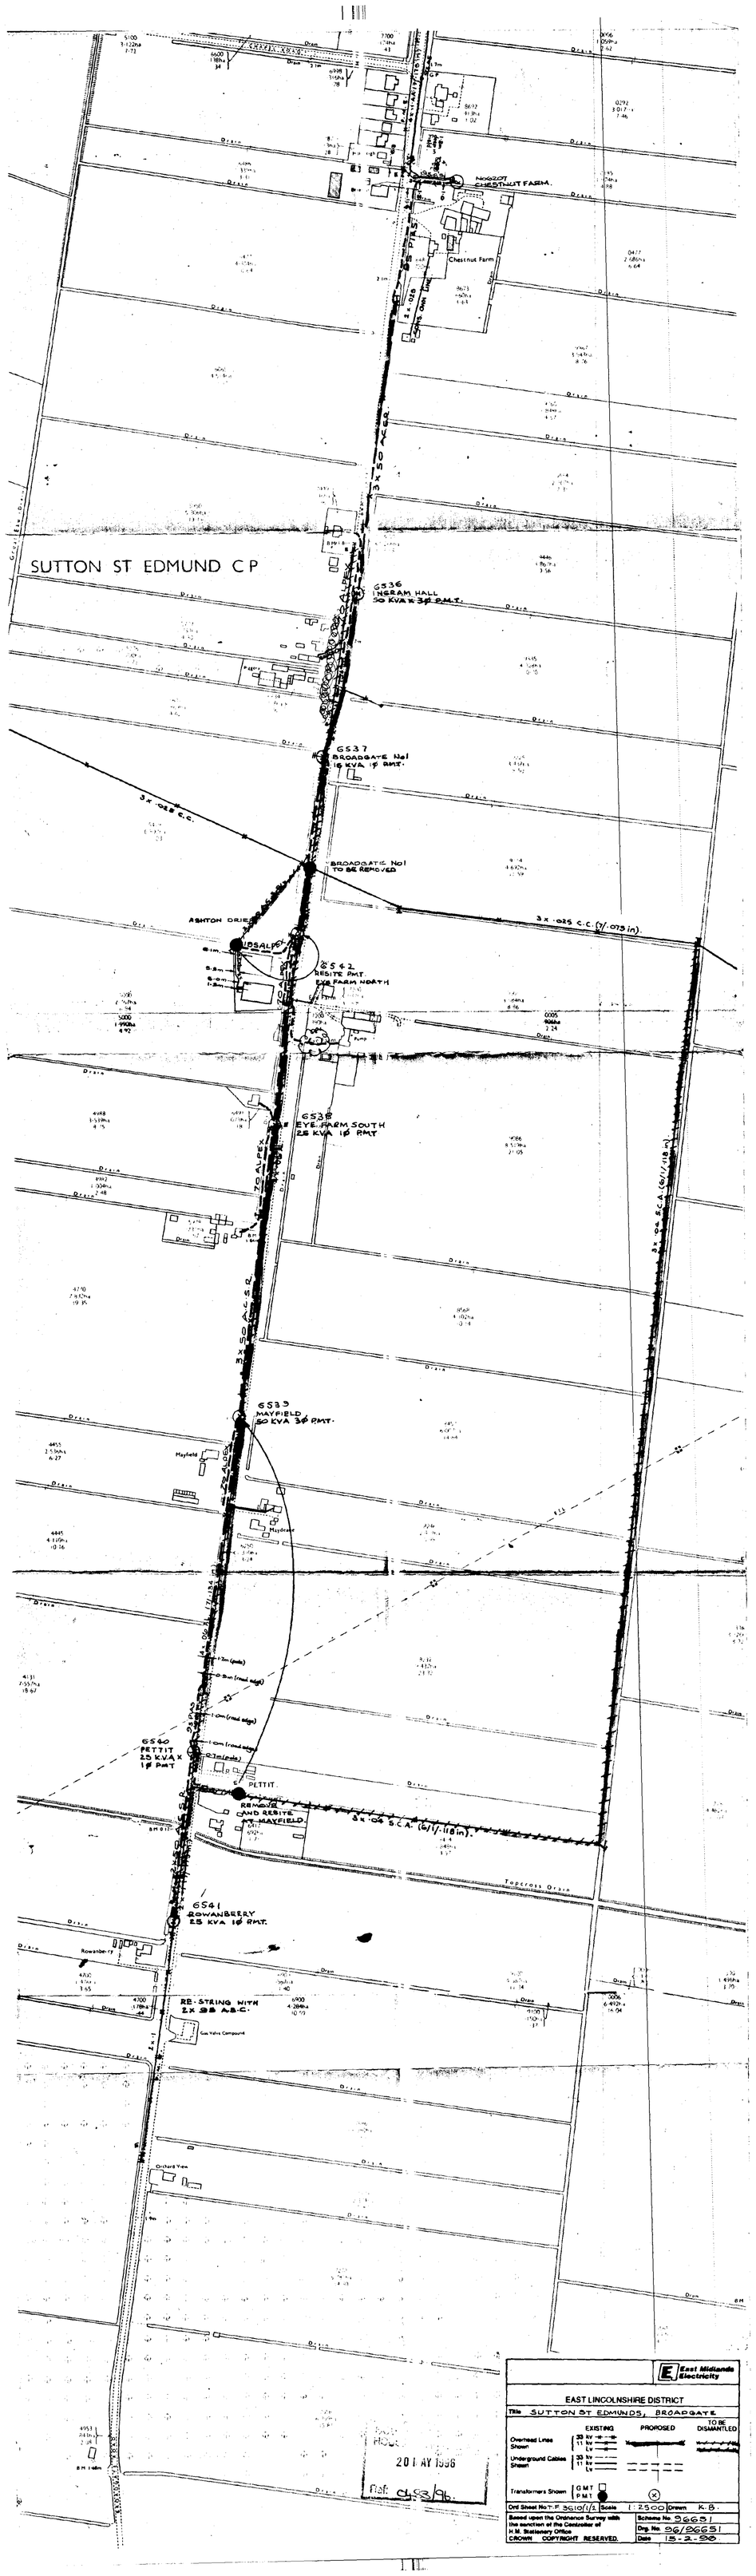

NOGZOT
CHESTNUT FARM.
Chestnut Farm
3 x 50 ACSR
SUTTON ST EDMUND C P
6536
INGRAM HALL
50 KVA x 3ϕ PMT.
6537
BROADGATE No1
15 KVA 1ϕ PMT.
3 x .025 C.C.
BROADGATE No1
TO BE REMOVED
3 x .025 C.C. (7/.073 in).
ASHTON DRIER
6542
RESITE PMT.
EYE FARM NORTH
6538
EYE FARM SOUTH
25 KVA 1ϕ PMT
70 ALPEX
3 x 50 ACSR
6539
MAYFIELD
50 KVA 3ϕ PMT.
Mayfield
Maydene
3 x 95 ACSR (7/4.34 mm)
6540
PETTIT
25 KVA x
1ϕ PMT
PETTIT.
REMOVE
AND RESITE
MAYFIELD
3 x .04 S.C.A. (6/1/.118 in).
Topcross Drain
6541
ROWANBERRY
25 KVA 1ϕ PMT.
Rowanberry
RE-STRING WITH
2 x 38 A.B.C.
Gas Valve Compound
Orchard View
20 MAY 1996
Ref: 455/96.
East Midlands Electricity
EAST LINCOLNSHIRE DISTRICT
Title SUTTON ST EDMUNDS, BROADGATE
EXISTING
PROPOSED
TO BE DISMANTLED
Overhead Lines Shown
Underground Cables Shown
Transformers Shown
GMT
PMT
Ord Sheet No T-F 3610/1/2
Scale 1:2500
Drawn K.B.
Based upon the Ordnance Survey with the sanction of the Controller of H.M. Stationery Office
CROWN COPYRIGHT RESERVED.
Scheme No. 96651
Drg. No. 96/96651
Date 15-2-96