
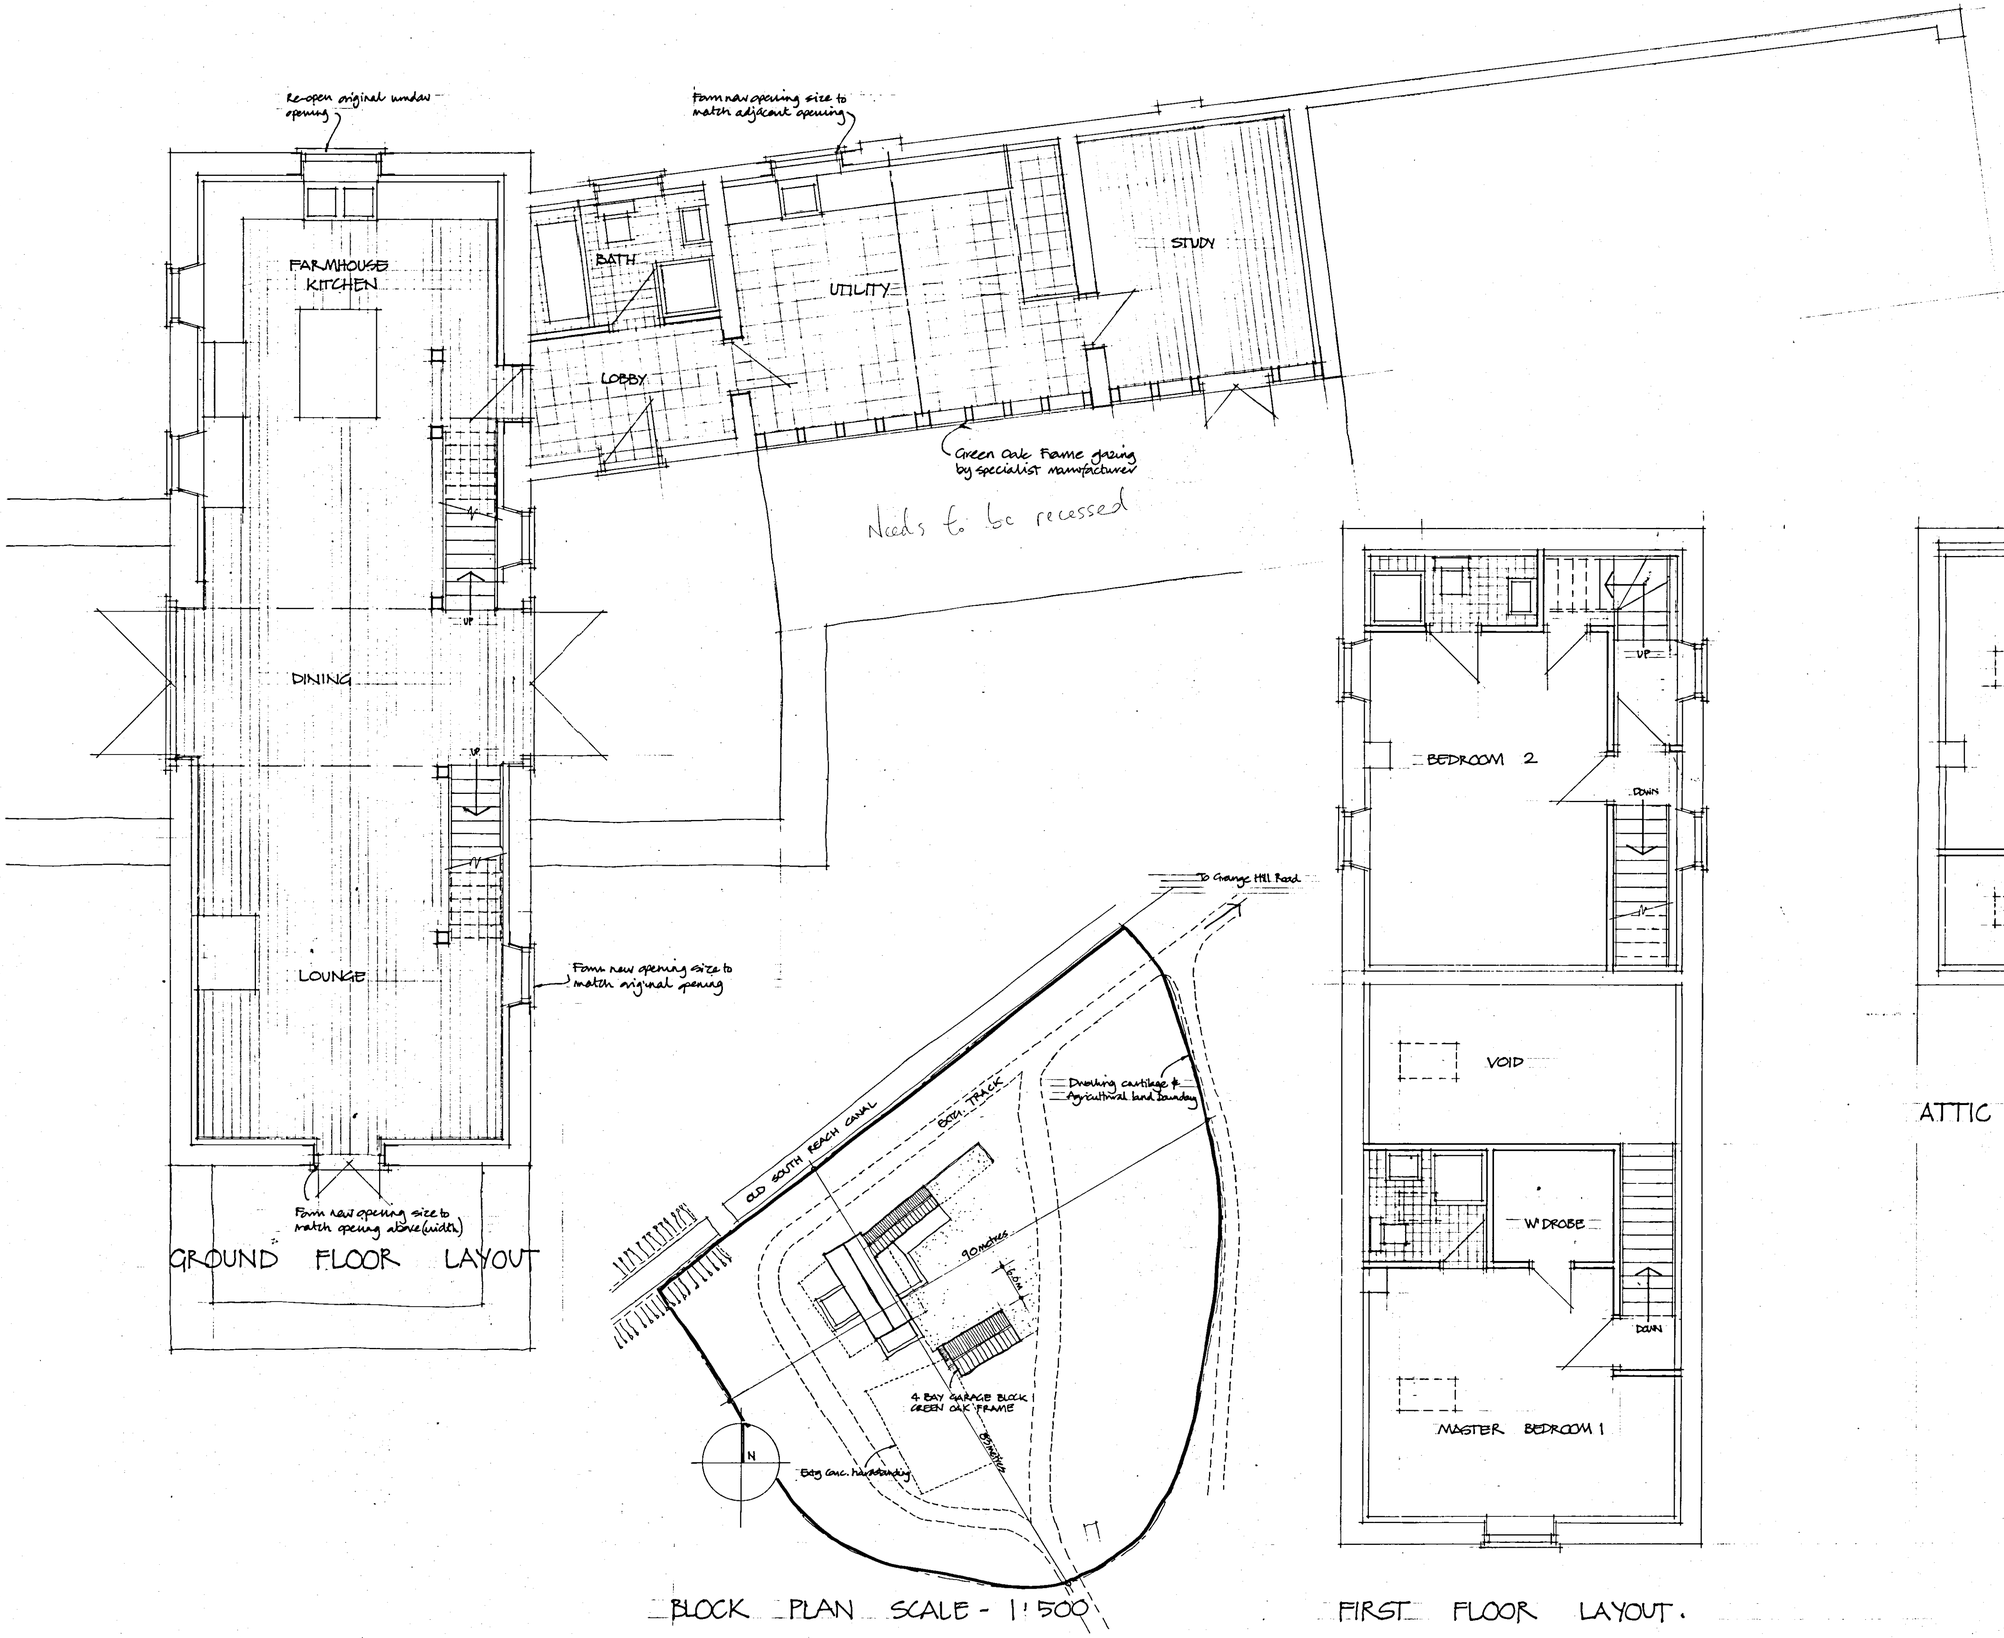


GROUND FLOOR LAYOUT

BLOCK PLAN SCALE - 1:500

FIRST FLOOR LAYOUT.

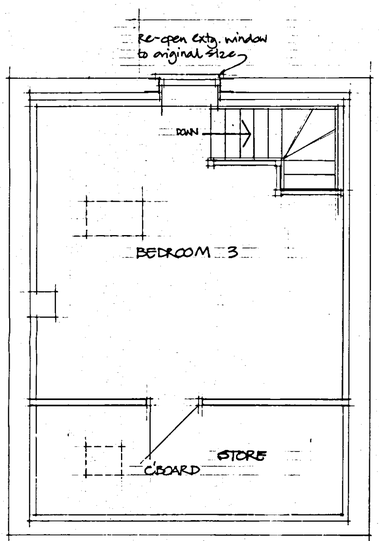

ATTIC LAYOUT

SHDC
PLANNING & DEVELOPMENT
18 APR 2006
Ref. 0534/06

SUPERSEDED

PODDINGTONS

Architectural Design Consultants

Unit 7, The Flaxmill, Flaxmill Lane, Pinchbeck,
Spalding, Lincs. PE11 3XQ.
Tel: 01775 720868 Fax: 01775 720877

Project.
PROPOSED CONVERSION OF BARN AT FEN FARM BARNS, GRANGE HILL ROAD, TYDD ST MARY'S FEN, WISBECH, CAMB FOR - MR & MRS A. WILKINSON

Drawing.
PROPOSED BARN LAYOUT

Scale.	Drawing. No.
1:50	3257/12
Drawn. RPM	
Date. MARCH 06	Rev.