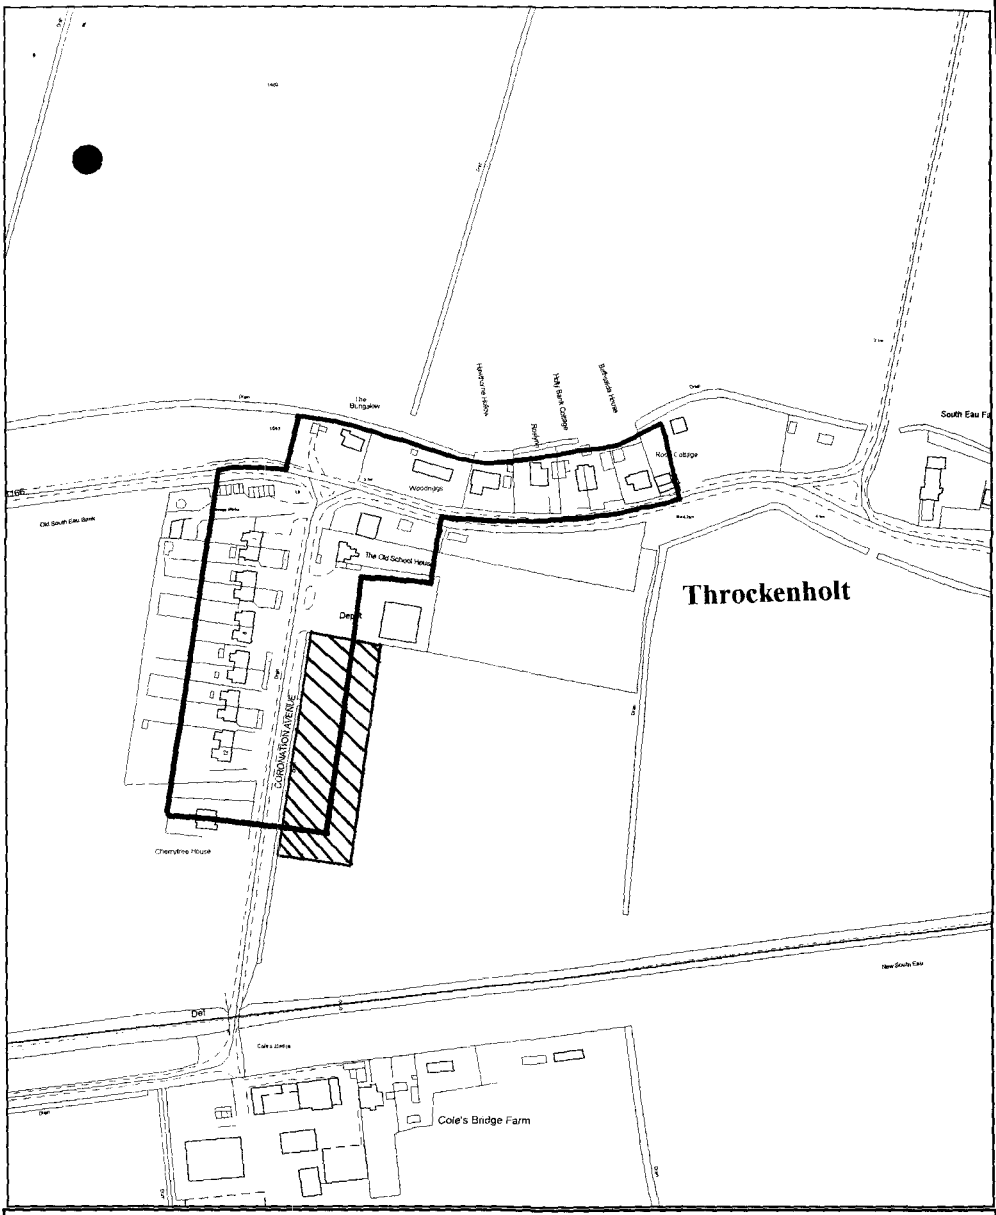


SOUTH HOLLAND DISTRICT COUNCIL

Housing and Planning Services Department

Council Offices, Priory Road, Spalding, Lincolnshire
PE11 2XE


H19/0542/00

——Development Boundary

Scale: 1:2500

November 2000

This map is reproduced from Ordnance Survey material with permission of Ordnance Survey on behalf of Her Majesty's Stationery Office (c) Crown copyright. Unauthorised reproduction infringes Crown copyright and may lead to prosecution or civil proceedings. South Holland District Council LA079413 2000

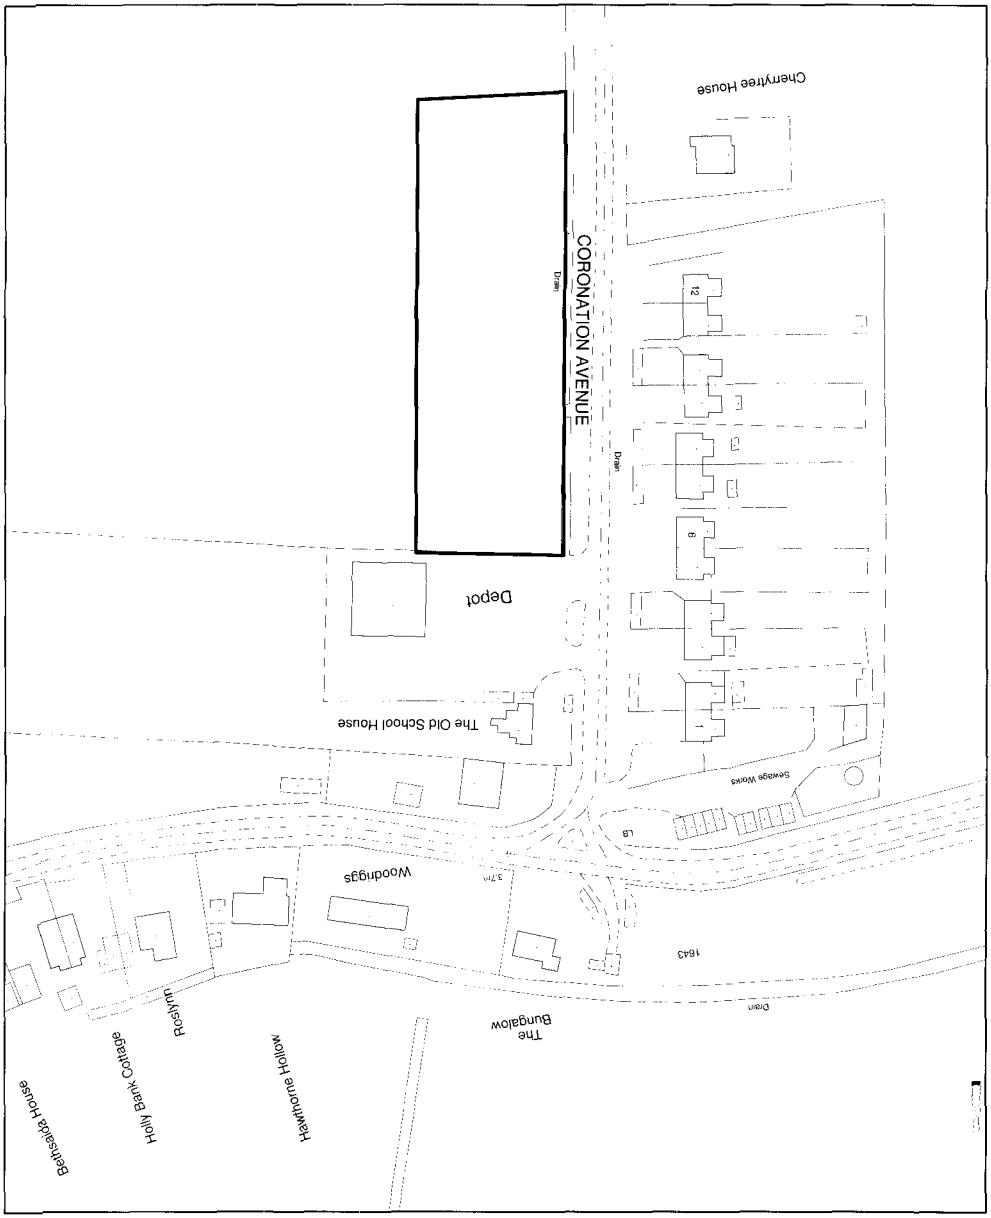

SOUTH HOLLAND DISTRICT COUNCIL

Planning Application Location Plan
Ward Member Notification


FILE COPY H19/0542/00

Scale: 1:1250

Housing and Planning Services Department

Council Offices, Priory Road, Spalding, Lincolnshire
PE11 2XE

PLEASE DO NOT COPY THIS PLAN
This map is reproduced from Ordnance Survey material with permission of Ordnance Survey on behalf of Her Majesty's Stationery Office (c) Crown copyright. Unauthorised reproduction infringes Crown copyright and may lead to prosecution or civil proceedings. South Holland District Council LA079413 2000

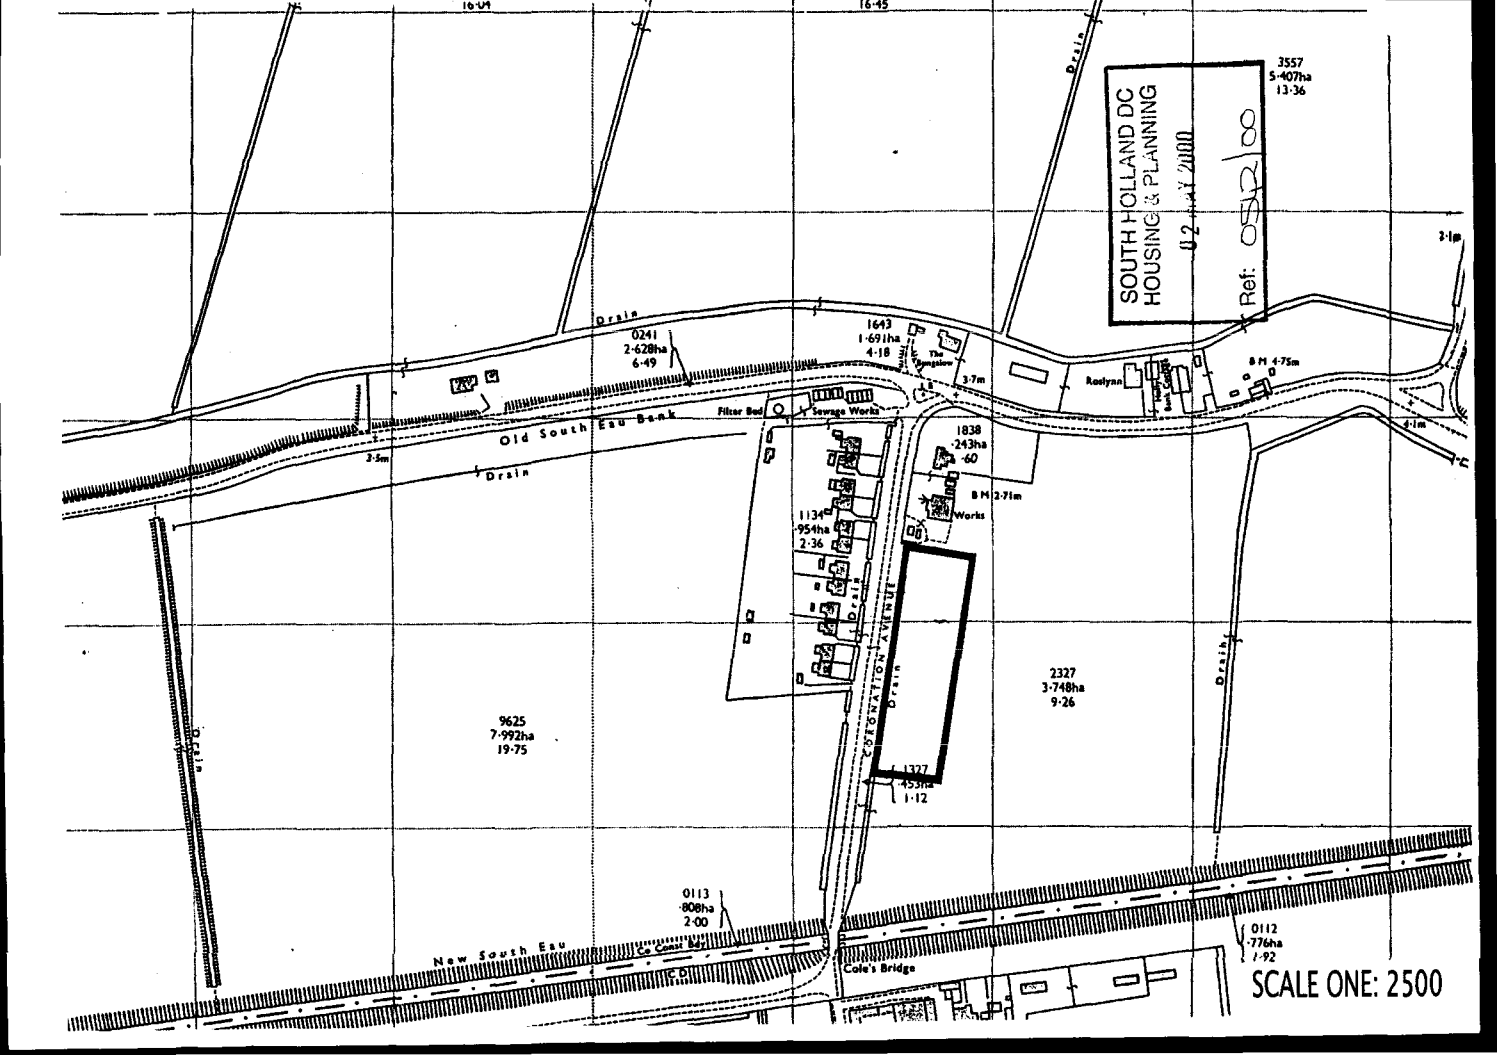
SOUTH HOLLAND DC
HOUSING & PLANNING
Ref: OS12/00
3557
5·407ha
13·36
0241
2·628ha
6·49
1643
1·691ha
4·18
The Bungalow
3·7m
Roslynn
8 M 4·75m
Filter Bed
Sewage Works
Old South Eau Bank
Drain
2·5m
1838
·243ha
·60
B M 2·71m
Works
1134
·954ha
2·36
CORONATION AVENUE
1327
·453ha
1·12
9625
7·992ha
19·75
2327
3·748ha
9·26
0113
·808ha
2·00
New South Eau
Coe Court Bar
Cole's Bridge
0112
·776ha
1·92
SCALE ONE: 2500