
SECTION B : B.



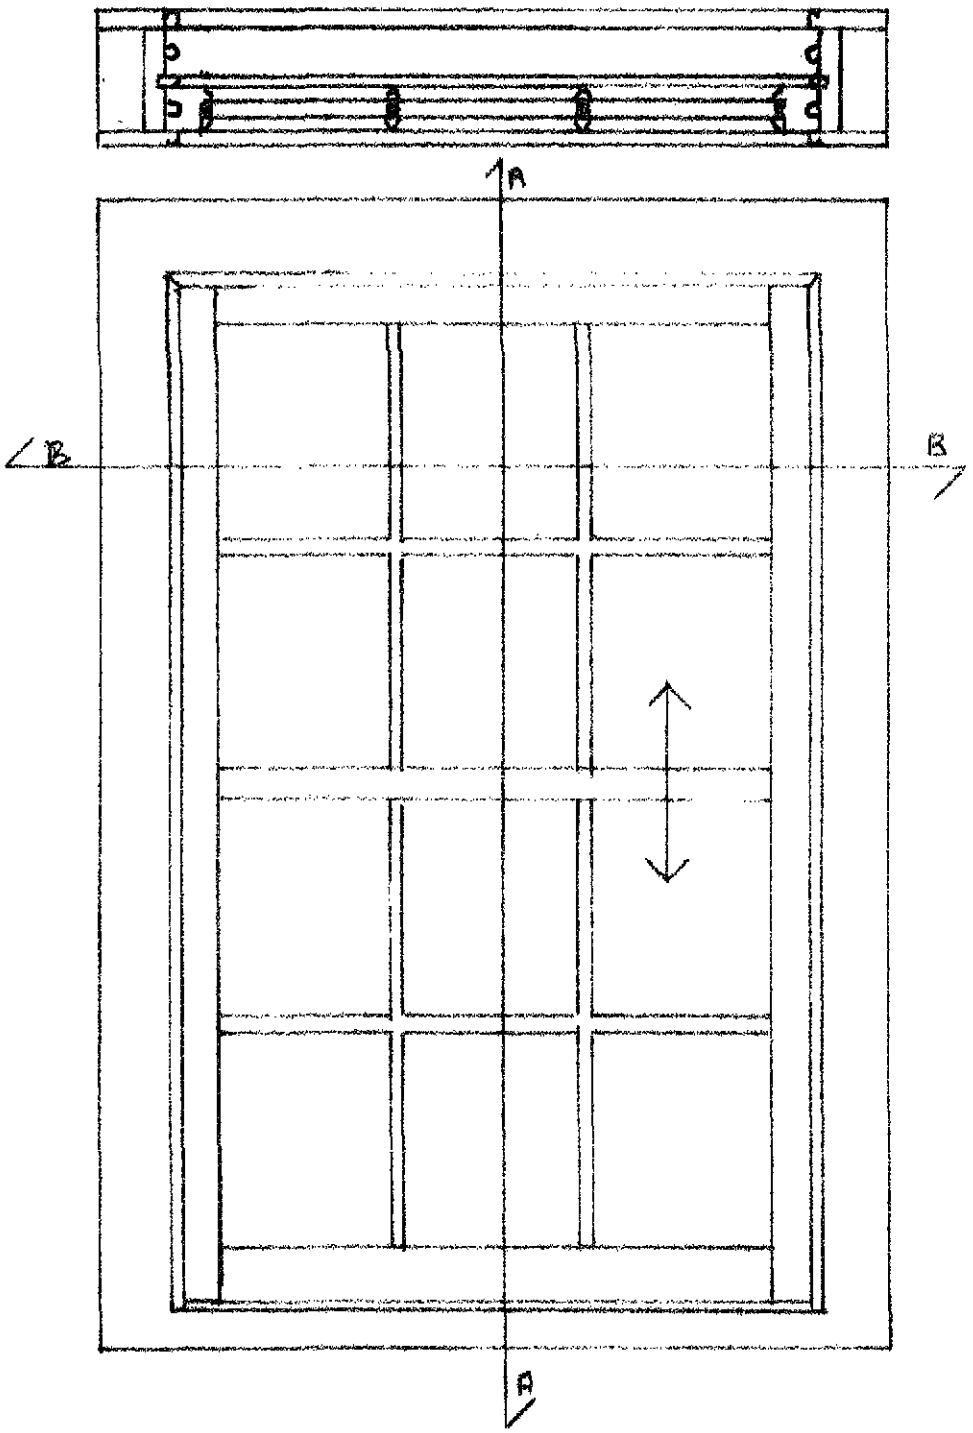

SECTION

TYPICAL SLIDING SASH WINDOWS FOR GATEWOOD. FARM GLASNEY HILL.

SCALE 1: 10

Planning & Development
13 JUL 2011
Ref: 0546-11