


Fence

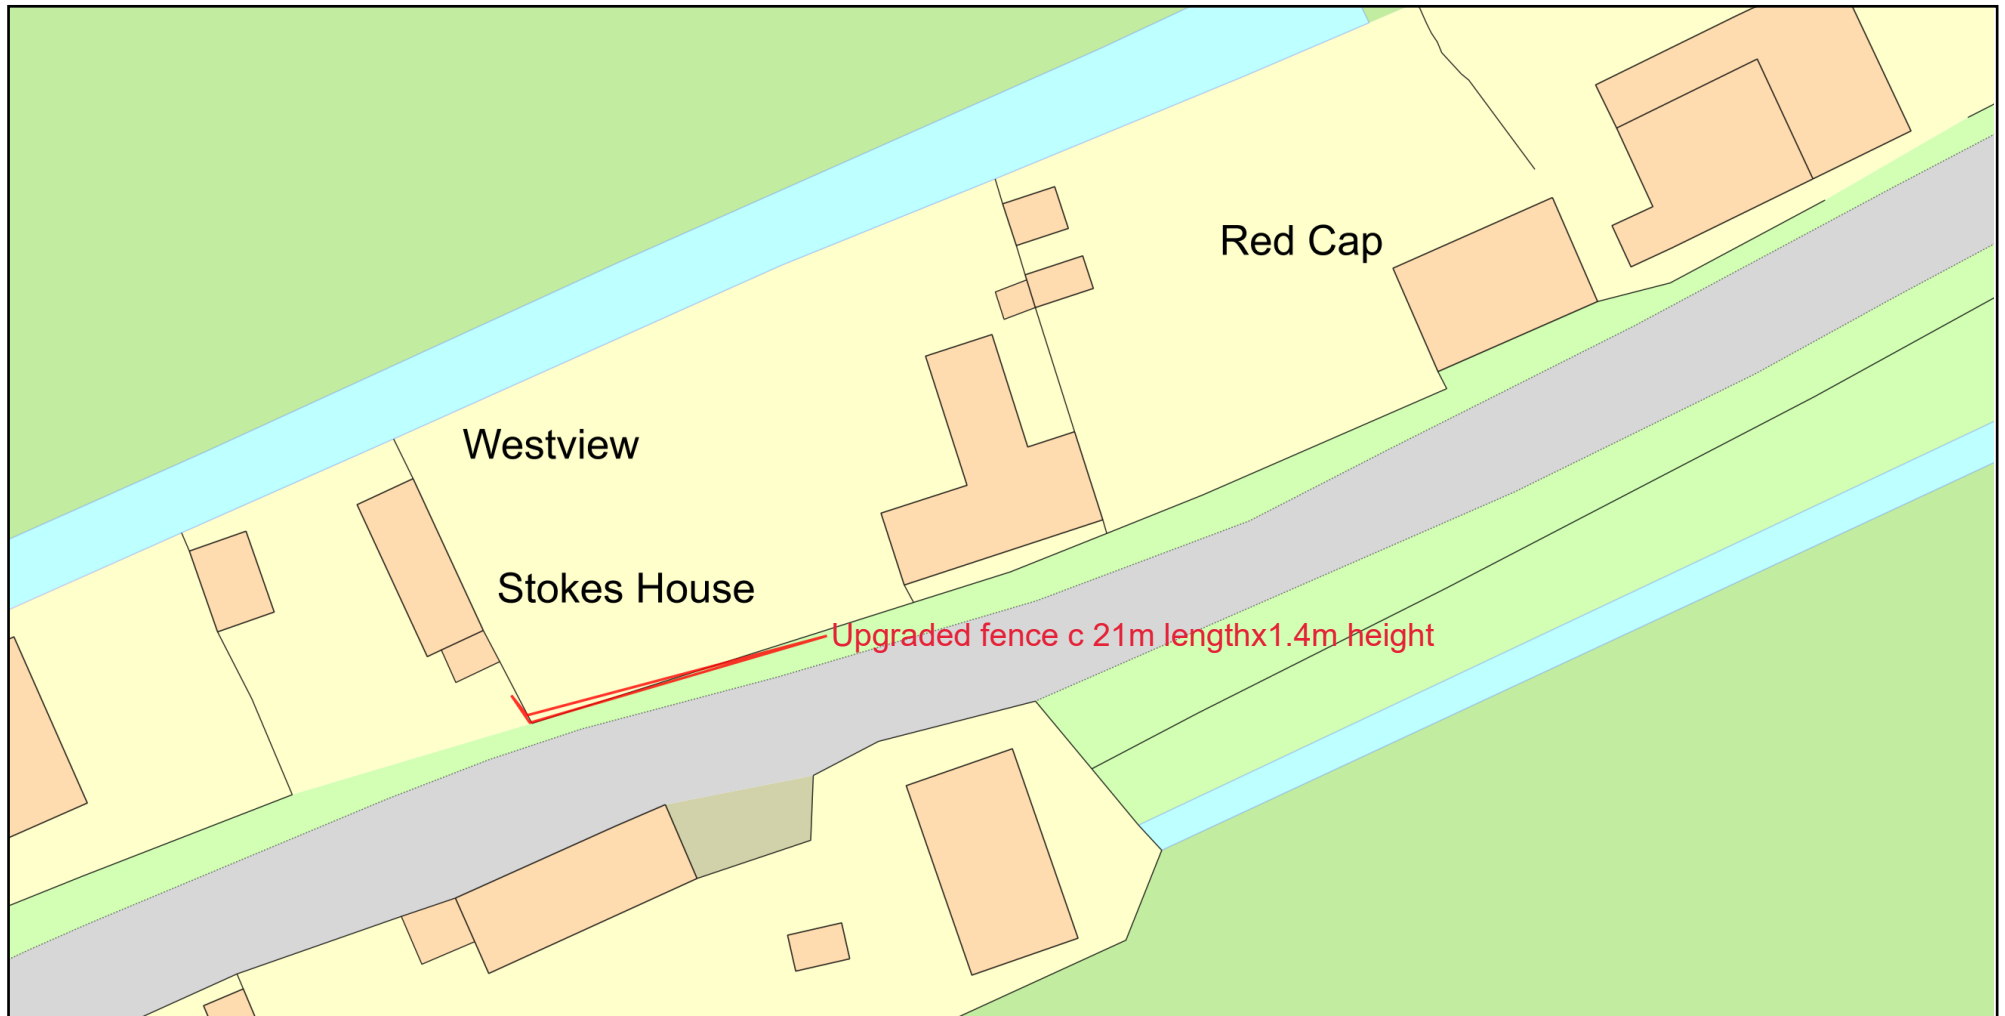

0 20
Metres



Plan Produced for: South Holland DC

Date Produced: 15 May 2021

Plan Reference Number: TQRQM21135181939455

Scale: 1:500 @ A4

© Crown copyright and database rights 2021 OS 100042766

