
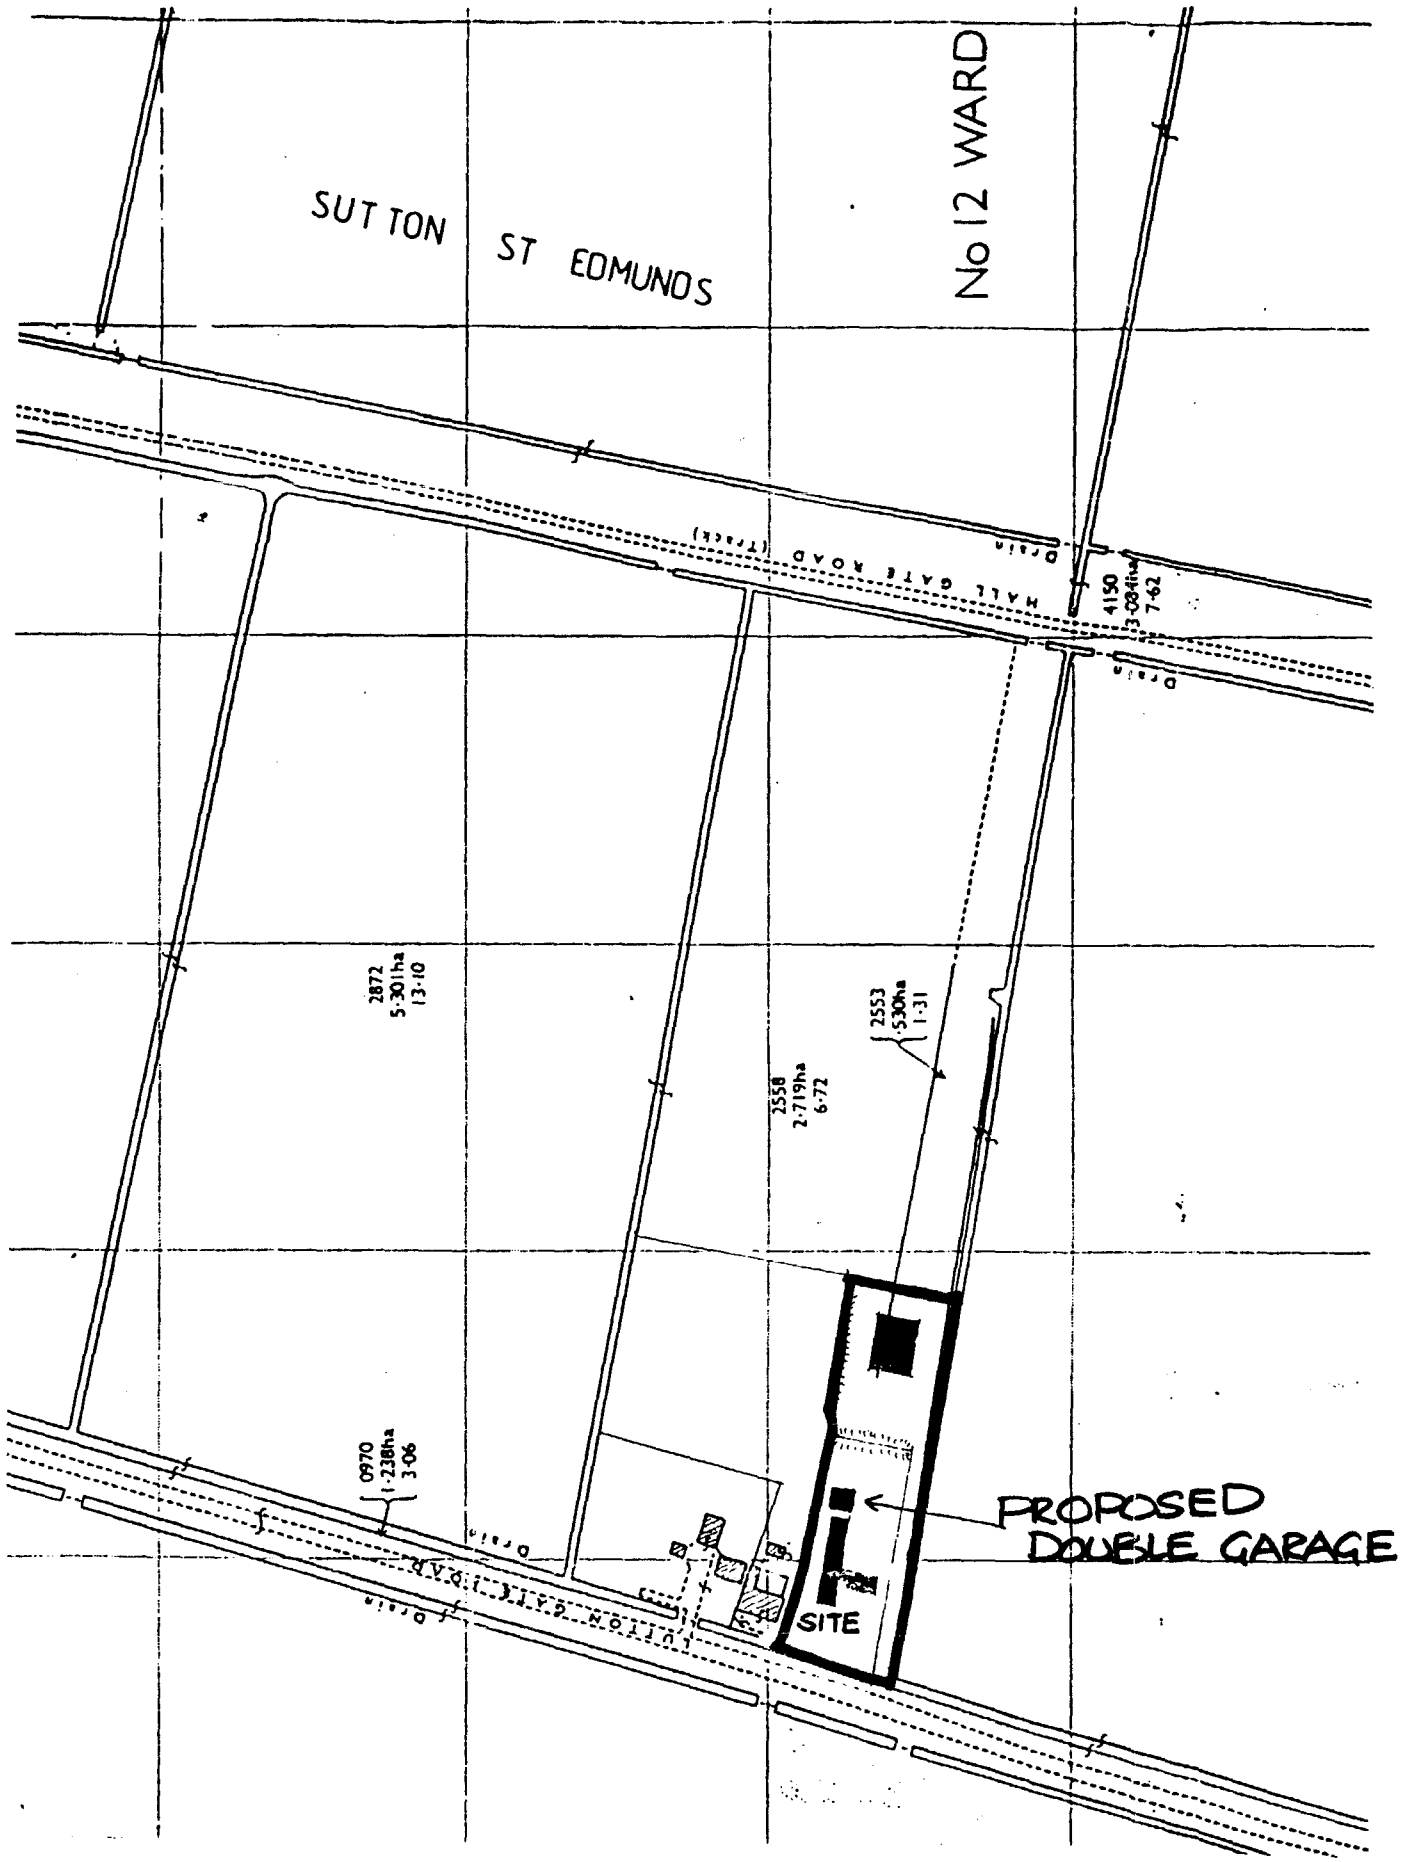


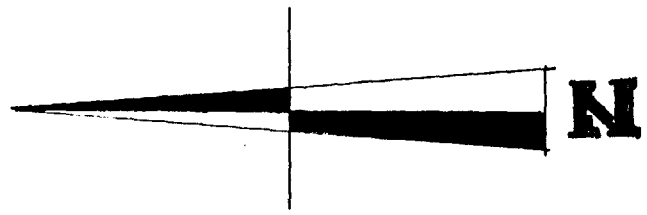

e Battery &
e Storage Area.

PRIVATE DYKE

LOCATION PLAN. 1/2500.

SOUTH HOLLAND DC
HOUSING & PLANNING
- 1 JUN 1998
Ref: 0559/98

DETERMINED
PLAN

PODDINGTONS

Architectural Design Consultants

43 Double Street, Spalding, Lincs. PE11 2AA
Tel: 0775 761856 & 768296. Fax: 0775 710218