
LOCATION PLAN REFERRED TO IN THE DOG GROOMING PROPOSAL

DATED .....

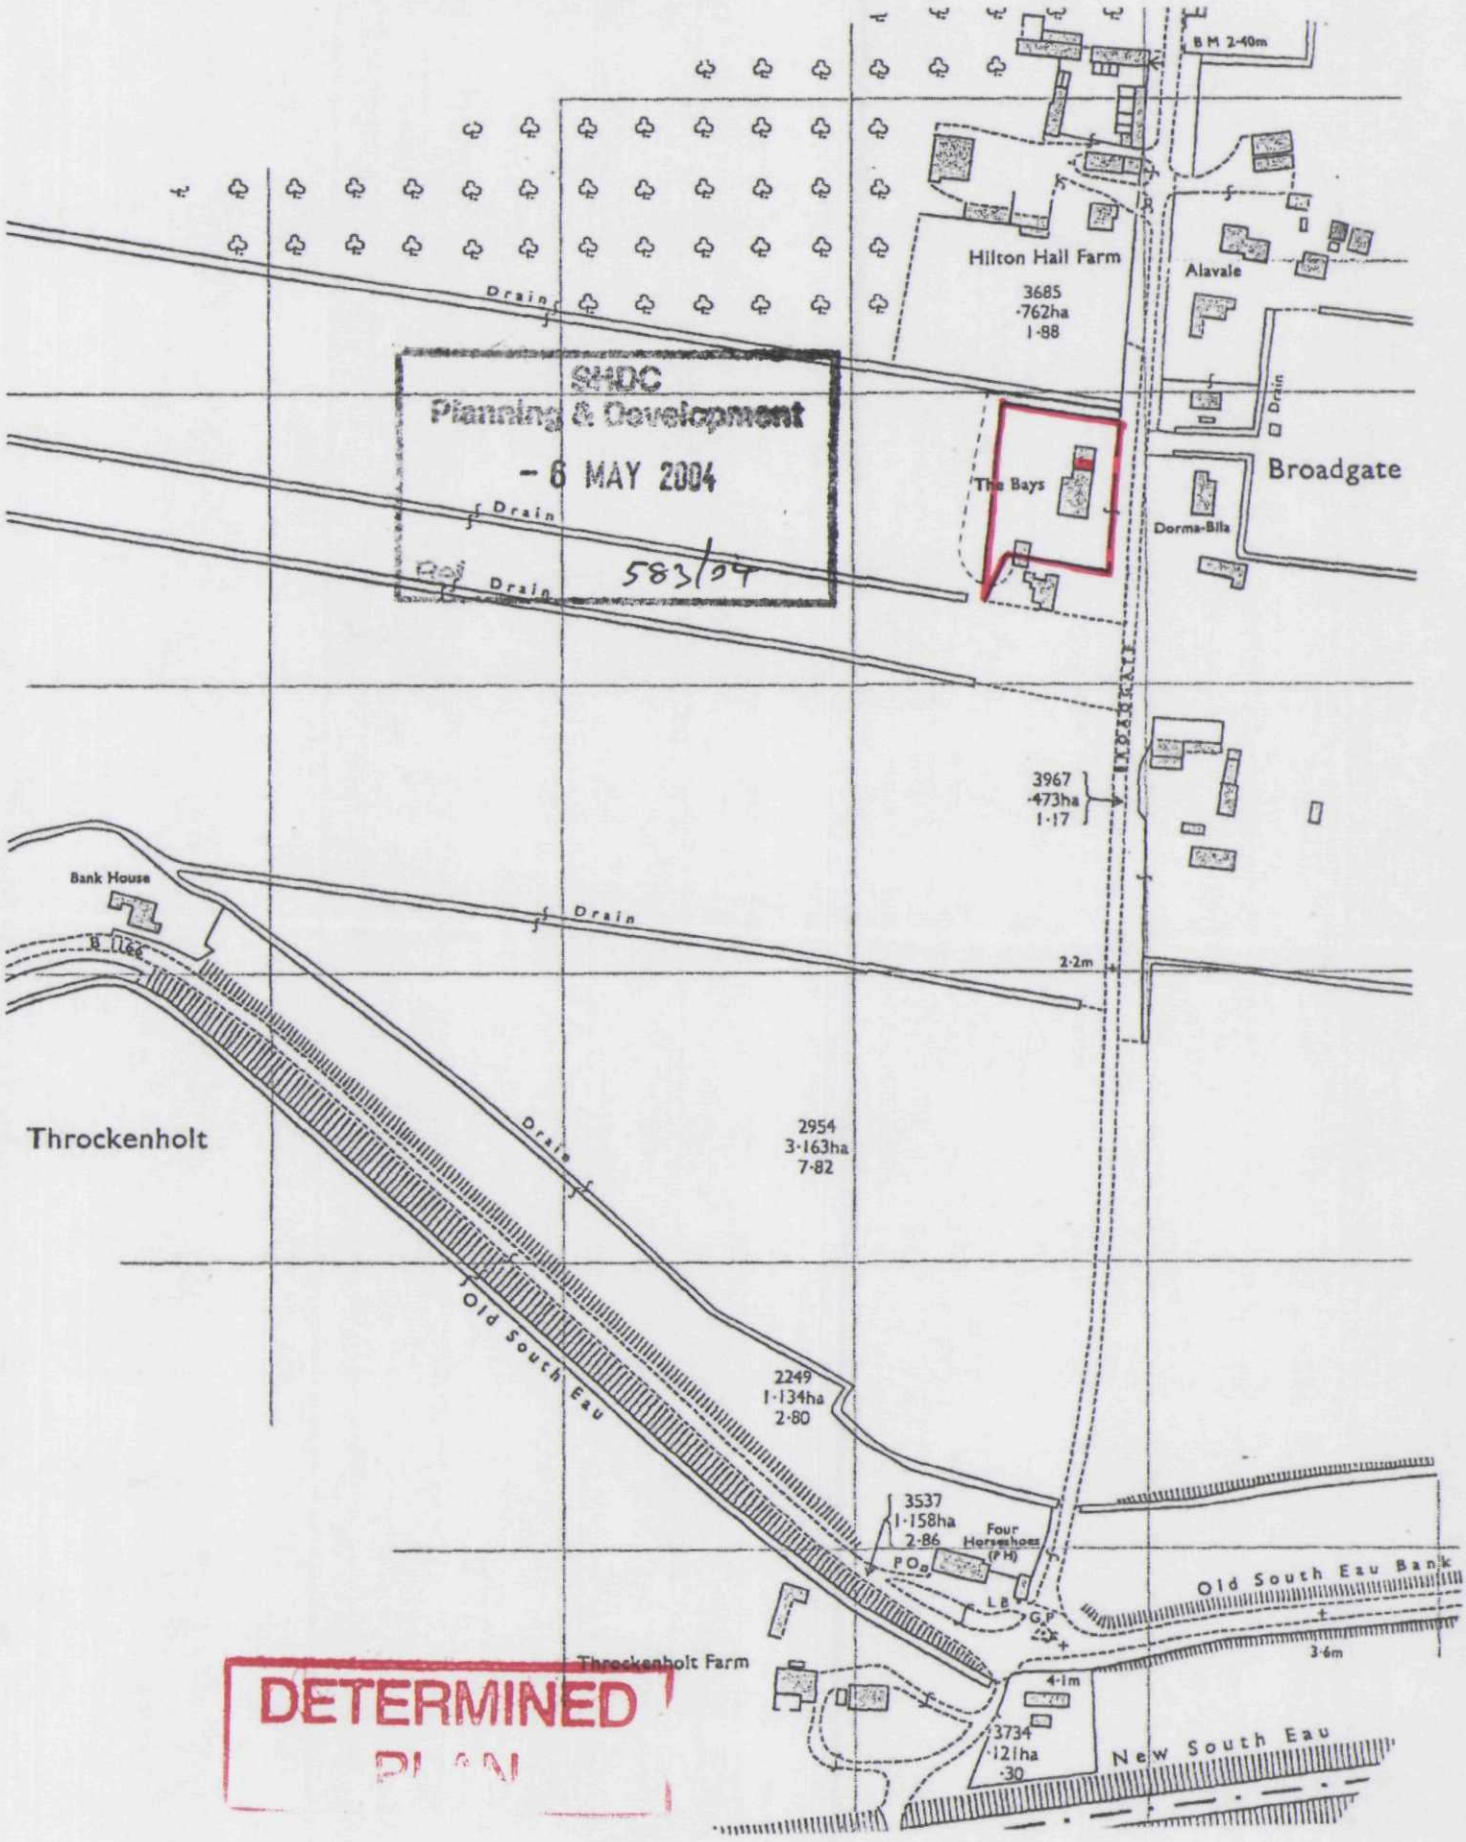

Scale1/2500