




LOCATION PLAN 1:1250

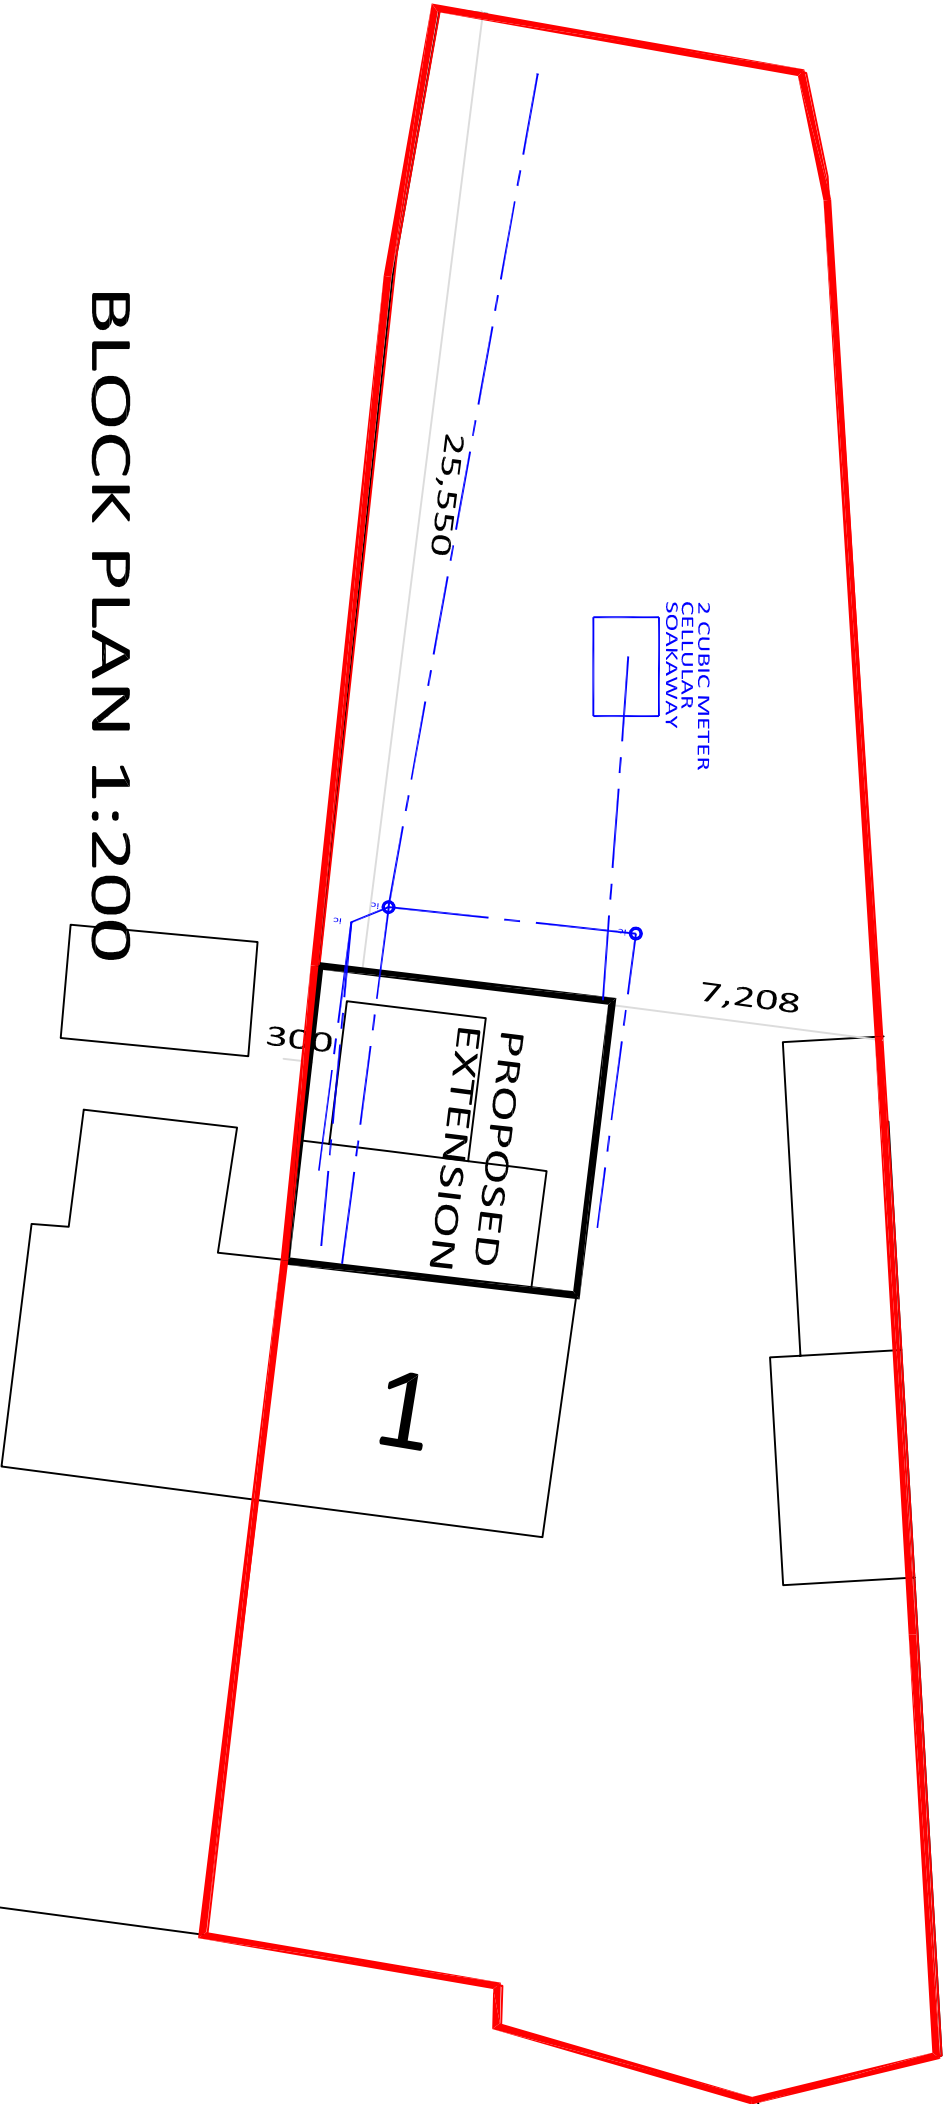

BLOCK PLAN 1:200

Web site www.davidbrokerdesignservices.co.uk

DAVID BROKER DESIGN SERVICES	ARCHITECTURAL TECHNICIANS
OLDEN LODGE STATION ROAD	WISBECH ST MARY
WISBECH CAMBS PE13 4RY	Telephone 01945 410421
E-MAIL- david.broker@btinternet.com	
ESTABLISHED 1975	

Issue:					
Client:	MR & MRS SPOONER				
Drawing No:	2151 C1 SITE AND LOCATION PLANS				
Project:	SINGLE STOREY REAR EXTENSION FORMING KITCHEN SHOWERROOM,WC AND GARDEN ROOM EXISTING UTILITY,BOOT ROOM AND HOT TUB TO BE DEMOLISHED				
Site:	No 1 CORONATION AVENUE THROCKENHOLT				
Postcode:	PE12 0QT	Drawn:	DB	Checked:	-
Print Scale:	1:50	Date:	07-06-2022	Revision No:	-

All dimensions to be verified on site - This drawing and design remains the copyright of David Broker and may not be reproduced without permission. David Broker or Concept 2000 will not be held responsible for any construction works undertaken prior to approval or before approved plans are issued - Any alterations to details or specifications may invalidate the approval and incur significant additional costs.