


SHDC
Planning & Development
03 AUG 2010
Ref: 0613-10

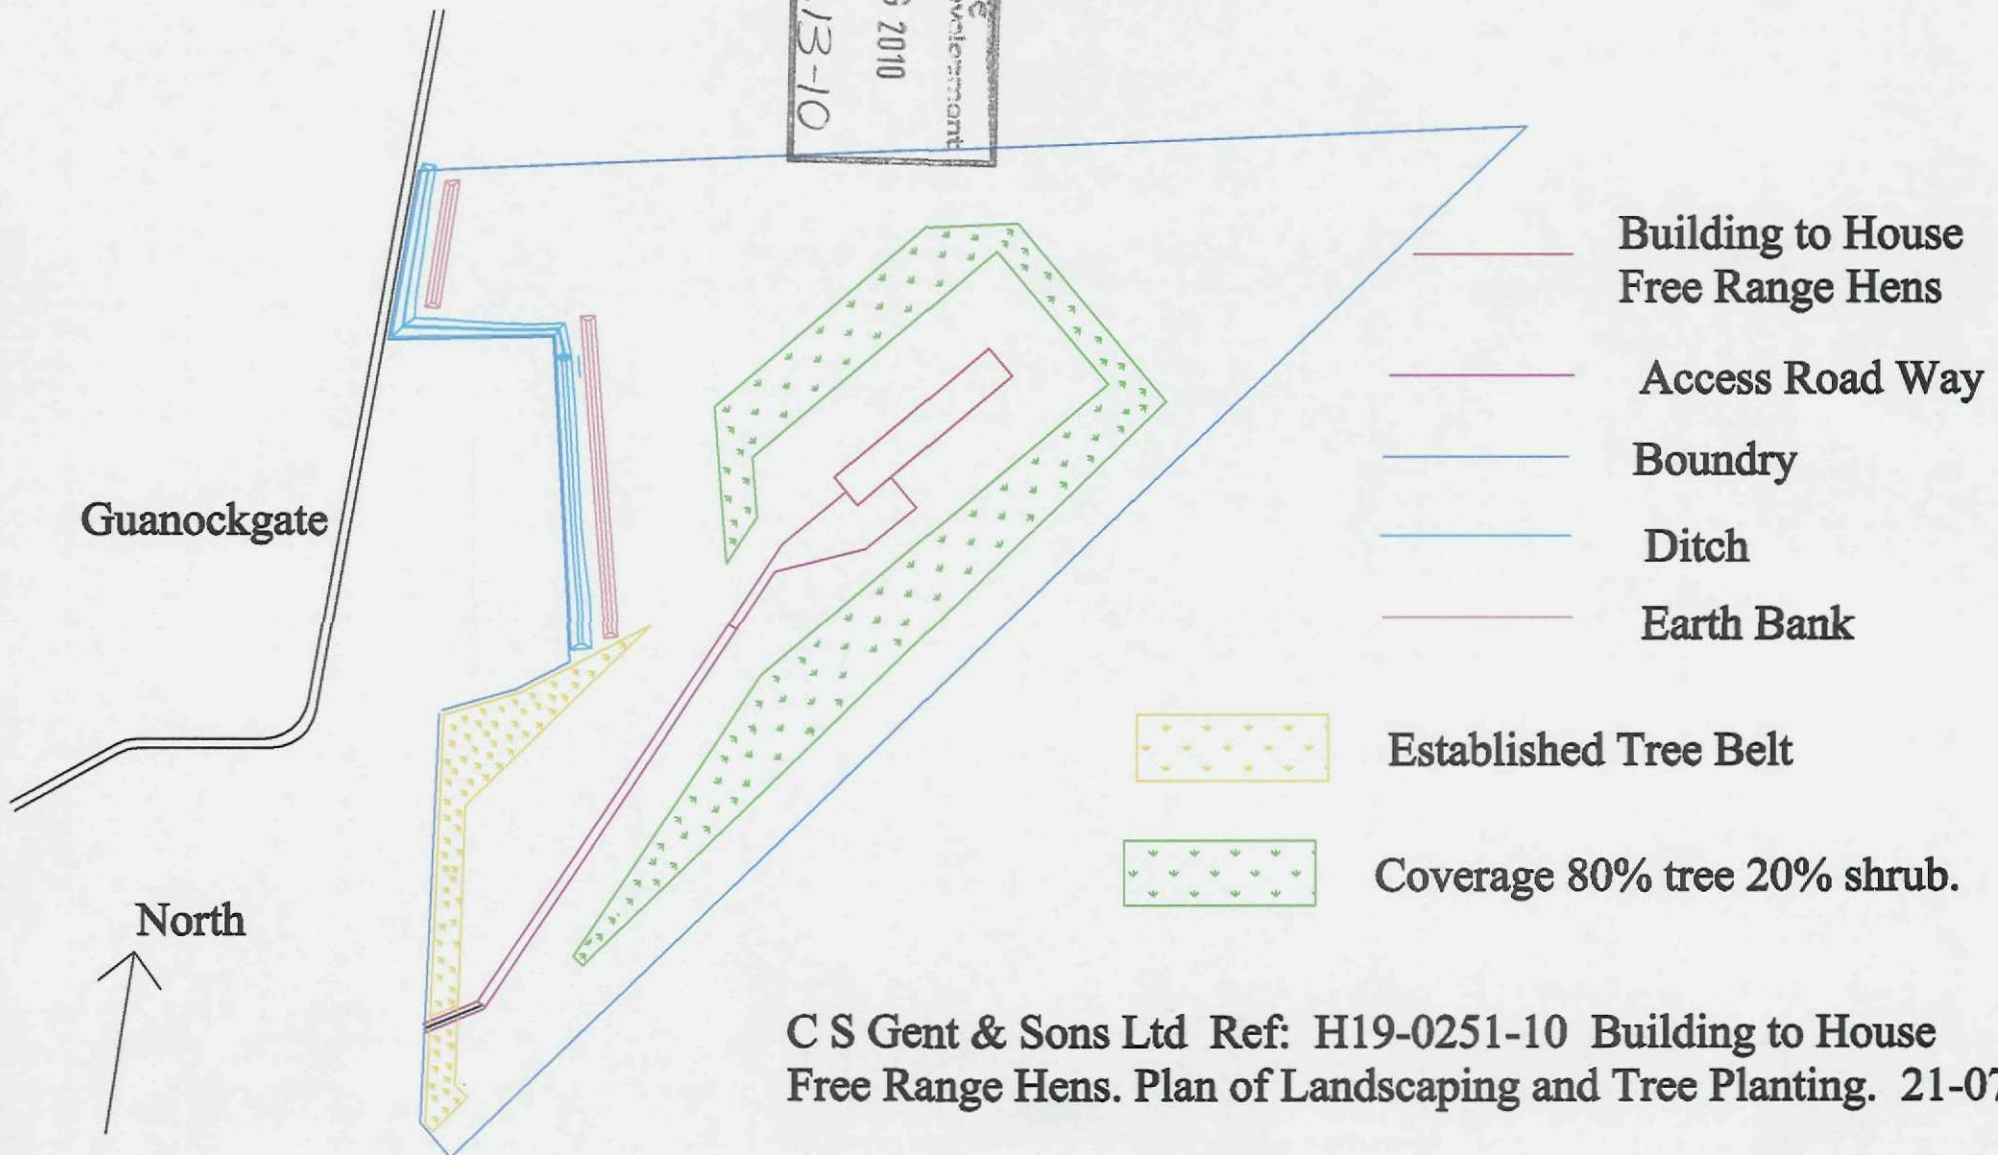

C S Gent & Sons Ltd Ref: H19-0251-10 Building to House Free Range Hens. Plan of Landscaping and Tree Planting. 21-07-10