


For Mr R. Fensom

DETERMINED
PLAN

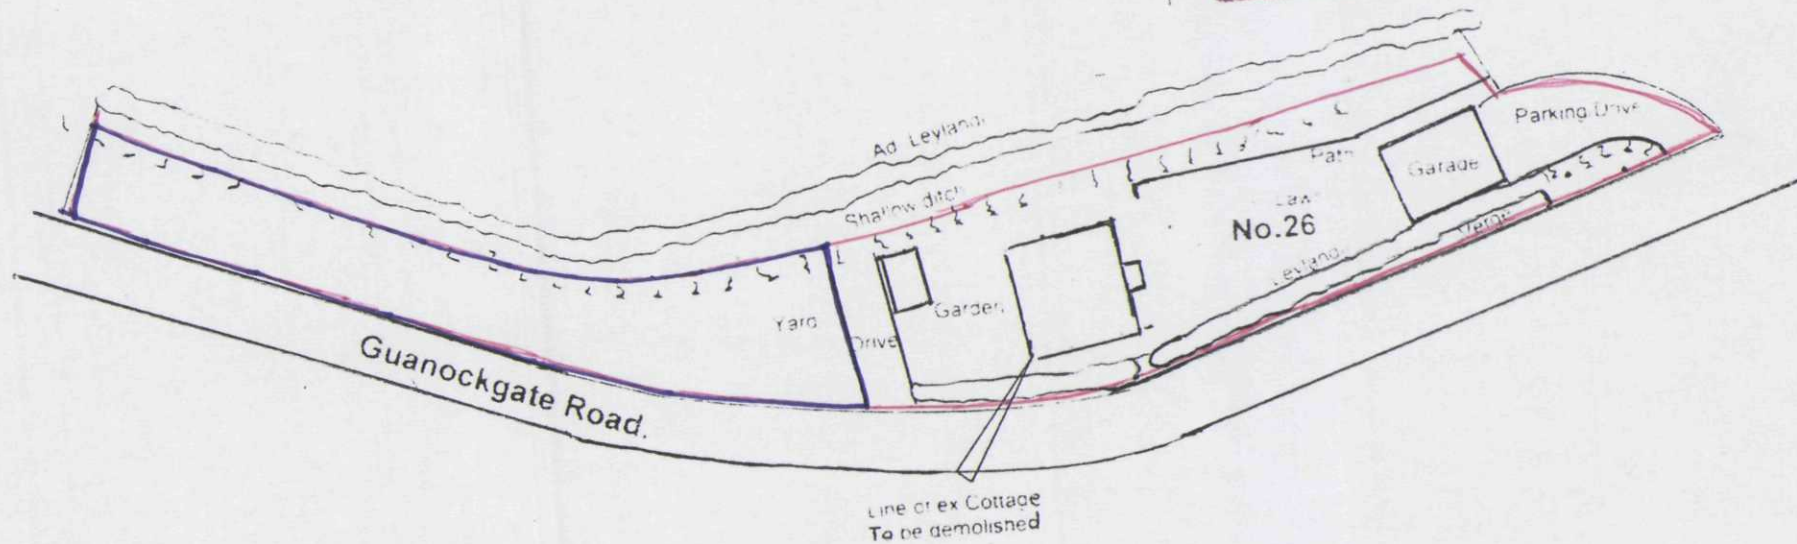

SITE PLAN 1:500.

12 MAY 2004

Ref: 0618104