
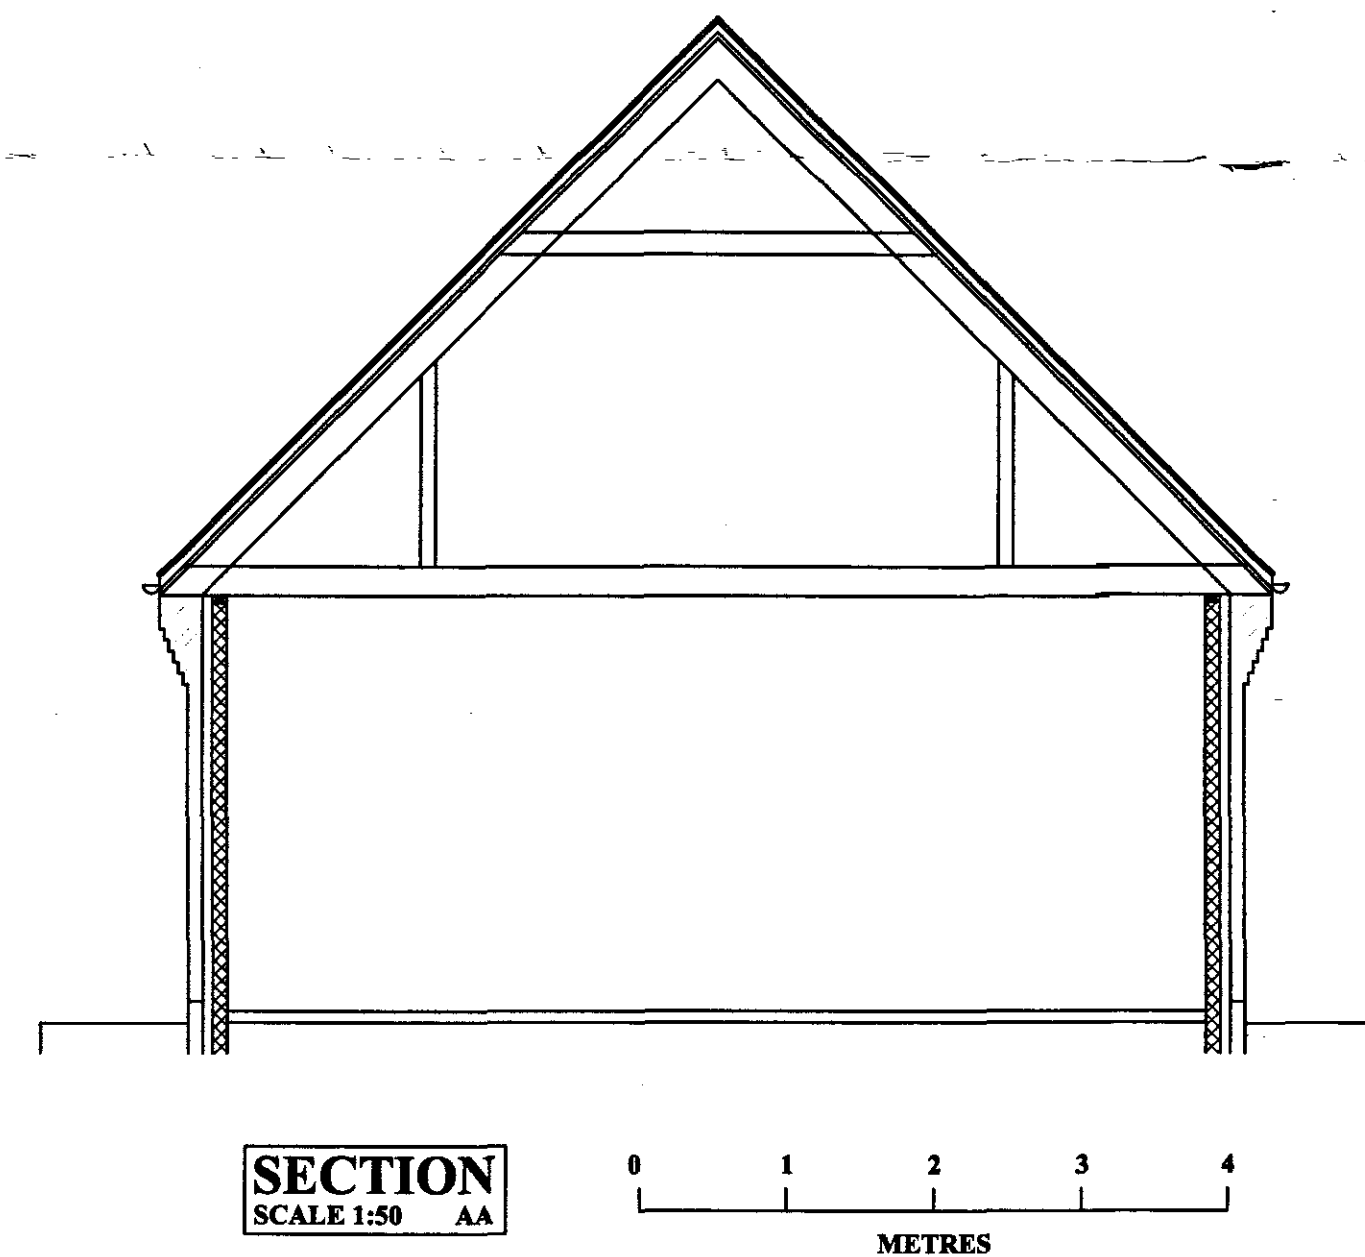
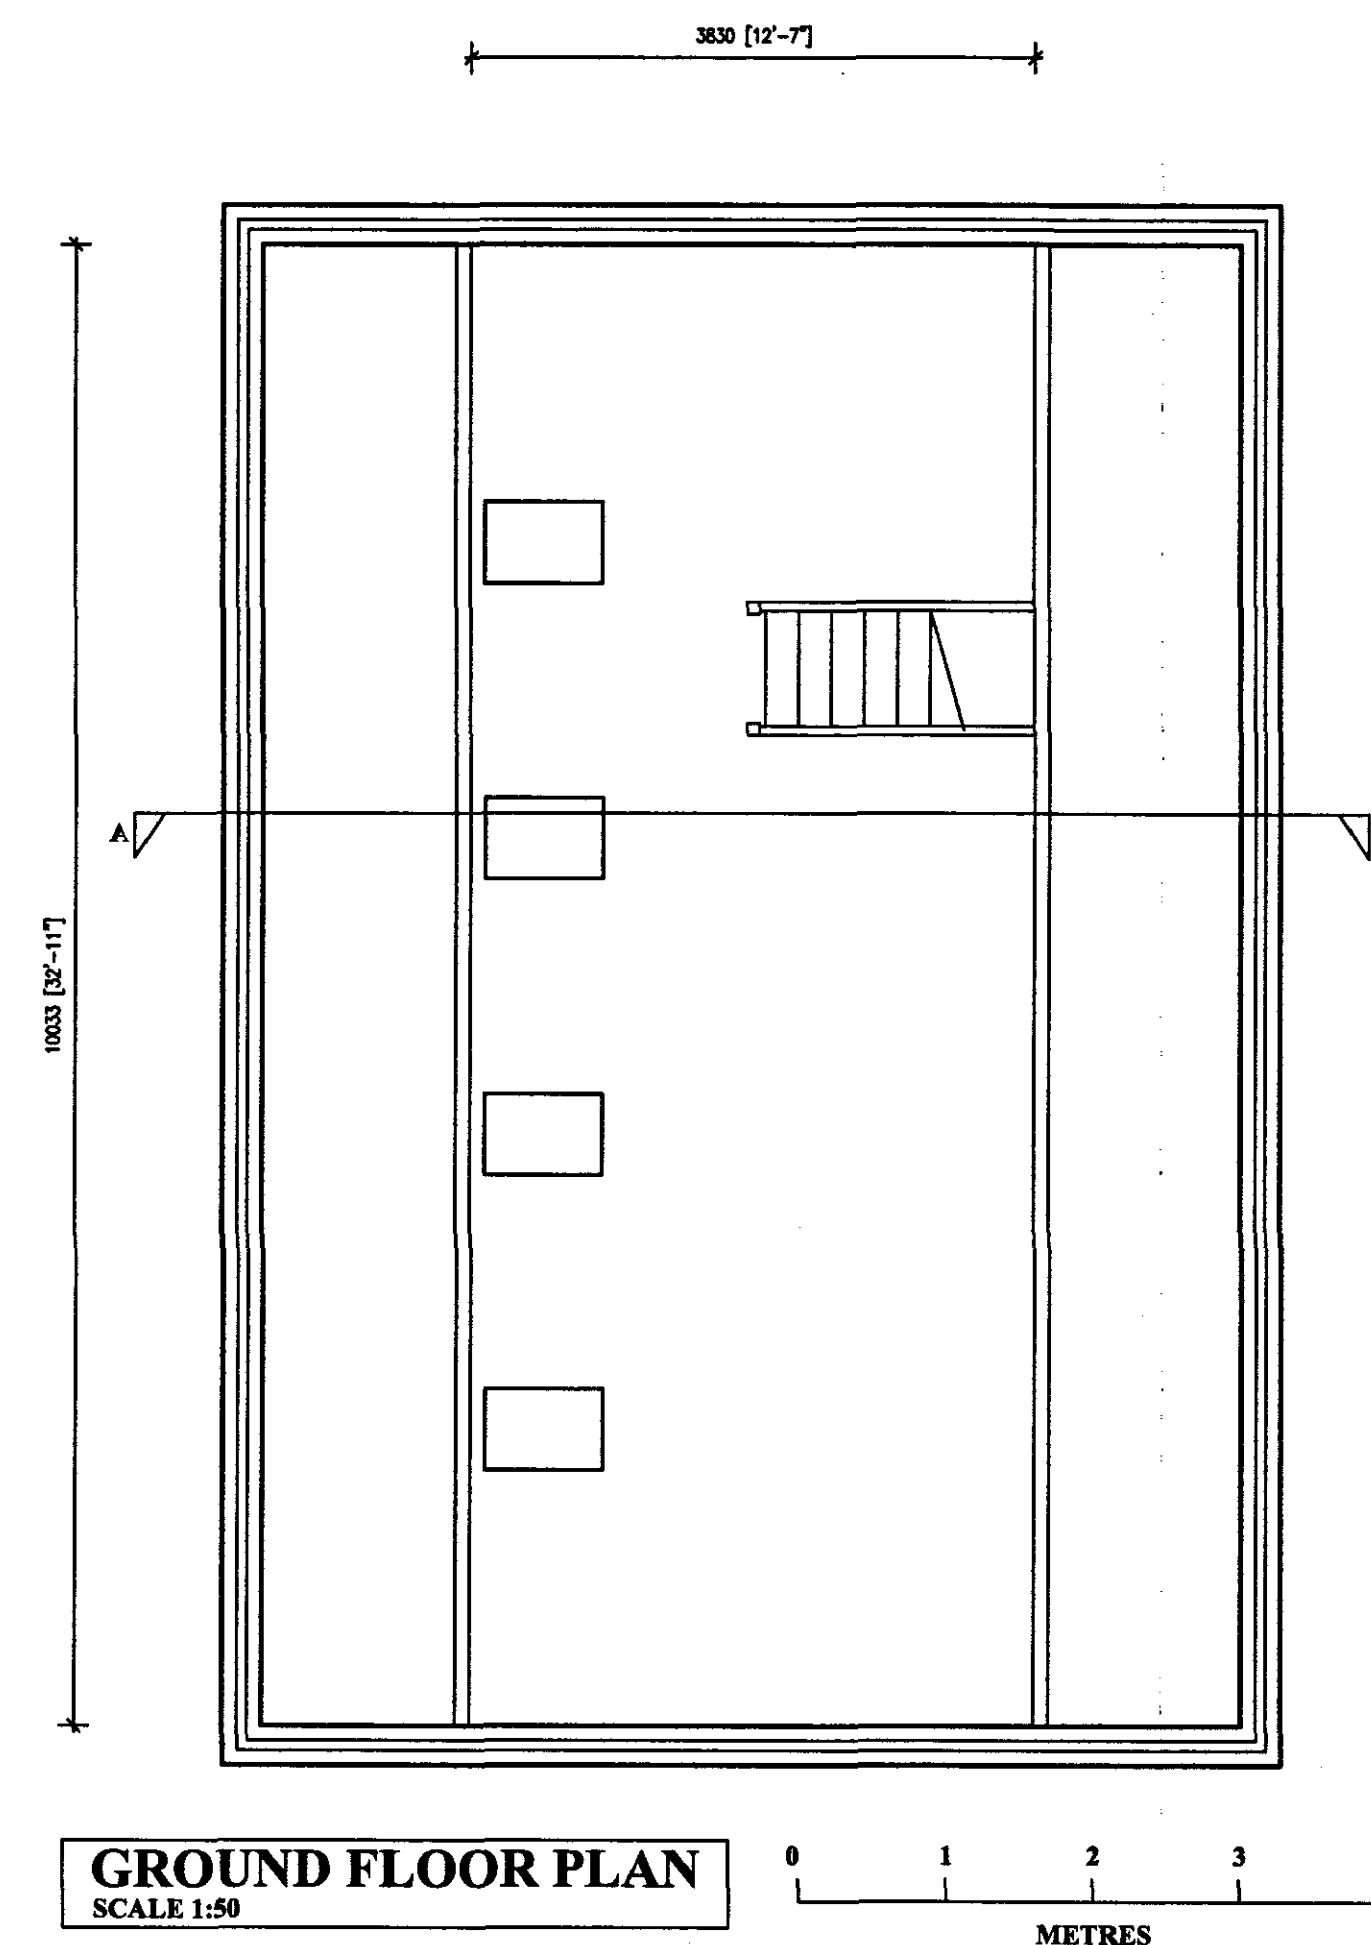
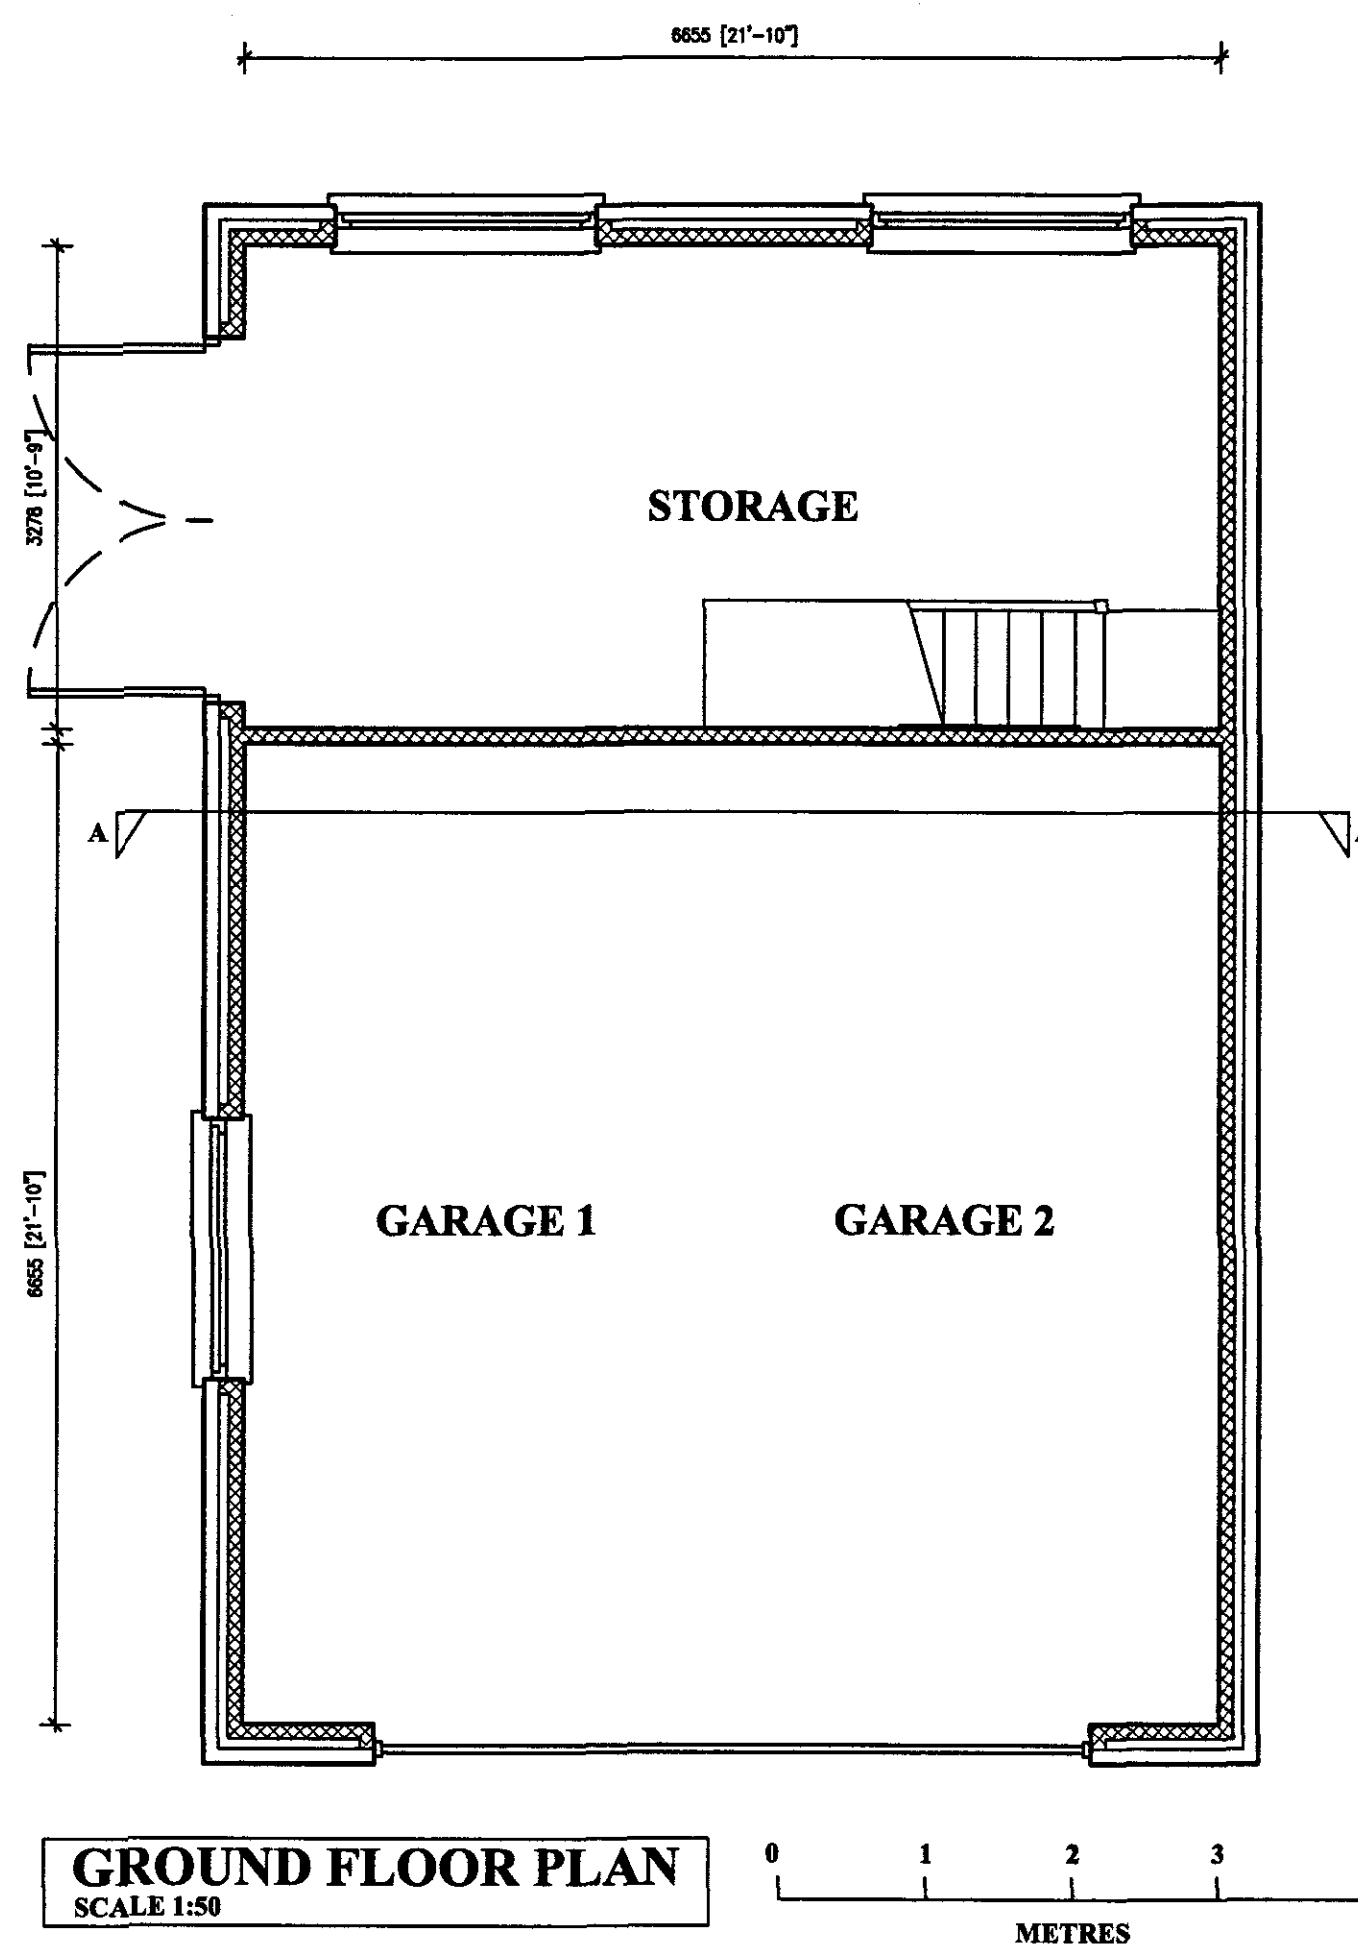
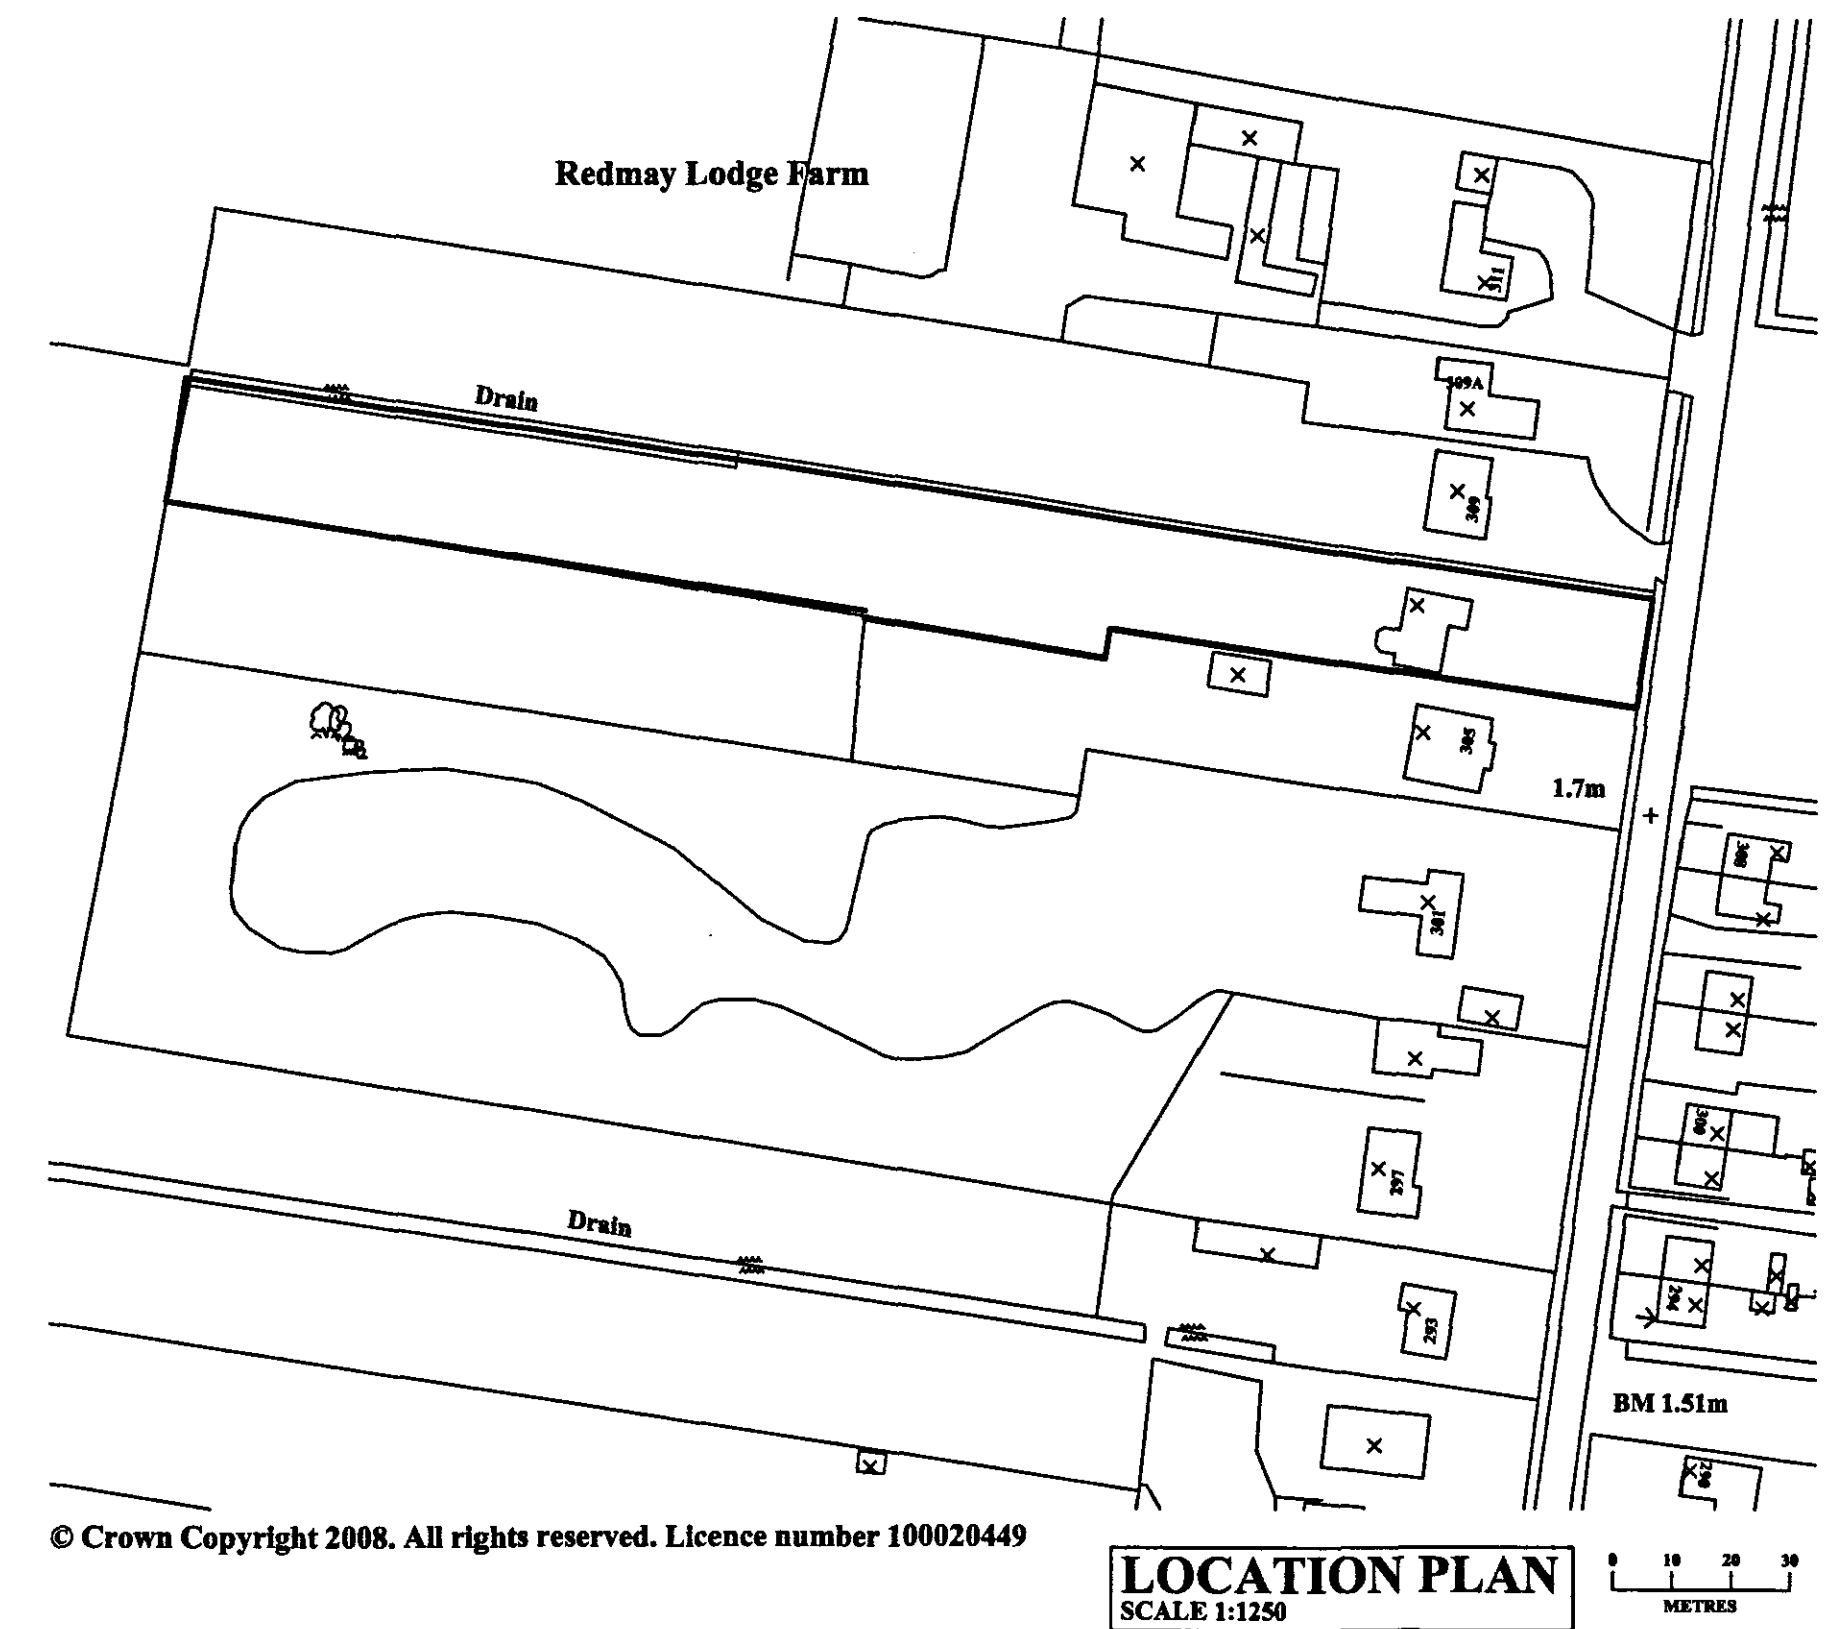


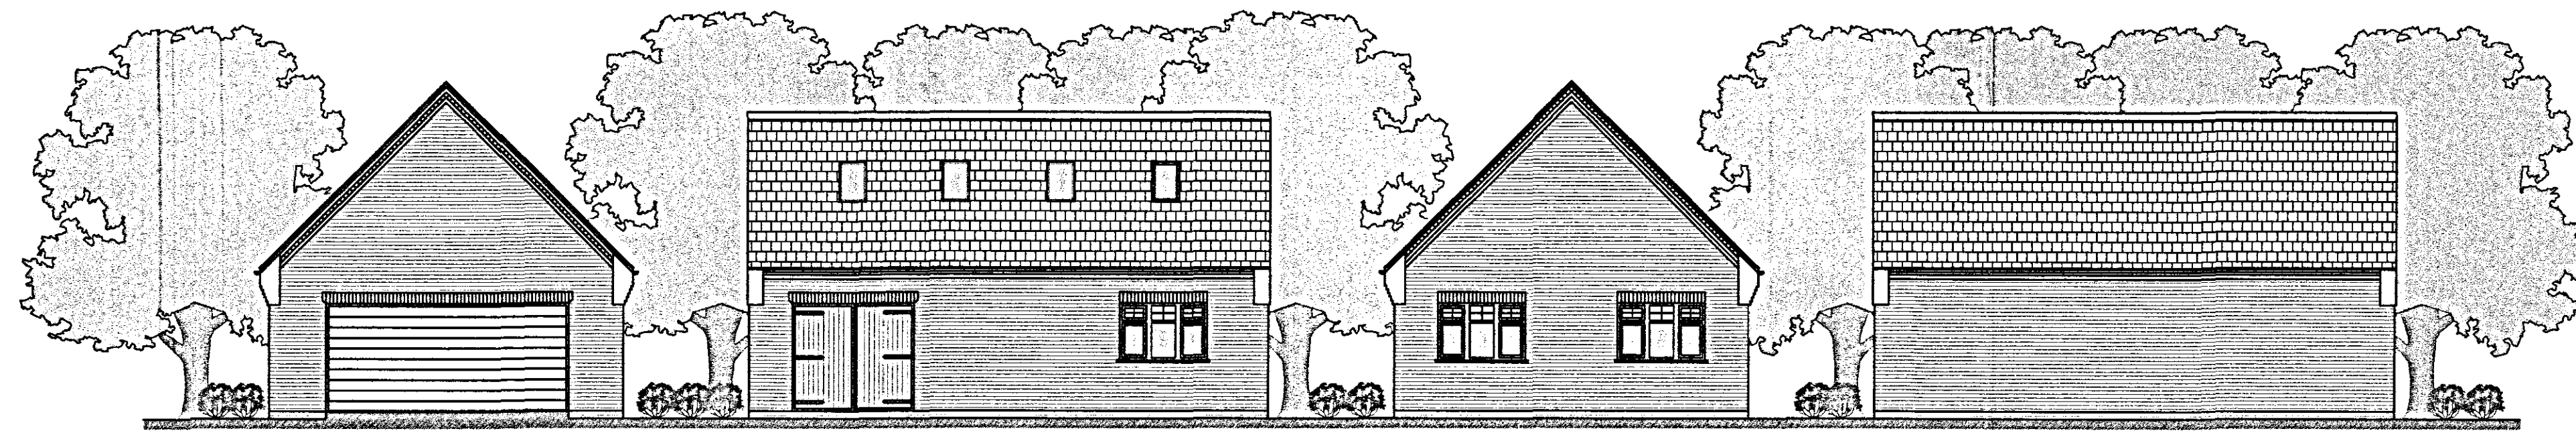

SUPERSEDED

SHDC
PLANNING & DEVELOPMENT
22 MAY 2008
Ref. 0621/08

A May 2008 CLIENTS AMENDMENTS

Peter Humphrey Associates Ltd. ARCHITECTURAL DESIGN AND BUILDING	
PROJECT: PROPOSED GARAGE 307 BROADGATE SUTTON ST EDMUND PE12 0RL	
CLIENT: MR P CLARKE	DATE May 2008 SCALE 1:50 1:500 JOB No. KL/1010536/05A
DO NOT SCALE FROM THIS DRAWING COPYRIGHT: THIS DRAWING MUST NOT BE ISSUED, LOANED OR COPIED WITHOUT THE CONSENT OF PETER HUMPHREY ASSOCIATES LTD.	
P Architectural	Peter Humphrey Associates Ltd. ARCHITECTURAL DESIGN AND BUILDING TELEPHONE 01553 660802 FAX 01553 660867 E-MAIL: info.kingalym@peterhumphrey.co.uk 124 LONDON ROAD, KING'S LYNN, NORFOLK PE30 3ES With a team of Ambitious Technicians