
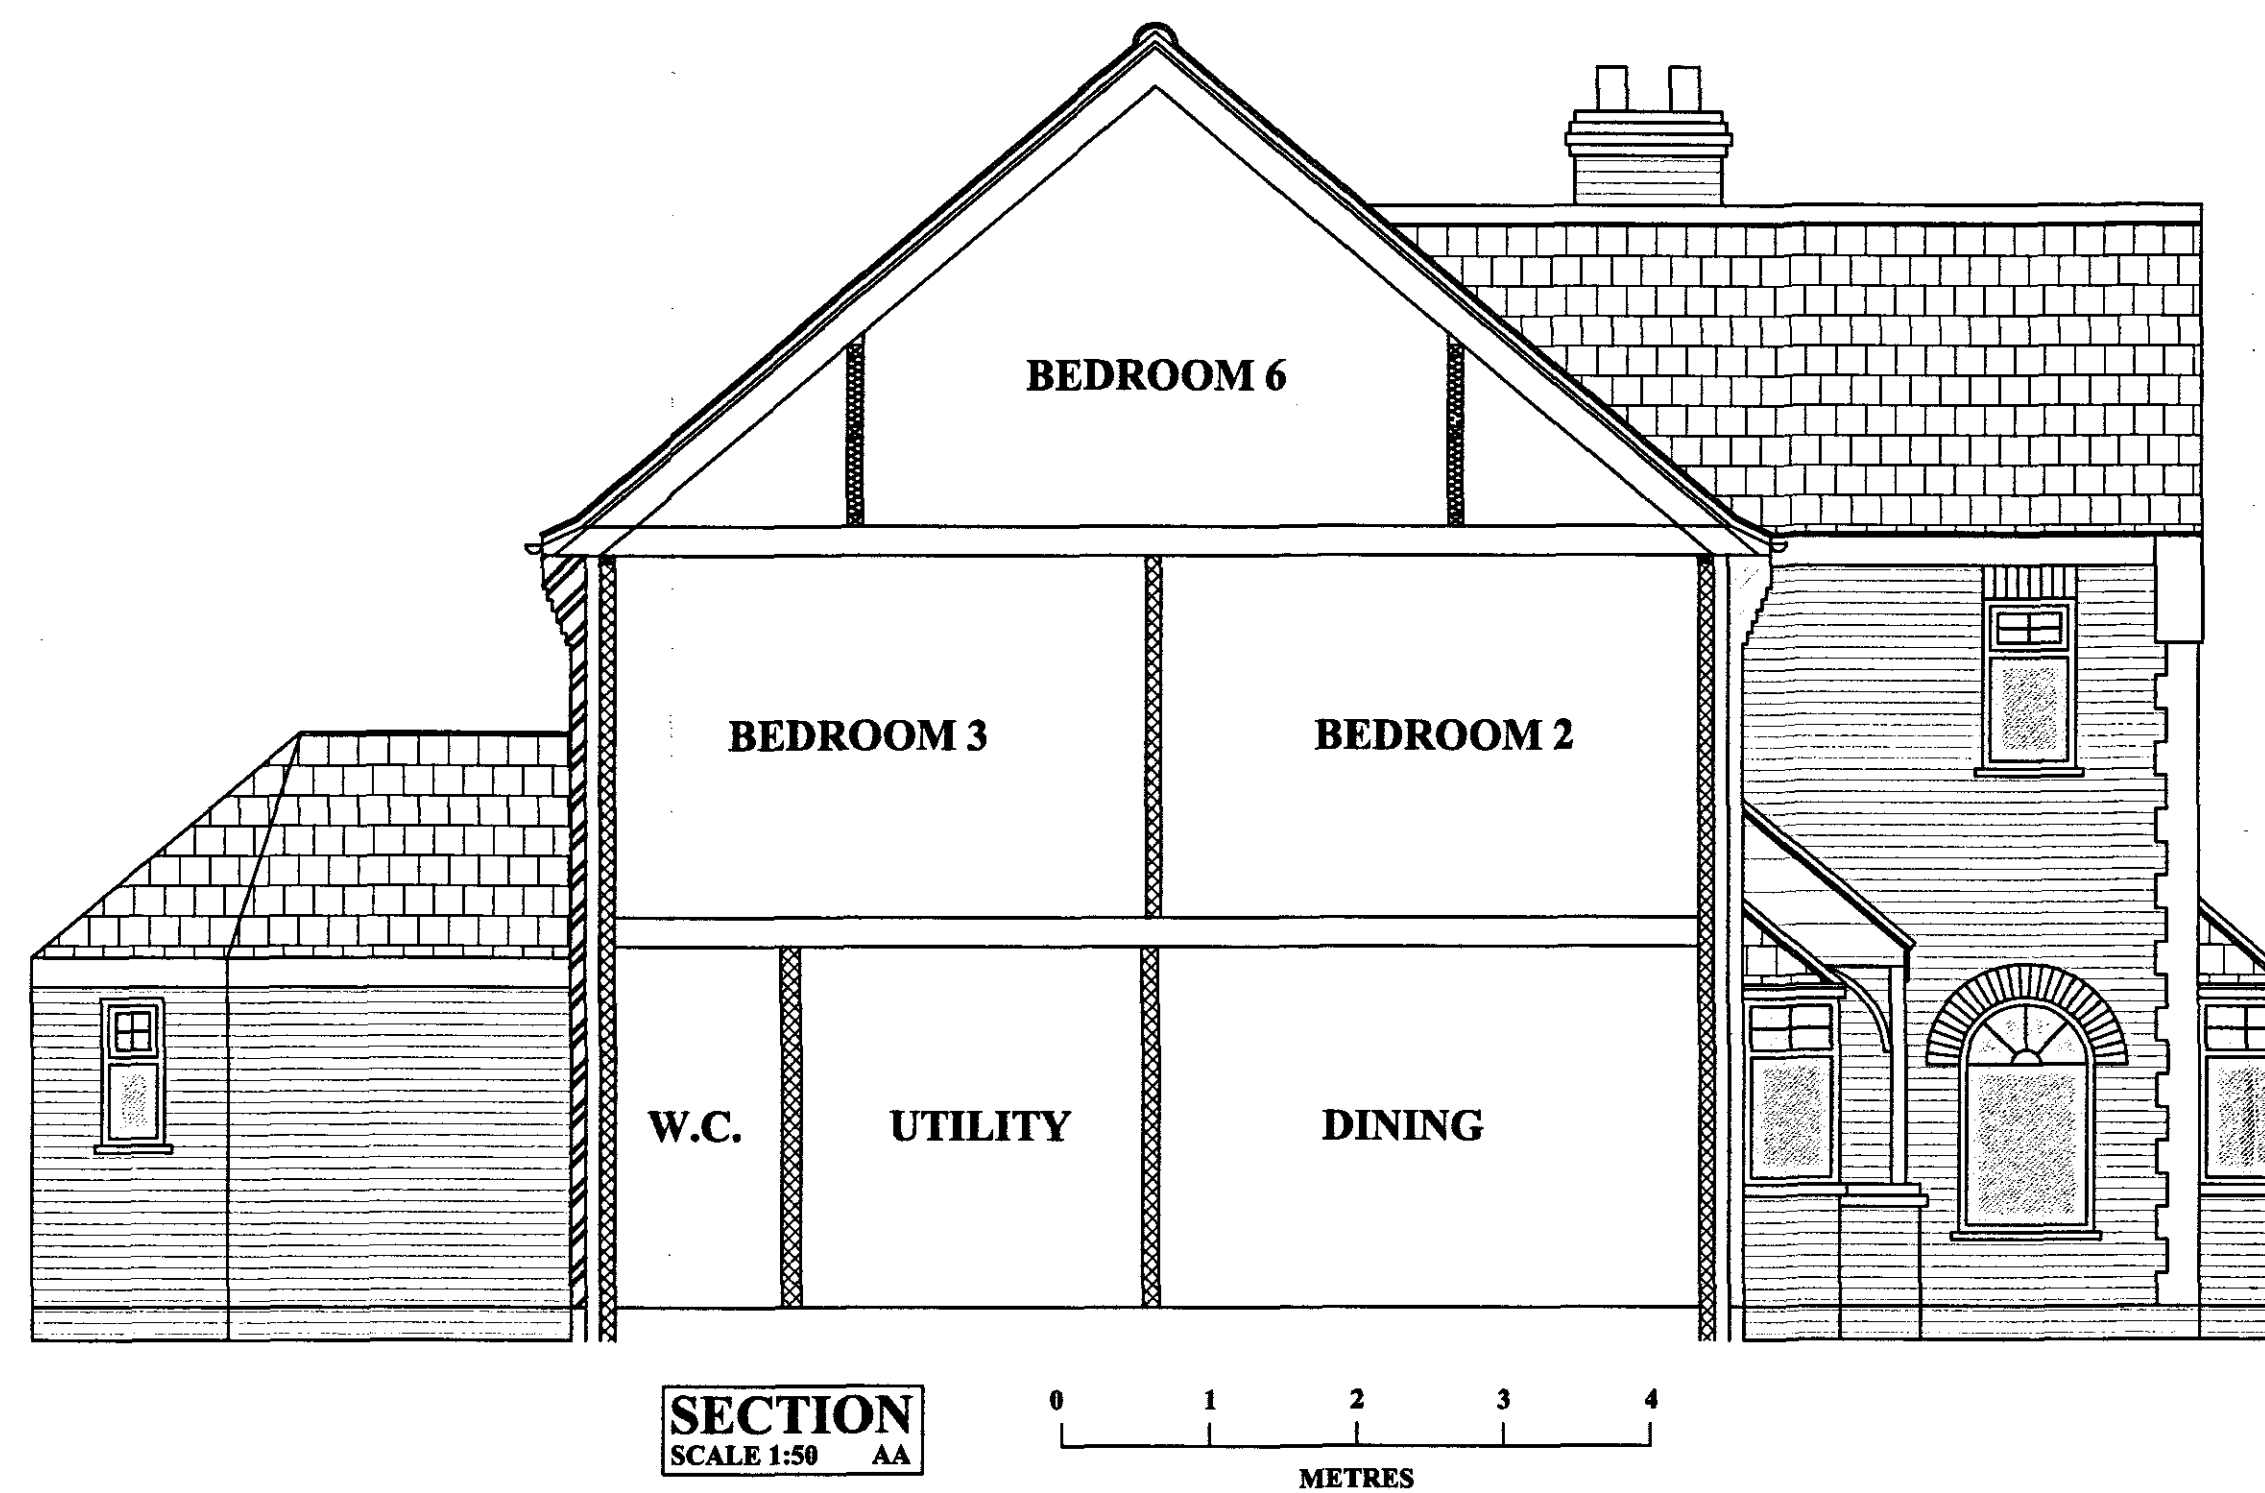
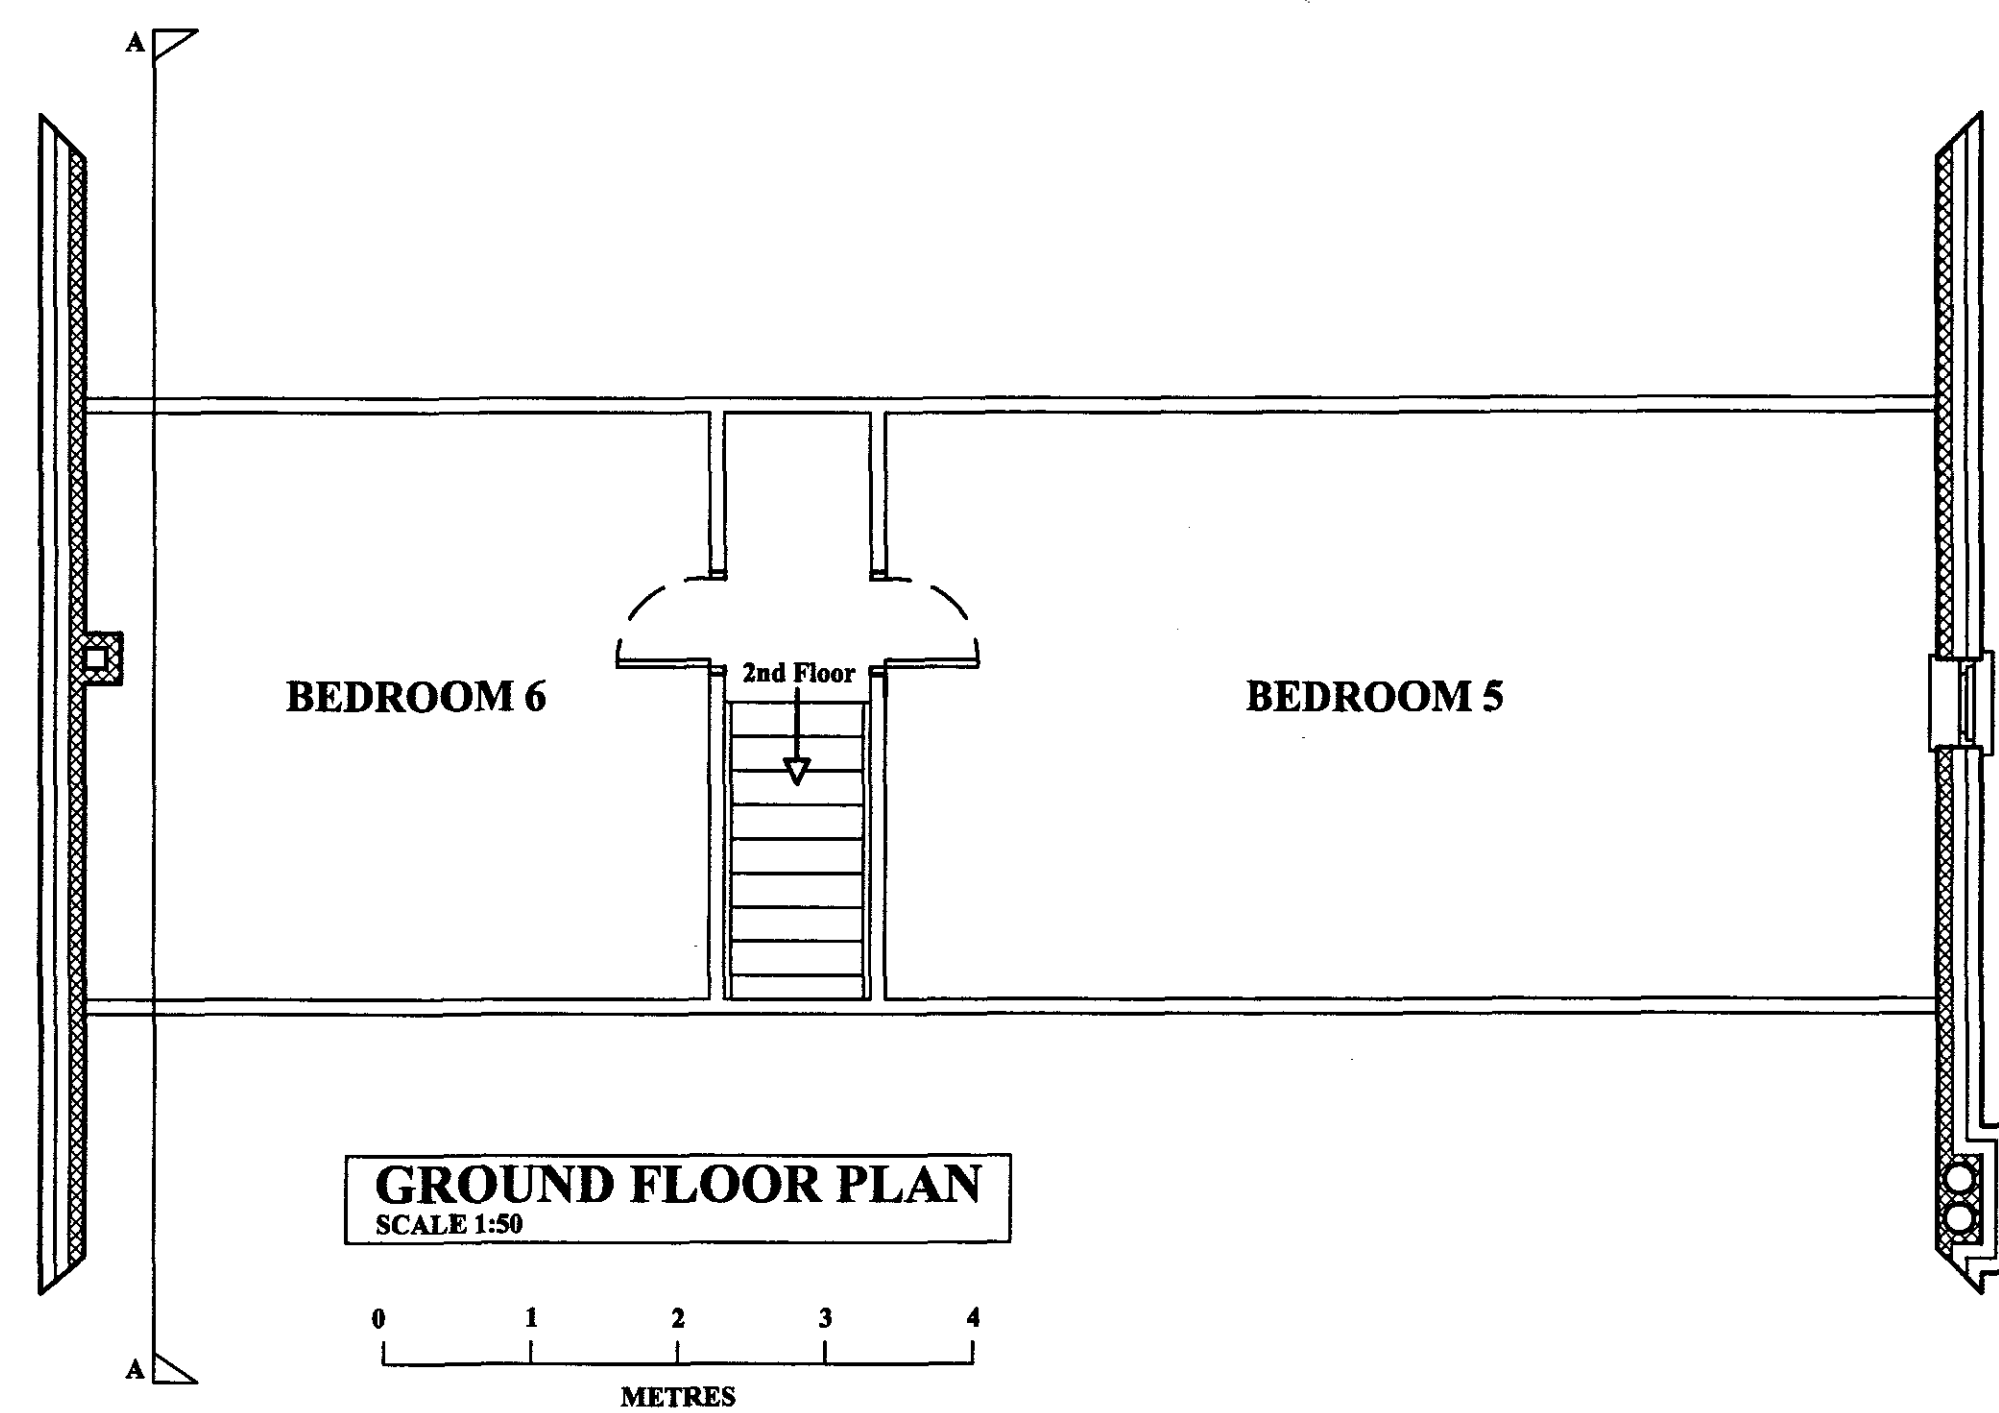
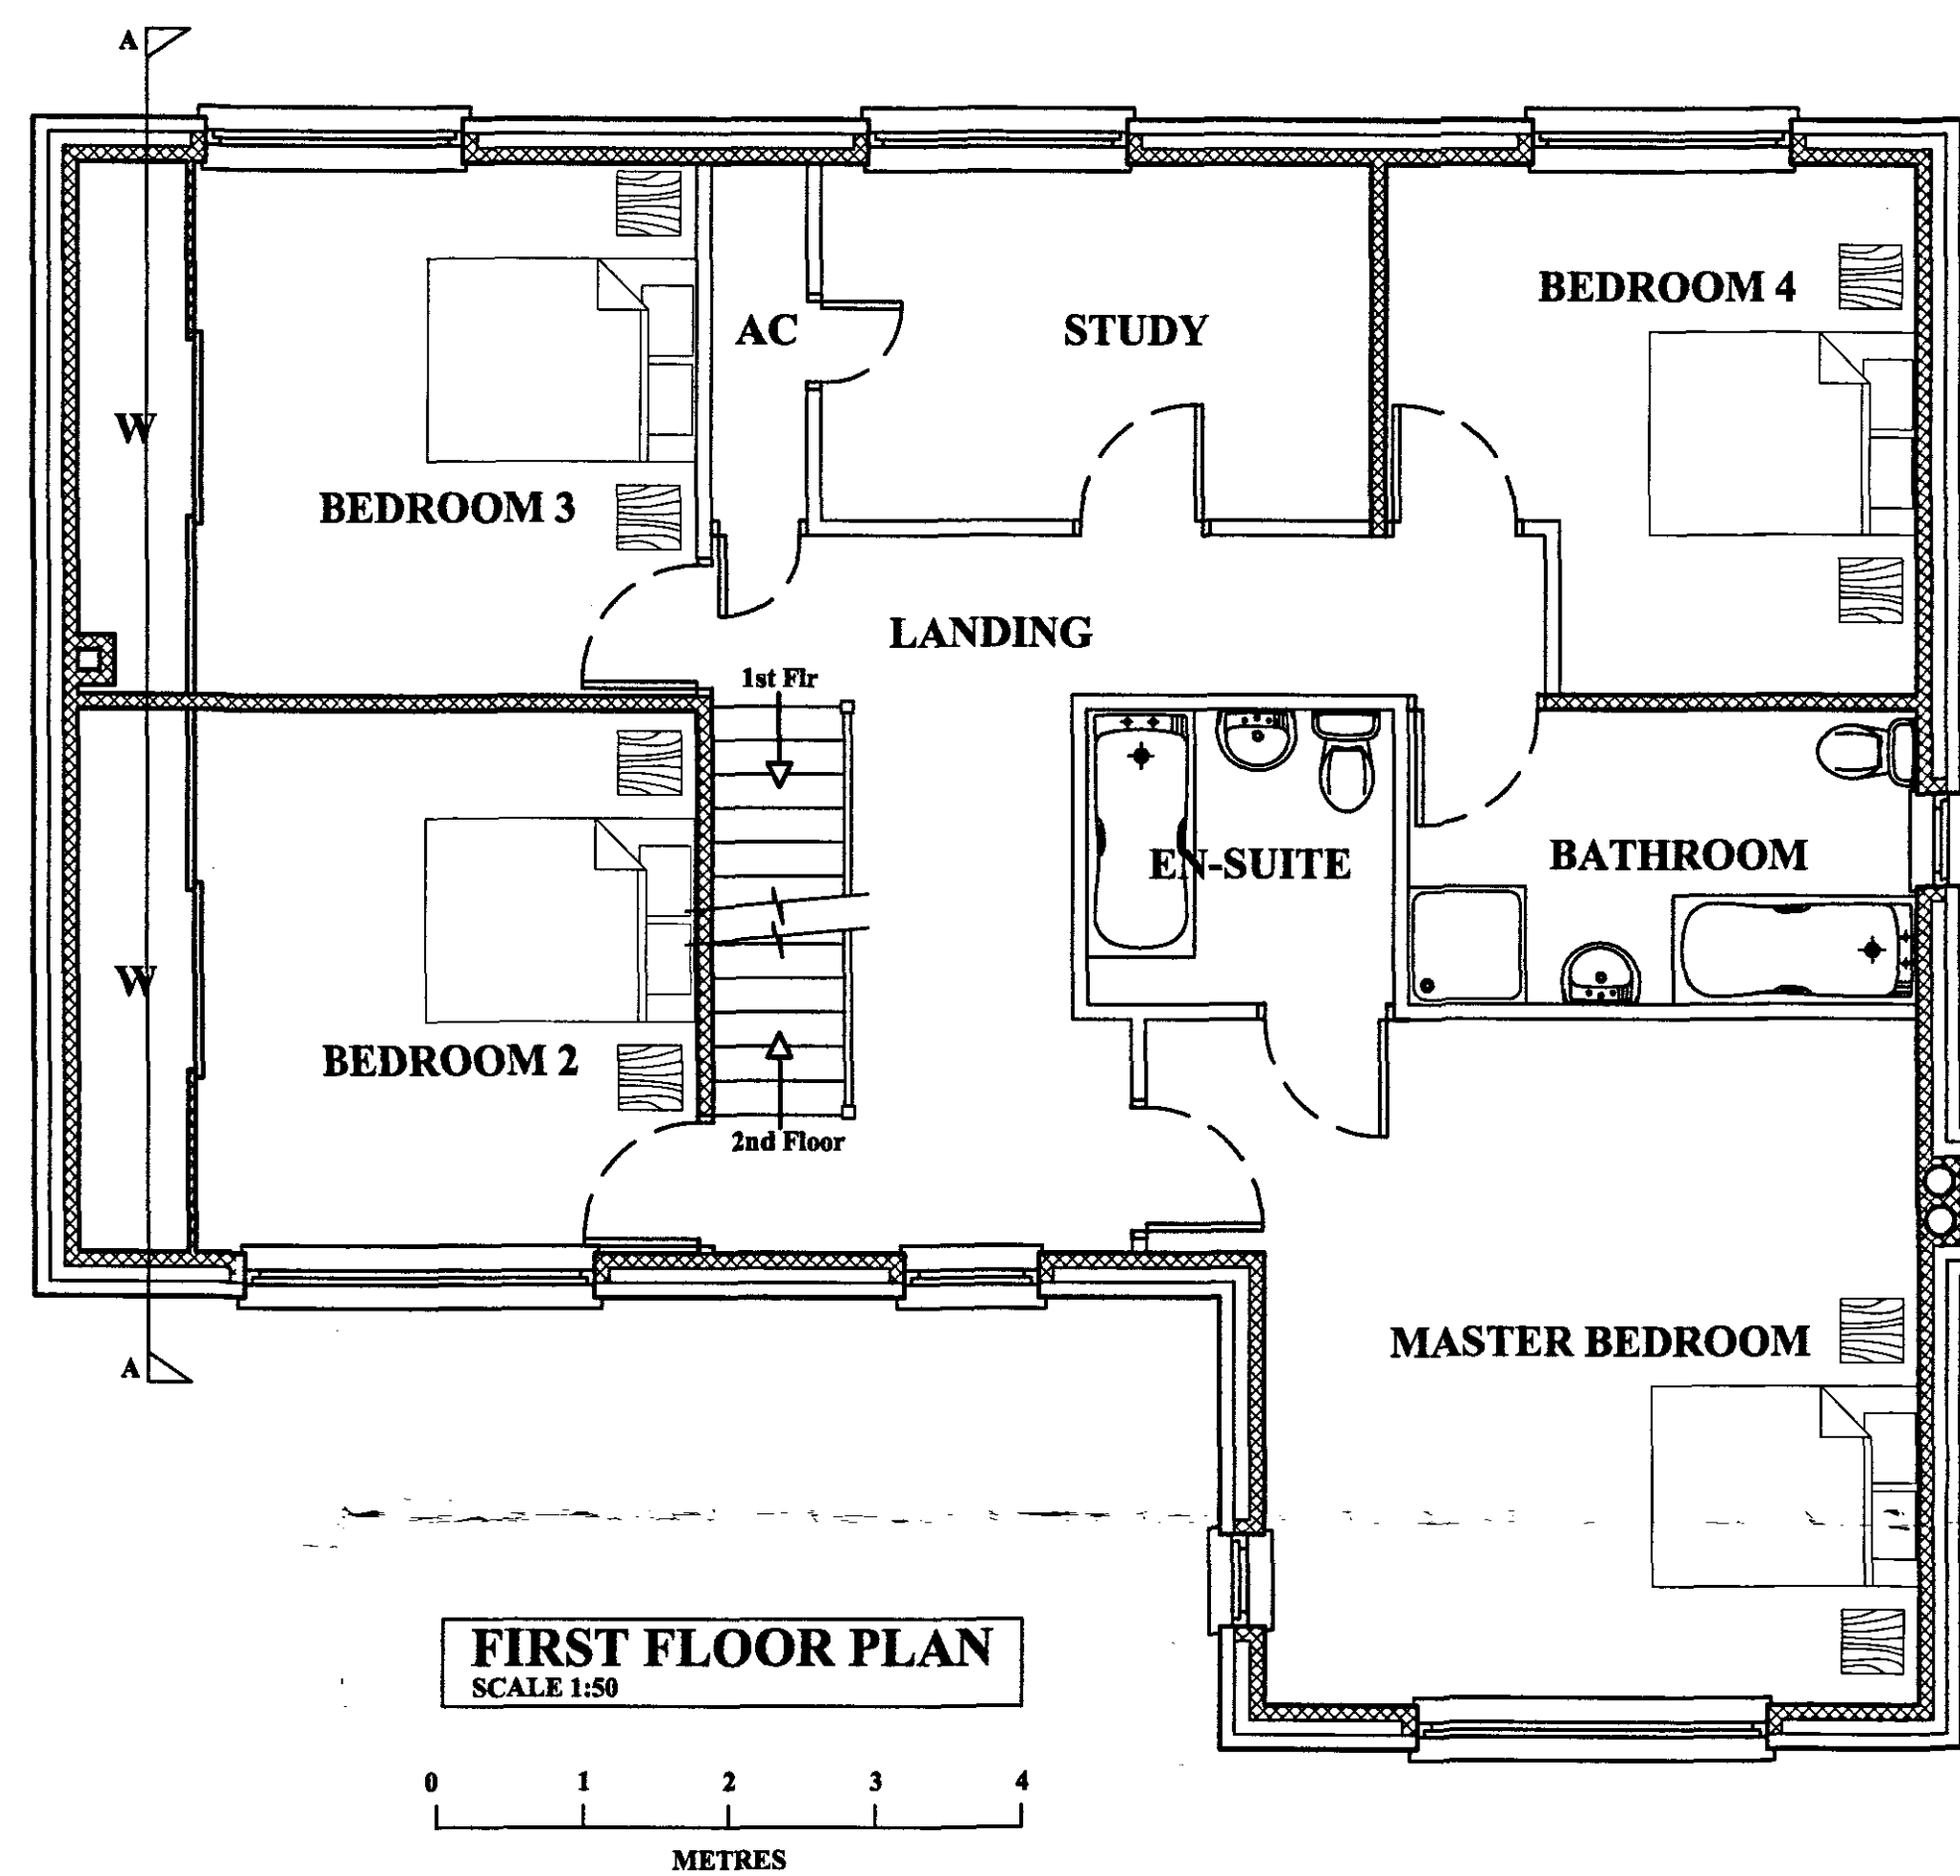


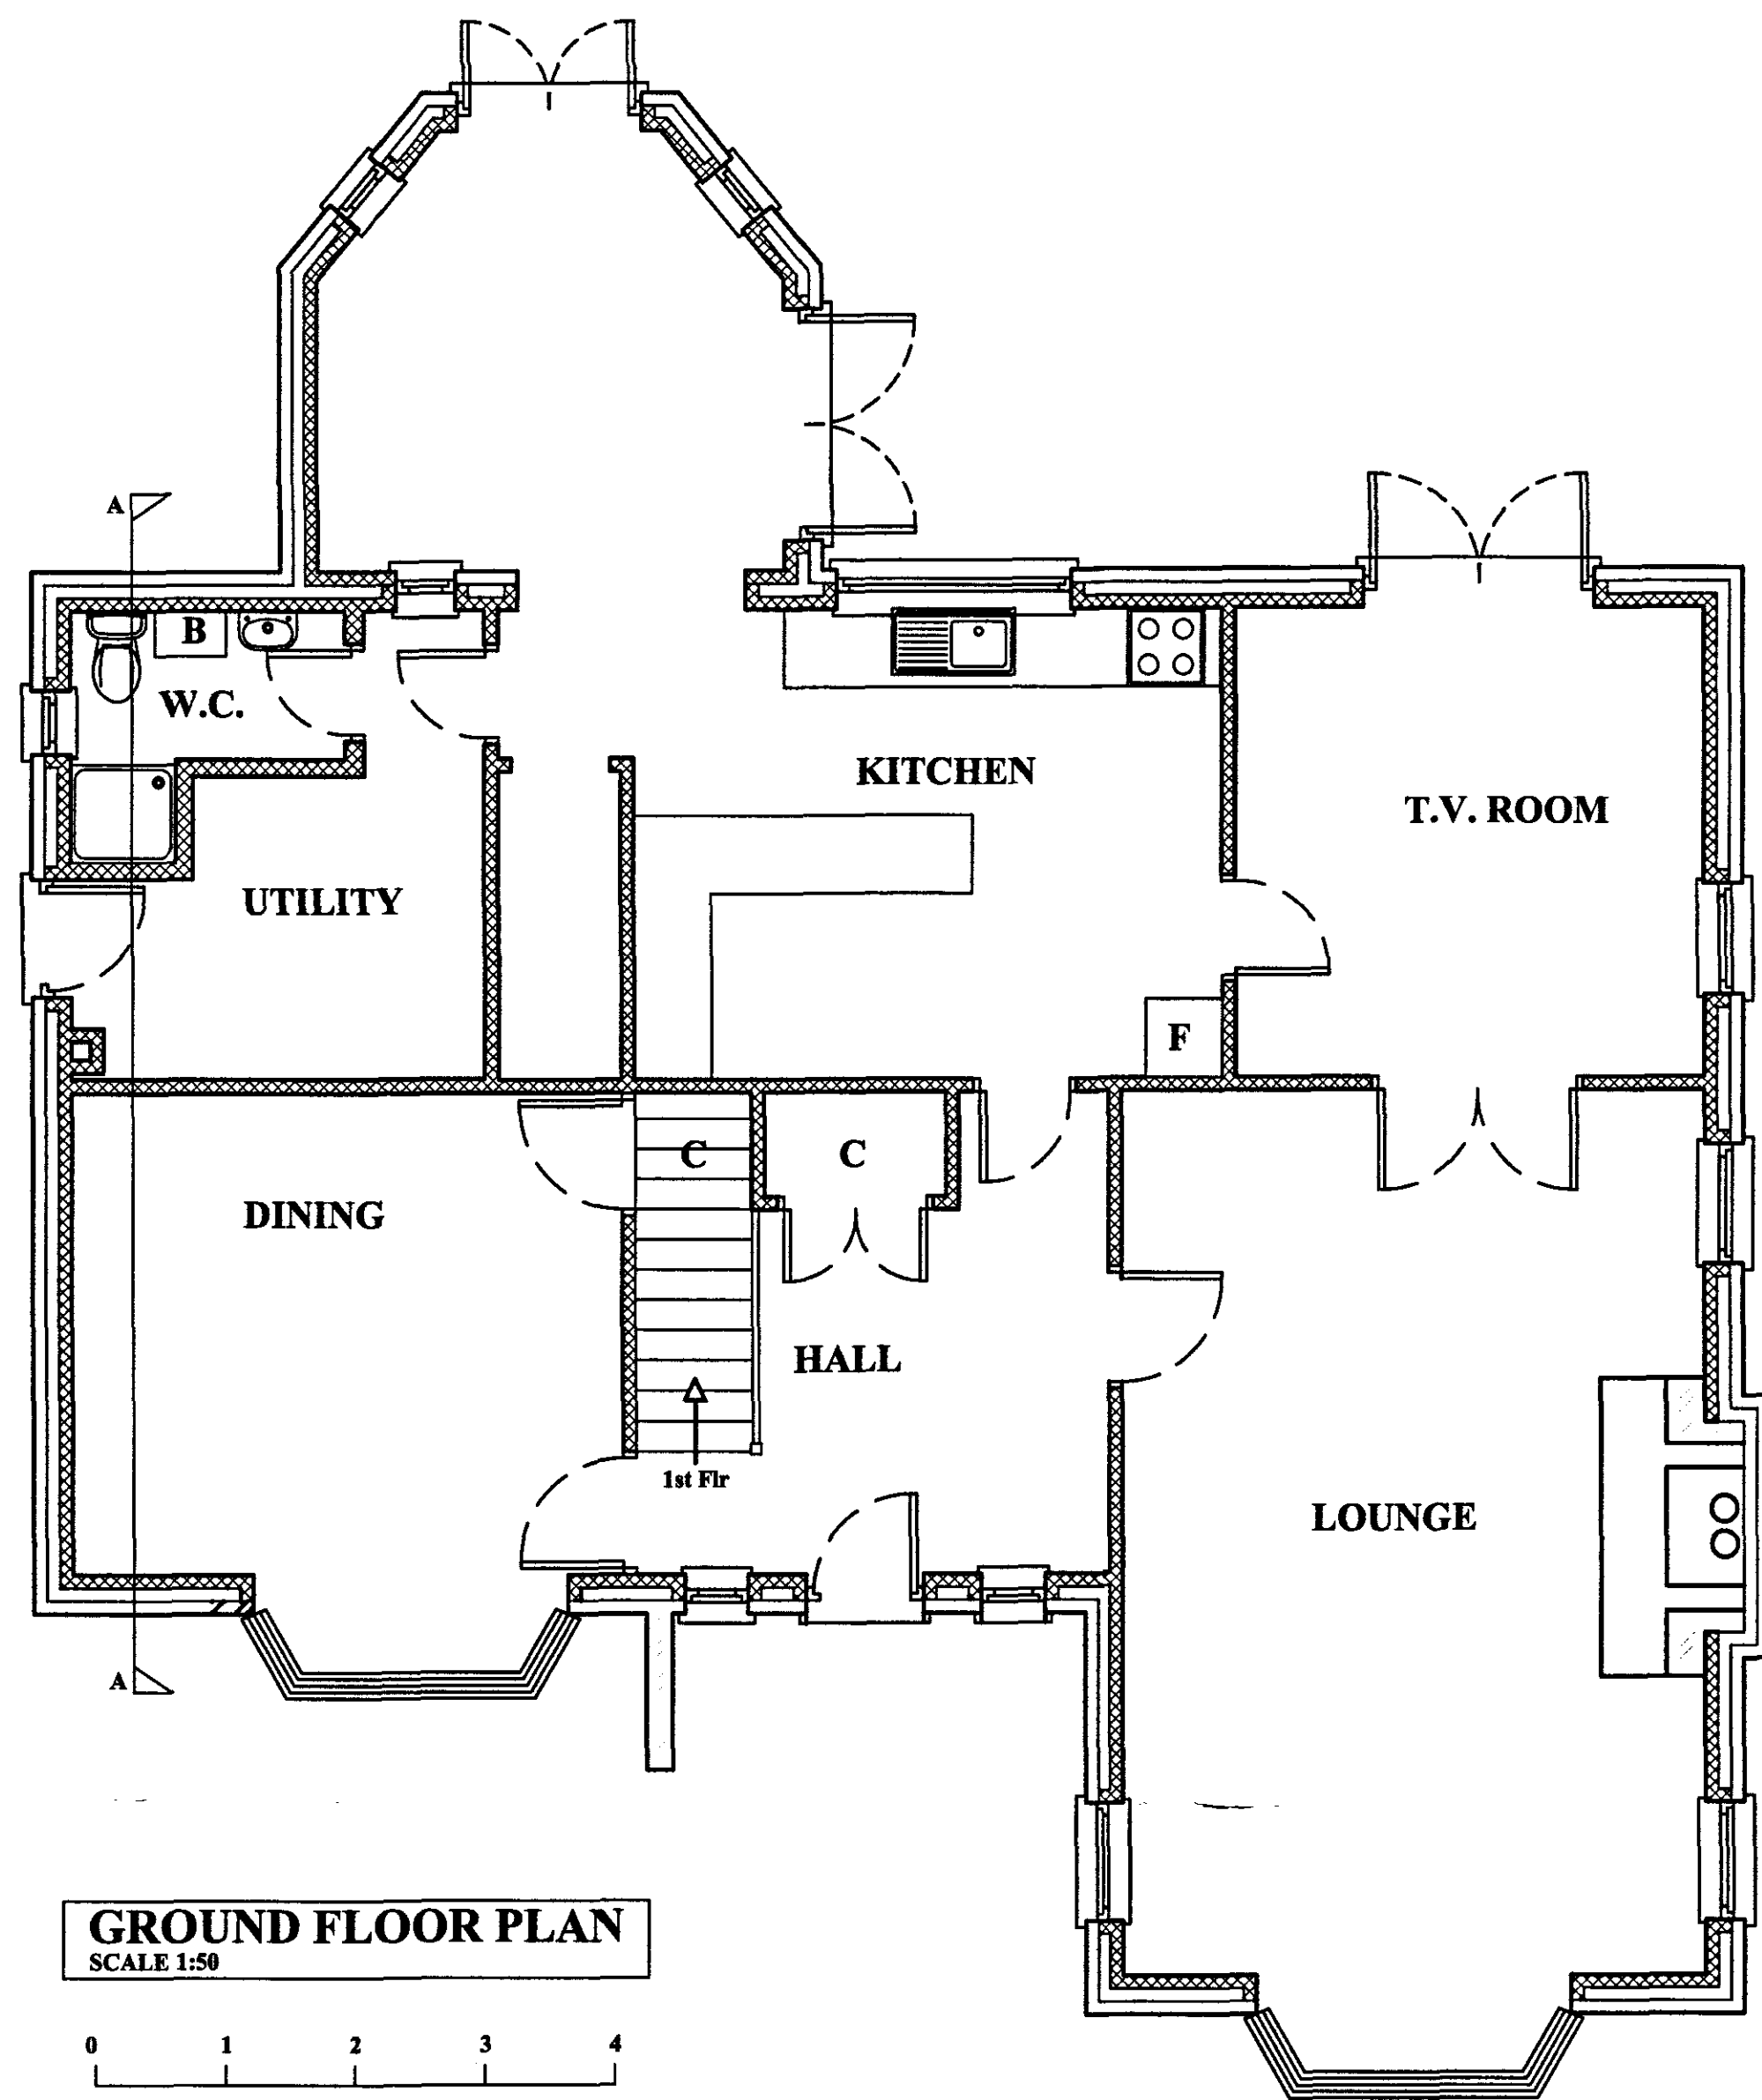

SHDC
PLANNING & DEVELOPMENT
22 MAY 2008
Ref. 0621108

**DETERMINED
PLAN**

REVISION:

Peter Humphrey Associates Ltd.
ARCHITECTURAL DESIGN AND BUILDING

PROJECT:
EXISTING DWELLING
307 BROADGATE
SUTTON ST EDMUND
PE12 0RL

CLIENT:
MR P CLARKE

DATE May 2008 SCALE 1:50 1:500 JOB No. KL/1010536/01

DO NOT SCALE FROM THIS DRAWING
COPYRIGHT: THIS DRAWING MUST NOT BE ISSUED, LOANED OR COPIED
WITHOUT THE CONSENT OF PETER HUMPHREY ASSOCIATES LTD.

Peter Humphrey Associates Ltd.
ARCHITECTURAL DESIGN AND BUILDING
TELEPHONE 01553 660902
FAX 01553 660887
E-MAIL: info.kingslynn@peterhumphrey.co.uk
124 LONDON ROAD, KINGS LYNN, NORFOLK
PE30 8BS