
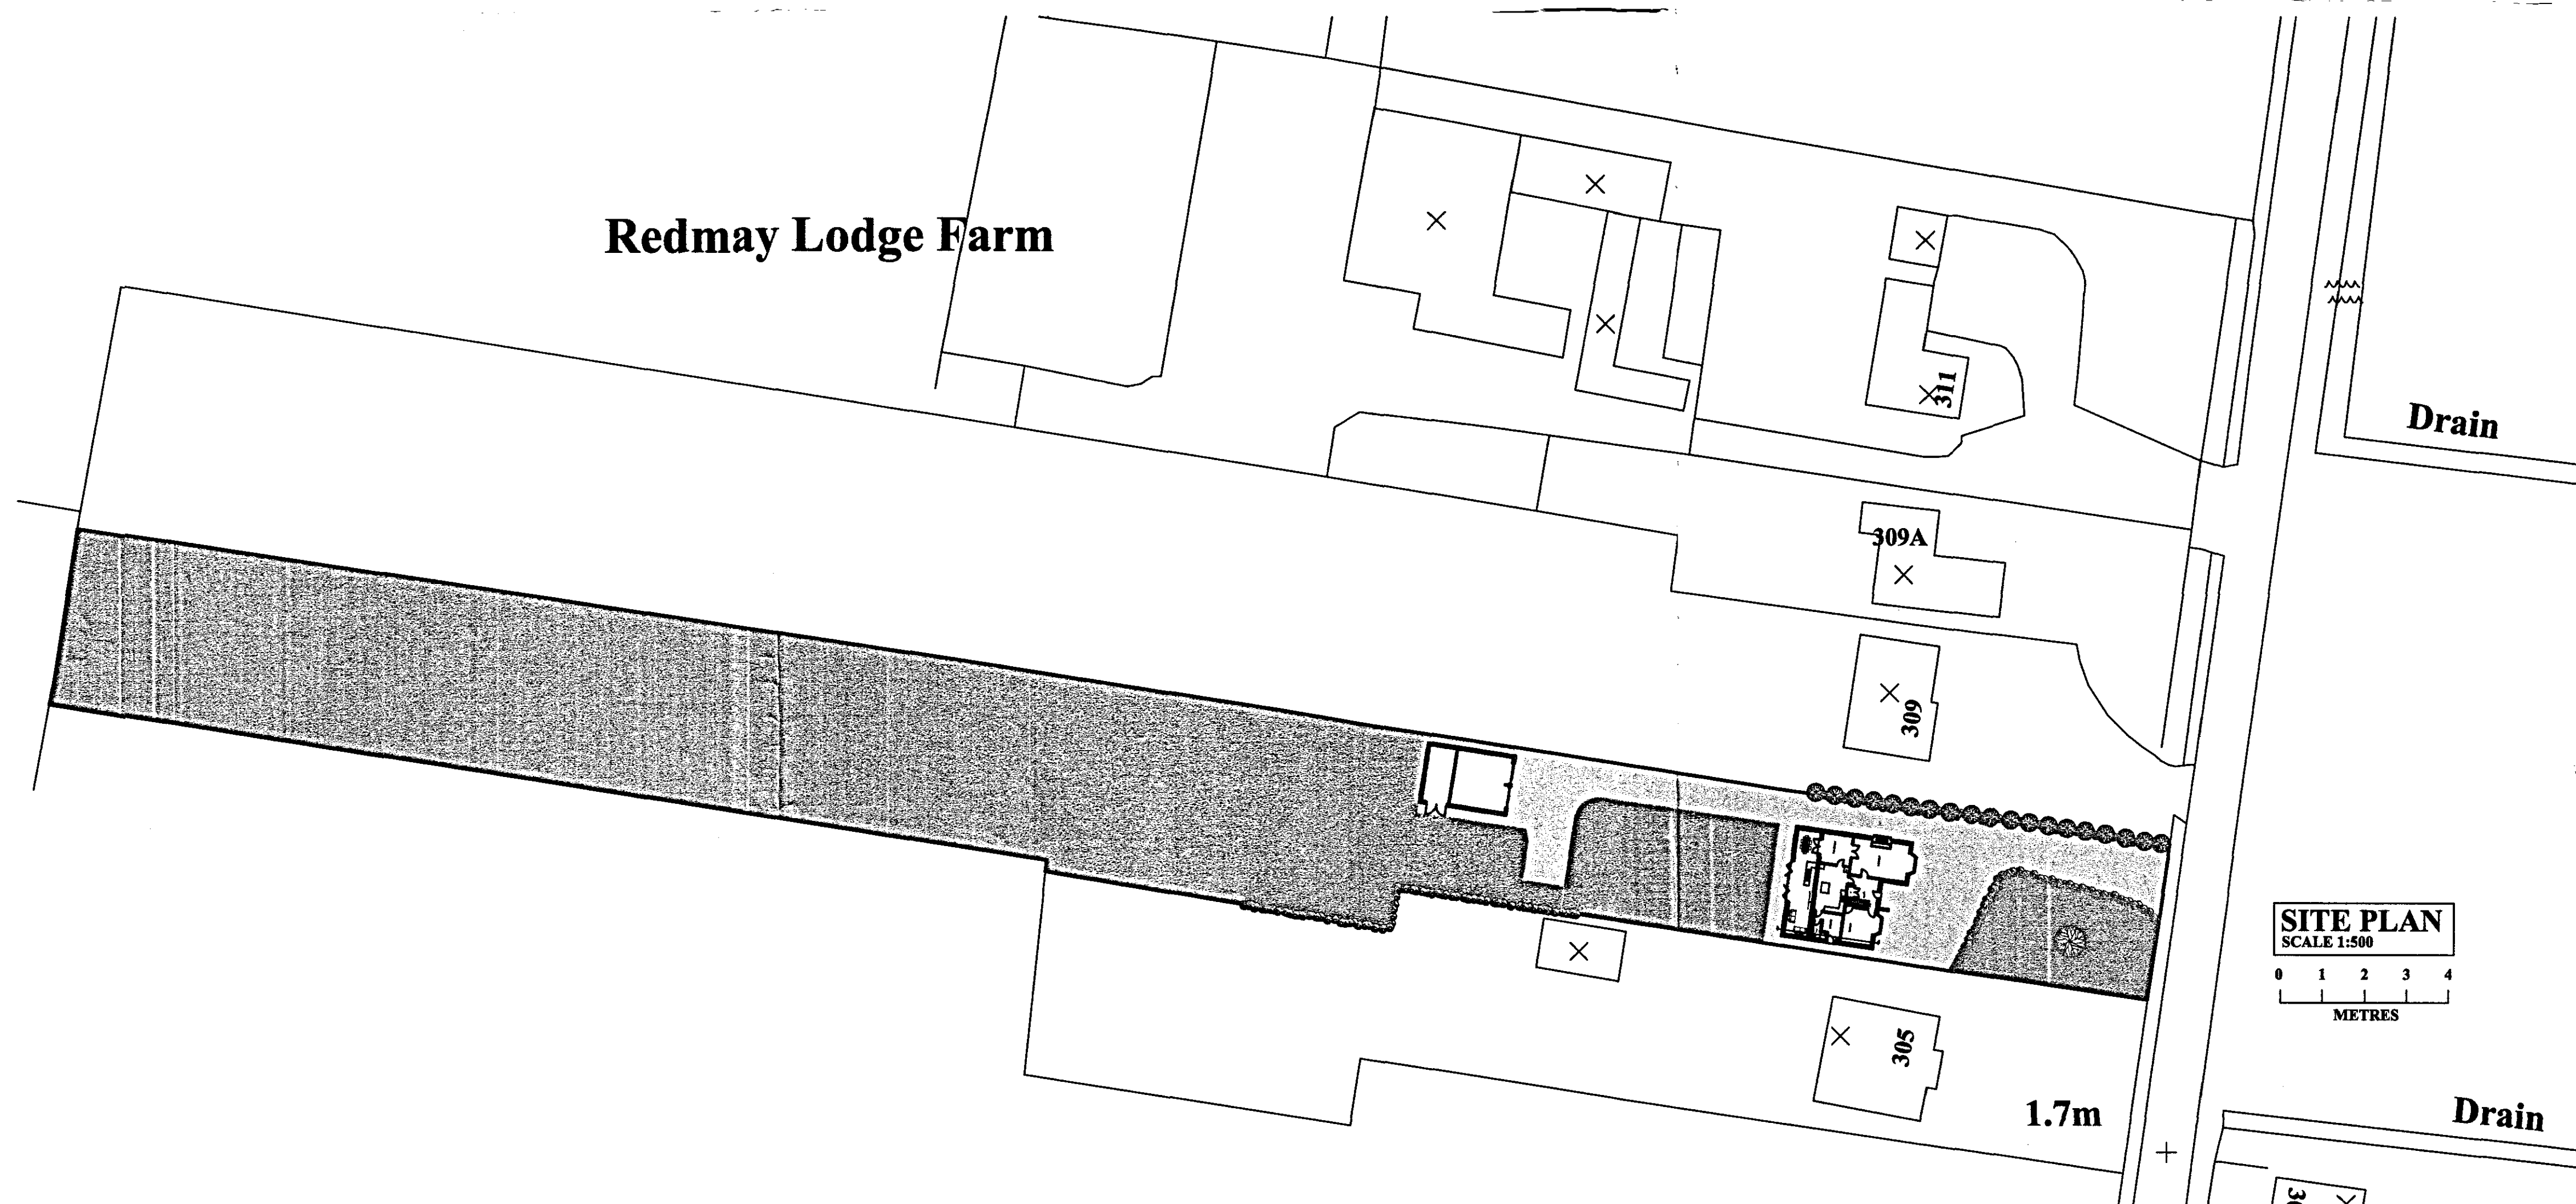
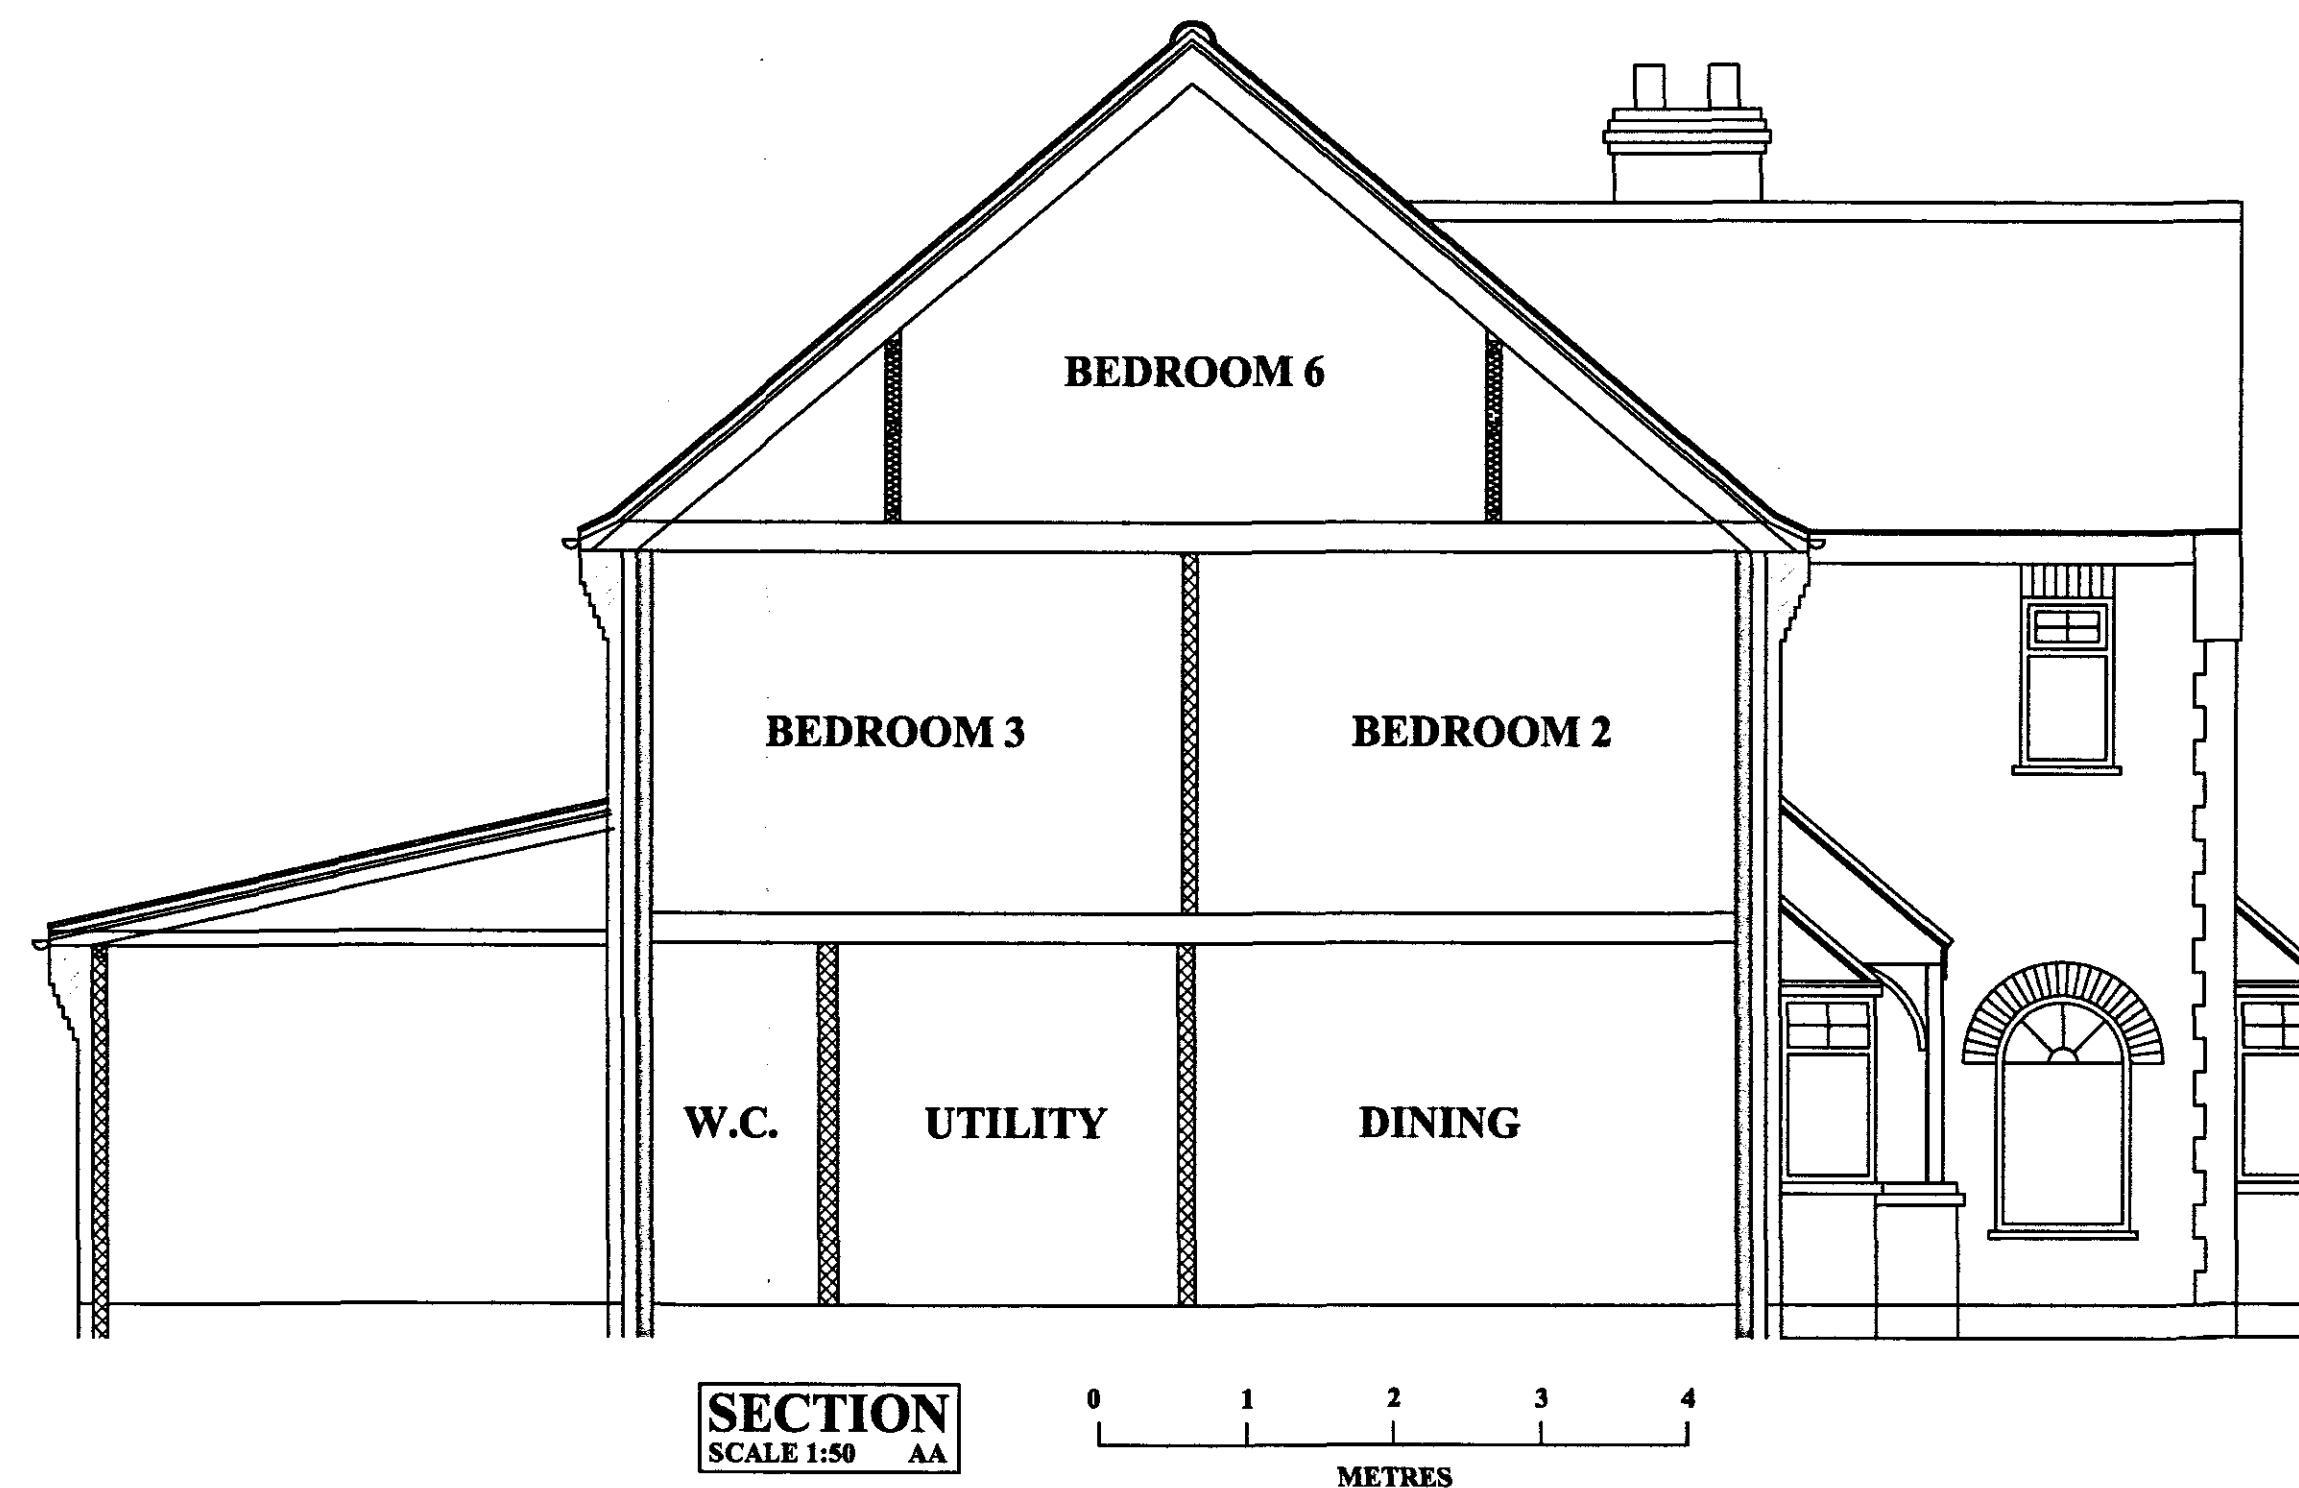


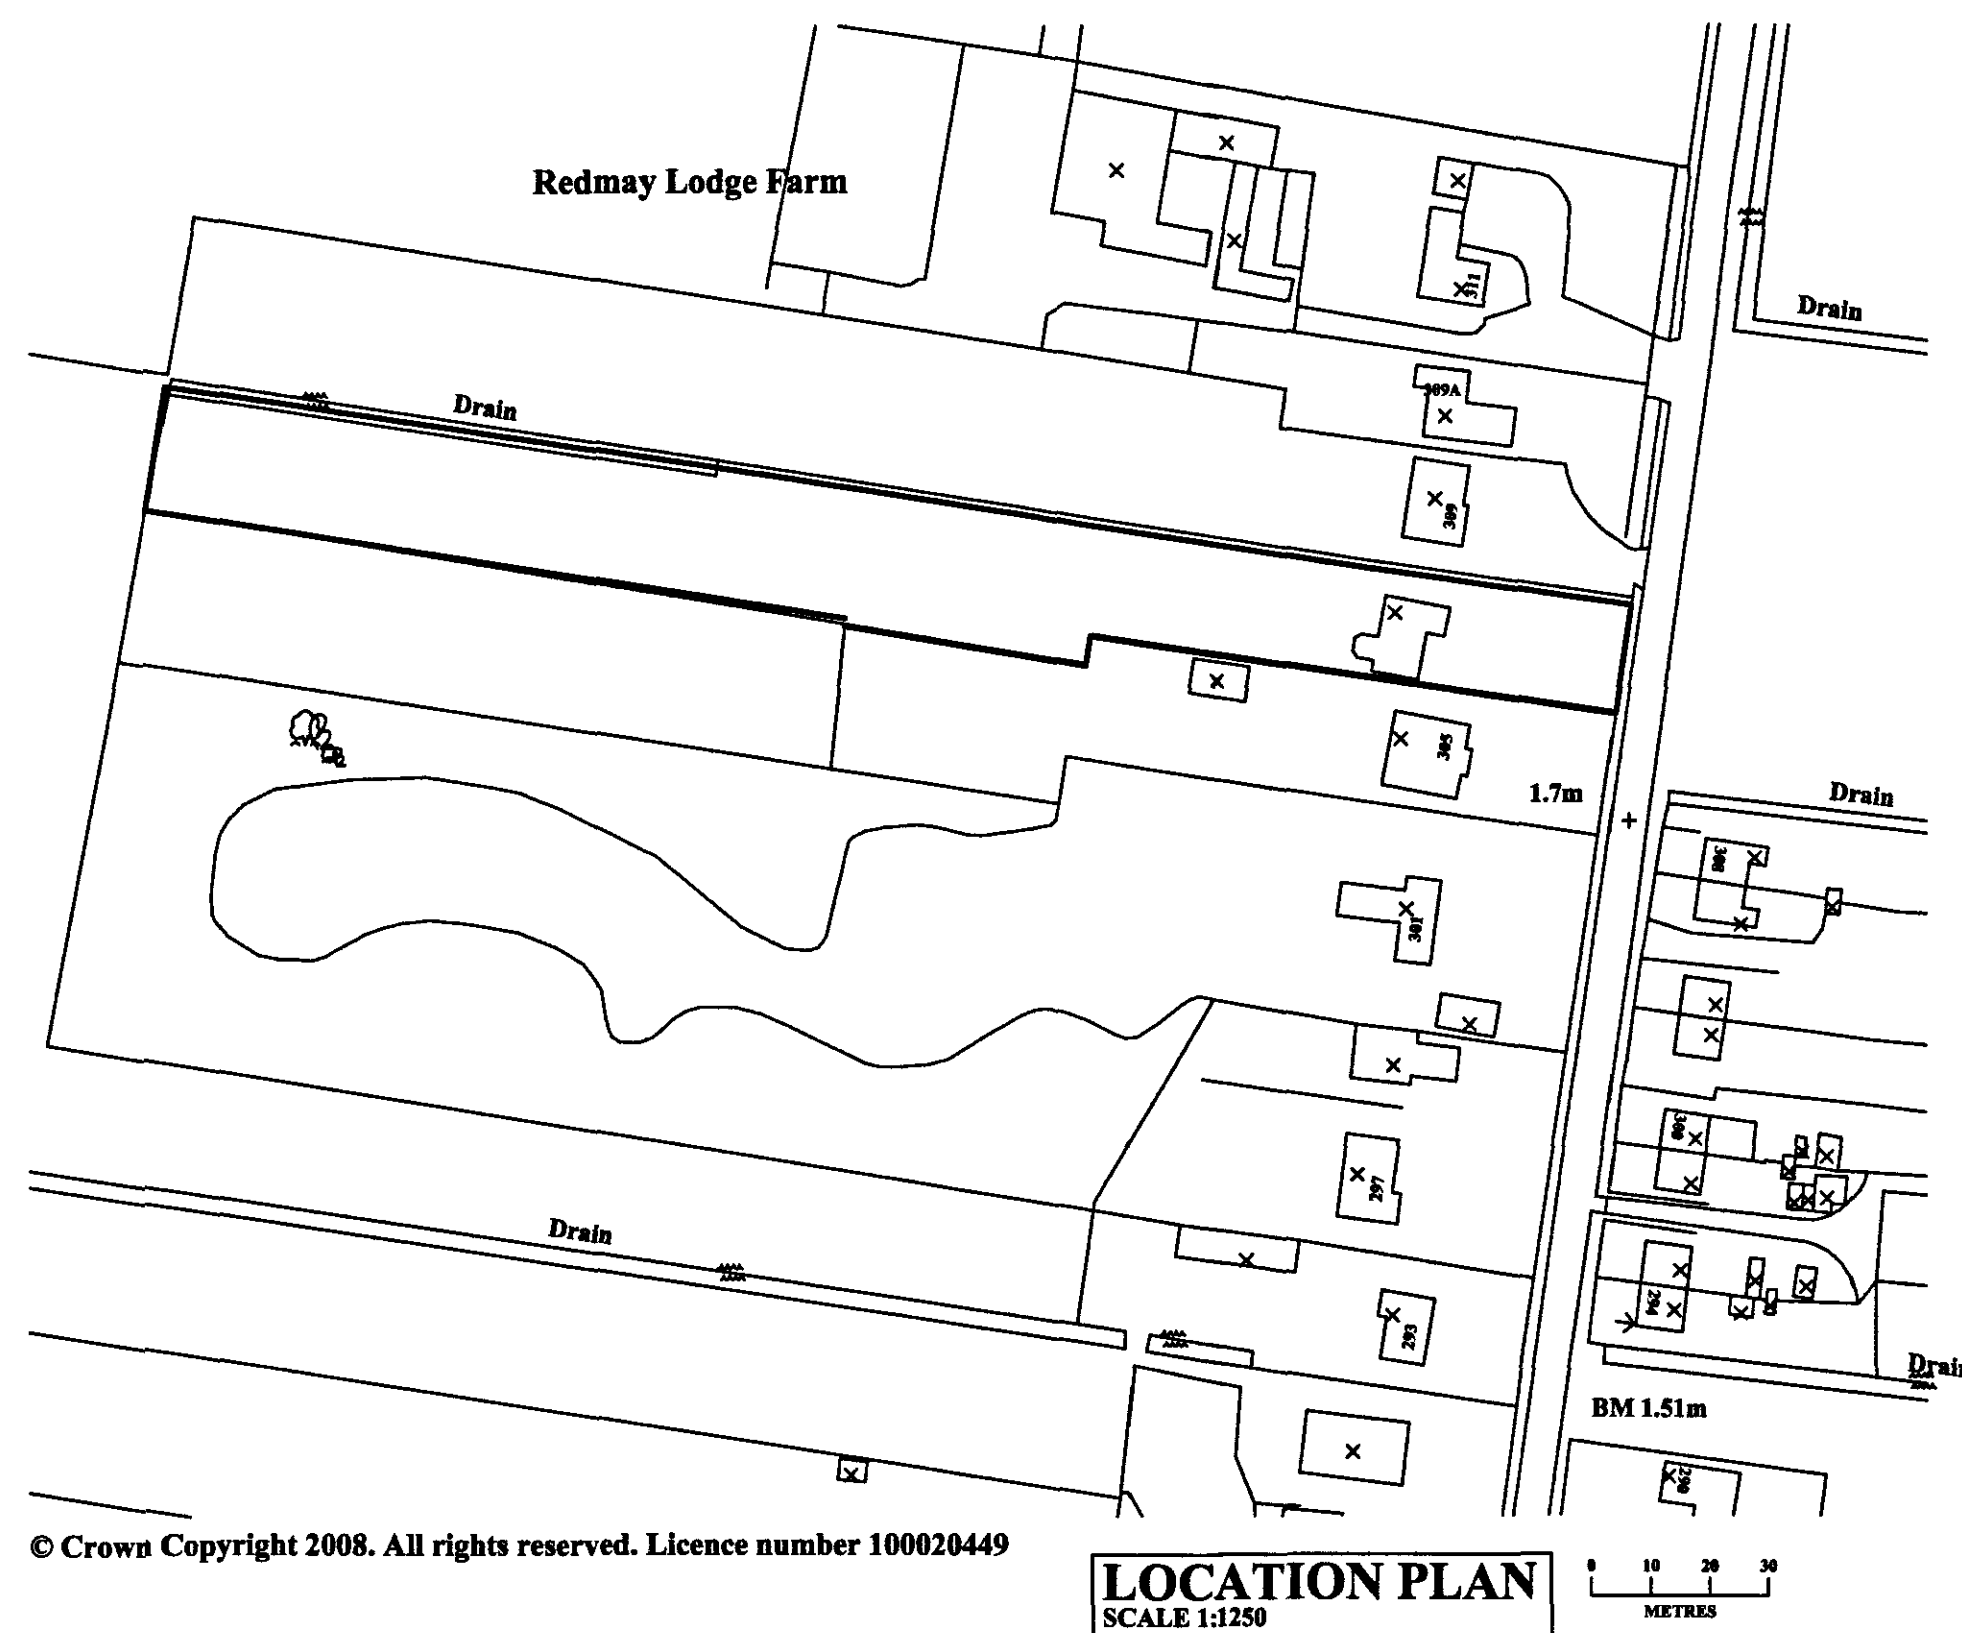

**DETERMINED  
PLAN**

SDJC  
PLANNING & DEVELOPMENT  
2 2 MAY 2008  
Ref. 0621/08

REVISION:

**Peter Humphrey Associates Ltd.**  
ARCHITECTURAL DESIGN AND BUILDING

PROJECT  
PROPOSED EXTENSION  
307 BROADGATE  
SUTTON ST EDMUND  
PE12 0RL

CLIENT  
MR P CLARKE

DATE May 2008 SCALE 1:50 1:500 JOB No. KL/1010536/04

DO NOT SCALE FROM THIS DRAWING  
COPYRIGHT: THIS DRAWING MUST NOT BE ISSUED, LOANED OR COPIED  
WITHOUT THE CONSENT OF PETER HUMPHREY ASSOCIATES LTD.

**Peter Humphrey Associates Ltd.**  
ARCHITECTURAL DESIGN AND BUILDING  
TELEPHONE 01553 660902  
FAX 01553 660987  
E-MAIL:  
info.kingslynn@peterhumphrey.co.uk  
124 LONDON ROAD, KING'S LYNN, NORFOLK  
PE30 8ES  
Peter Humphrey Associates Ltd. is a member of the Architectural Technicians Association