




FRONT

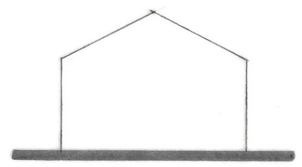


SIDE

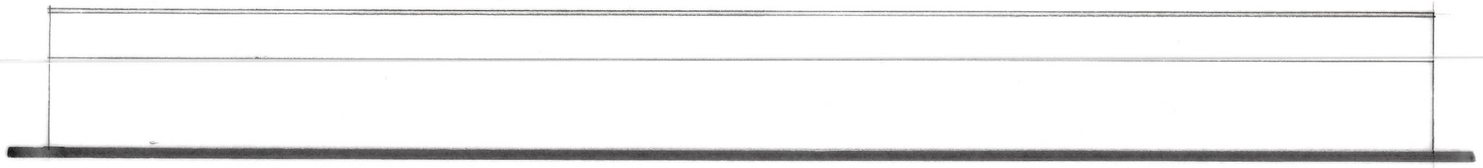

REAR

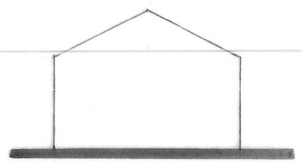

SIDE

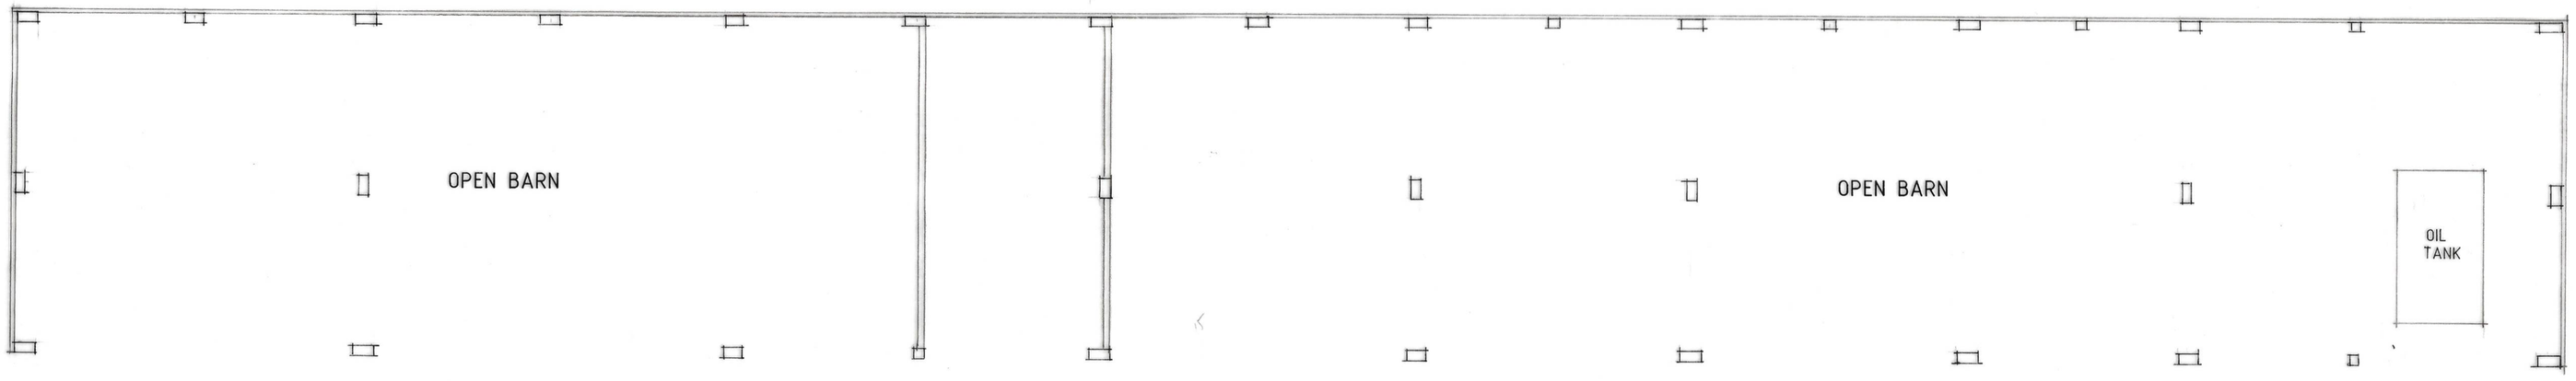

PLAN

Status
DESIGN
CONSULTANTS IN ARCHITECTURE & PLANNING

PROPOSED CONVERSION OF
BARN TO HOLIDAY COTTAGES
AT FIR TREE FARM,
GUANOCK GATE, SUTTON ST.
EDMUND FOR

MR. & MRS. A. FAULKNER.

PLAN AS EXISTING

1:50 1:100 | SD19-006/1

MARCH-19 | B.GILHAM.

2 Edinburgh Walk, Holbeach,
Spalding, Lincs. PE12 7AP
Tel. 01406 424343 Fax: 01406 490702