




FRONT

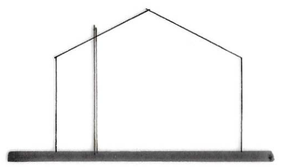


SIDE

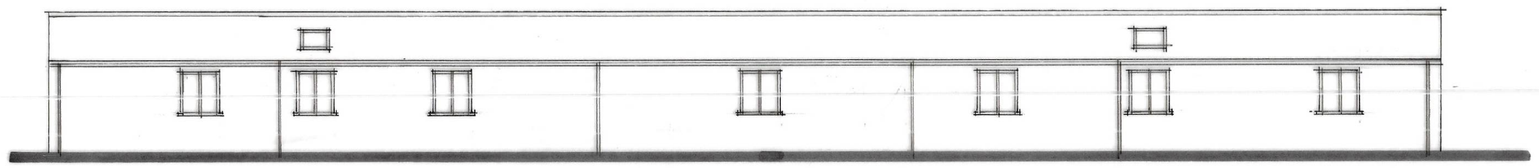

REAR

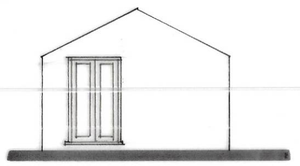

SIDE

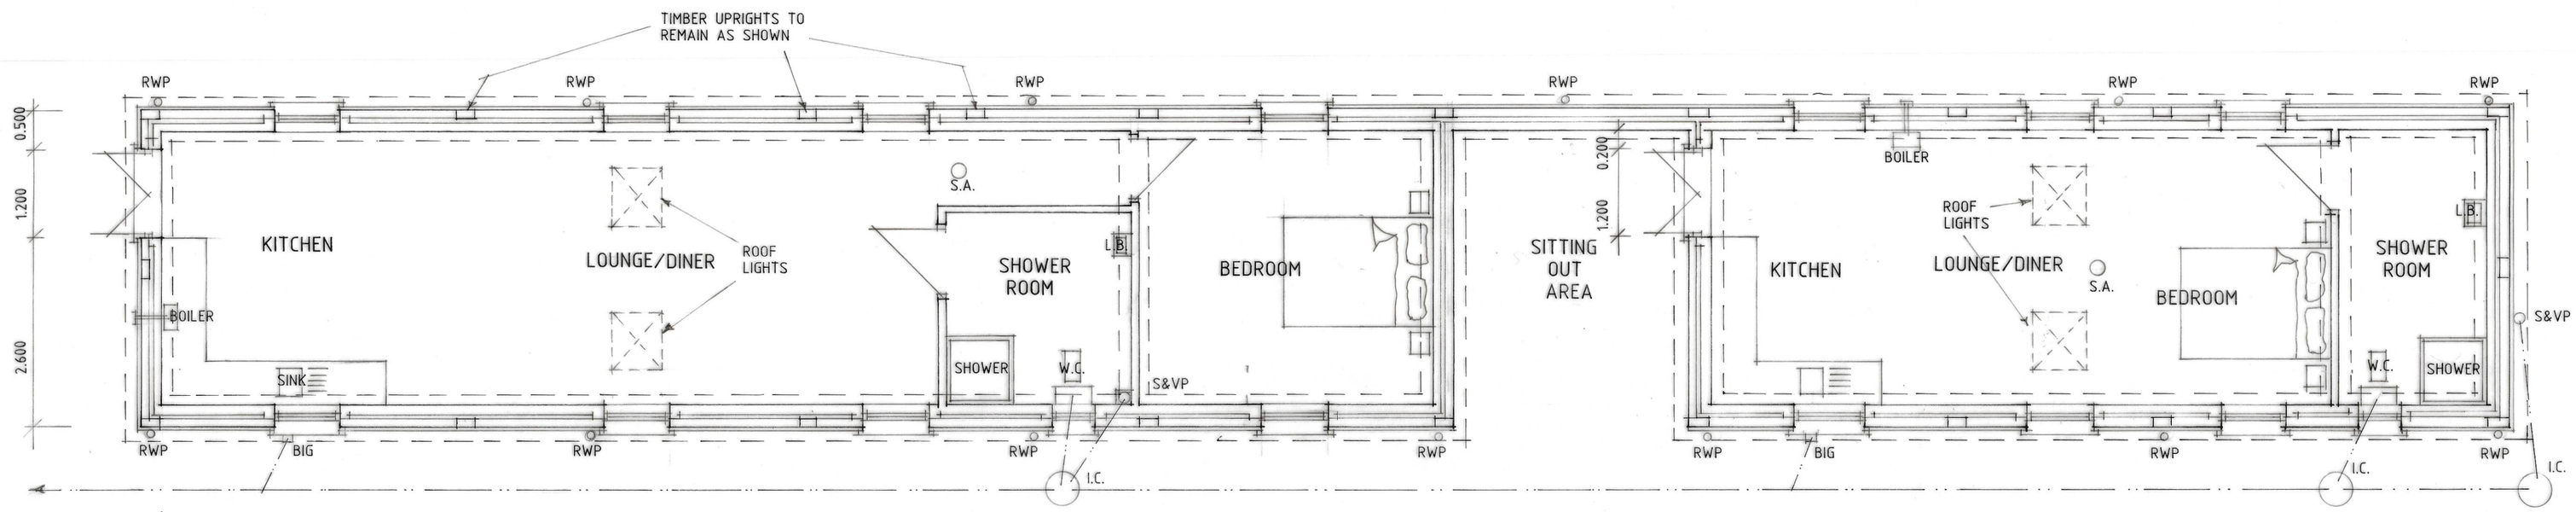

PLAN

A - INF. ADDED - 24.5.19

Status DESIGN
CONSULTANTS IN ARCHITECTURE & PLANNING

PROPOSED CONVERSION OF BARN TO HOLIDAY COTTAGES AT FIR TREE FARM, GUANOCK GATE, SUTTON ST. EDMUND FOR

MR. & MRS. A. FAULKNER.

PLAN AS PROPOSED

1:50 1:100 | SD19-006/2

MARCH-19 | B.GILHAM.

2 Edinburgh Walk, Holbeach,
Spalding, Lincs. PE12 7AP
Tel: 01406 424343 Fax: 01406 490702