BRICK TYPE :- BUTTERLEY KIMBOLTON RED MULTI.

ROOF TILE :- SANDTOFT. SINGLE PANTILE RED.

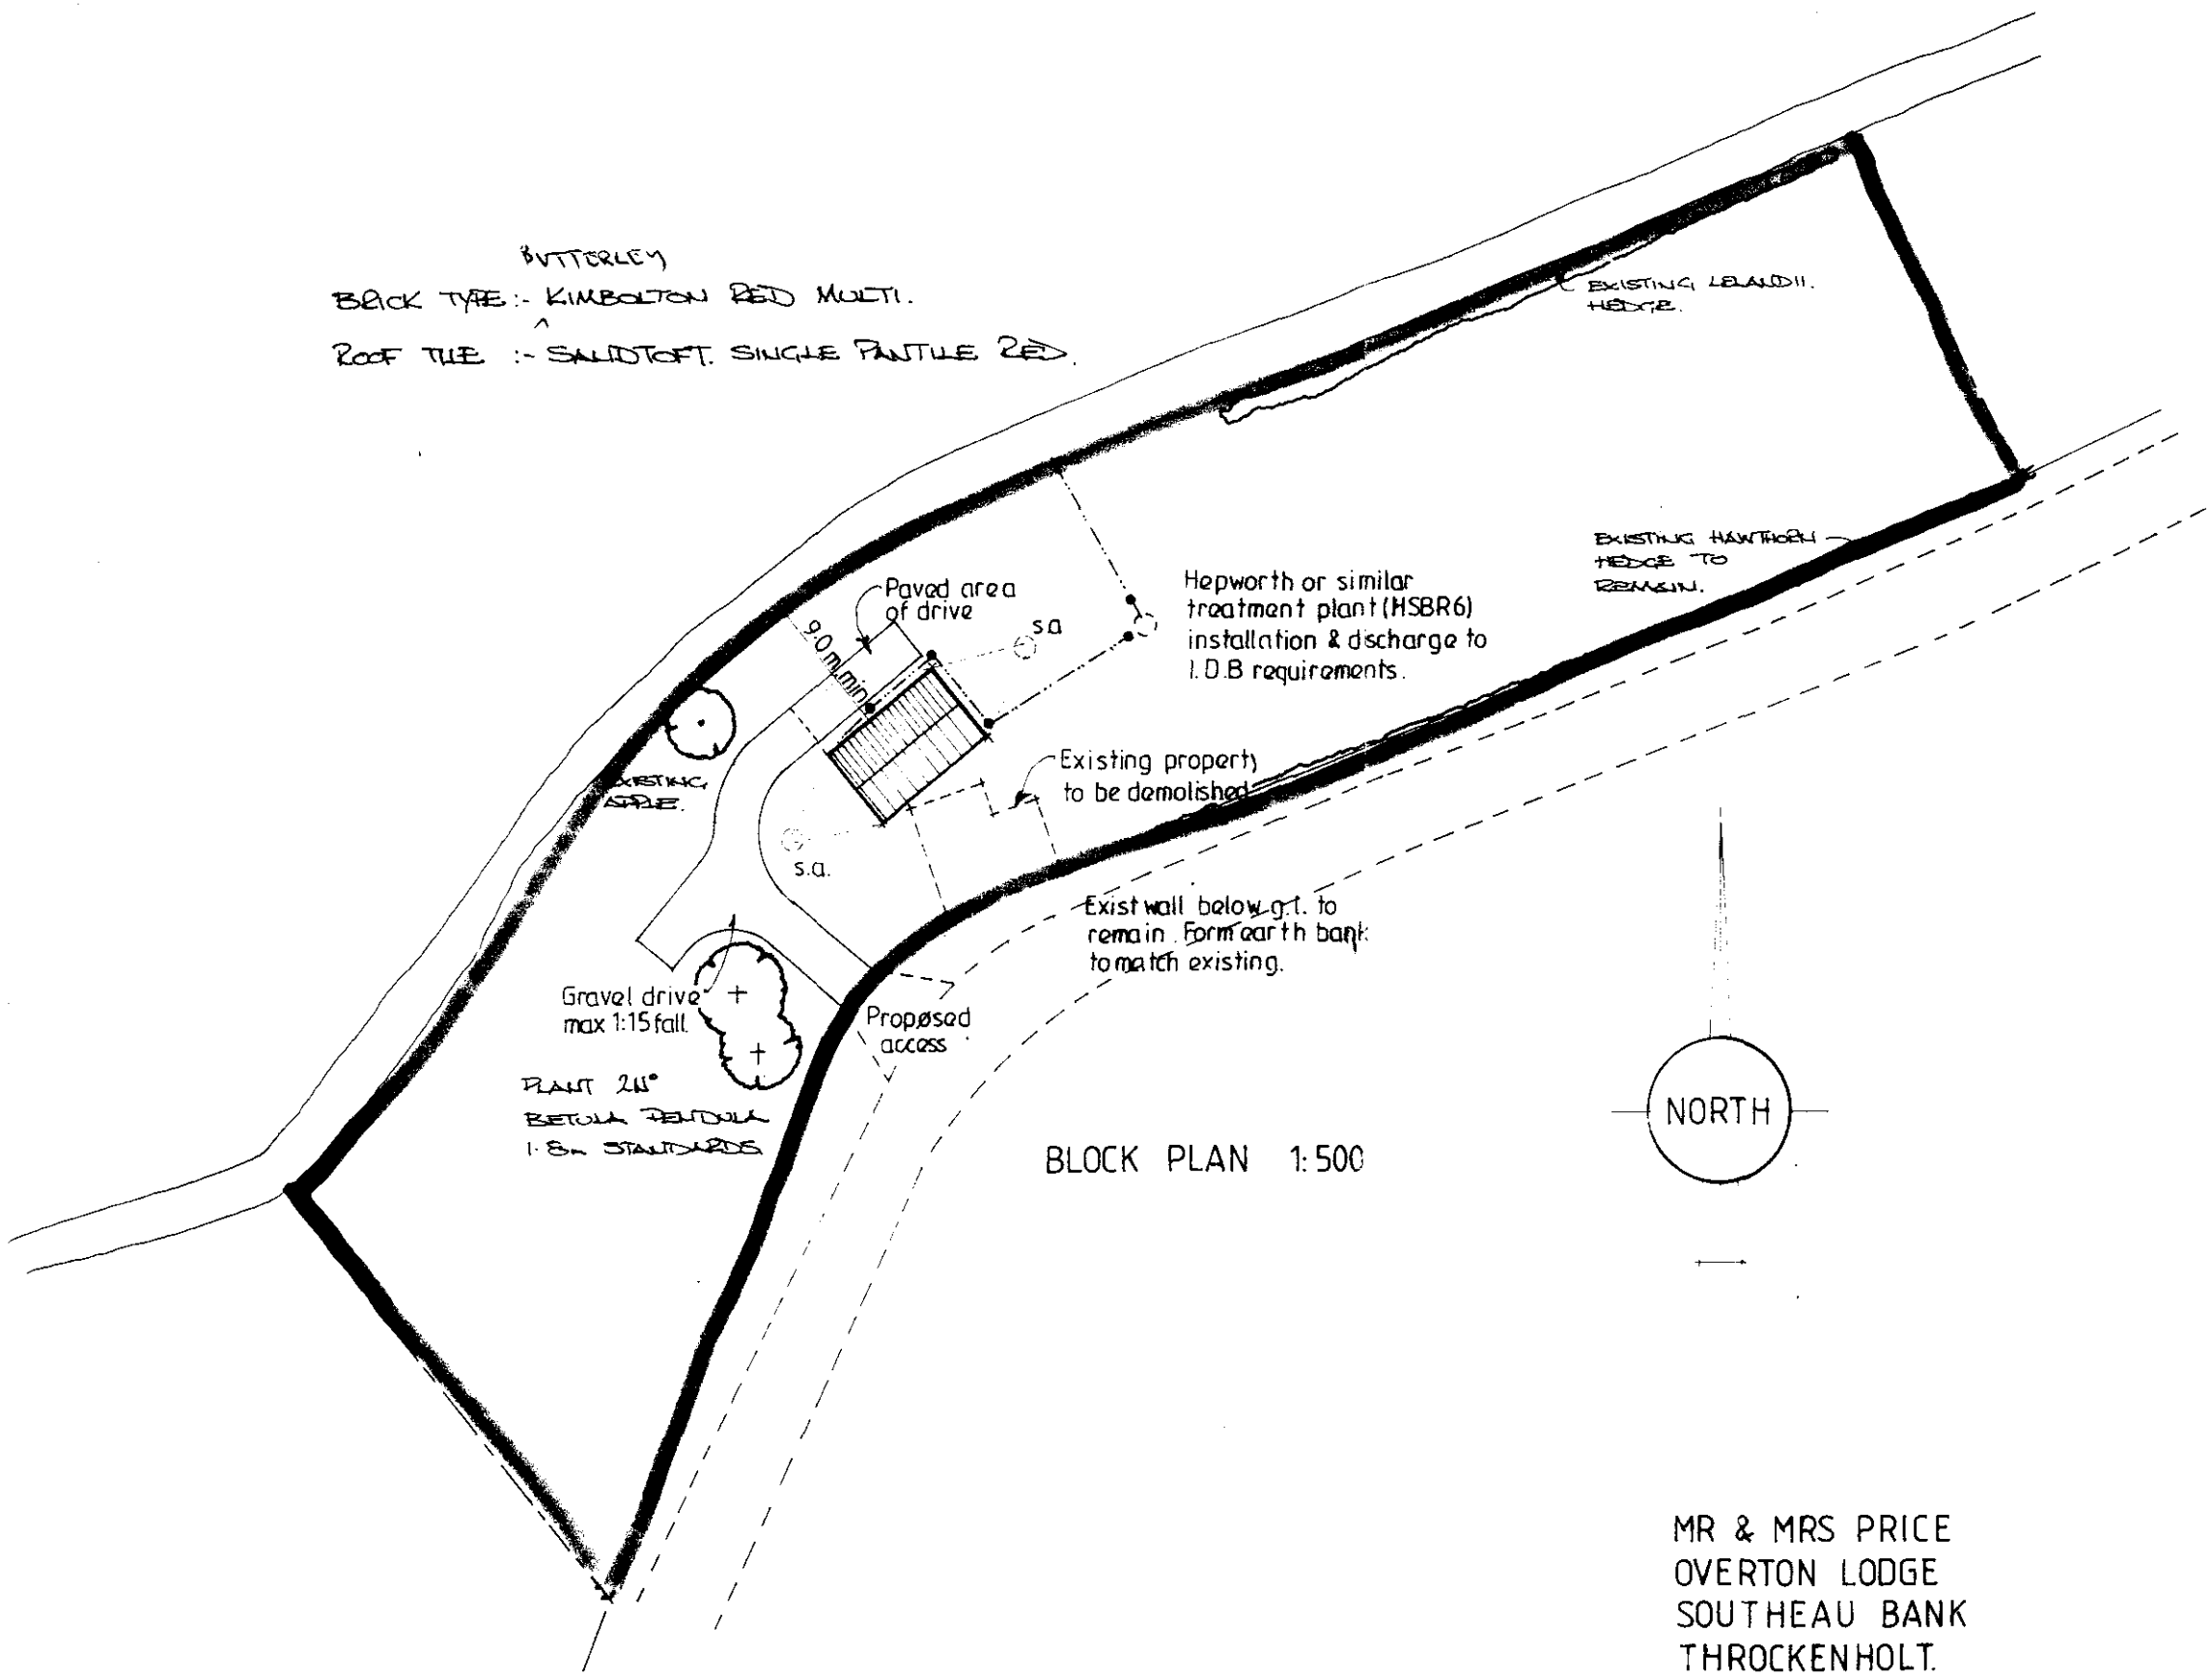

BLOCK PLAN 1:500

NORTH

DETERMINED PLAN

MR & MRS PRICE
OVERTON LODGE
SOUTHEAU BANK
THROCKENHOLT.

0646/00