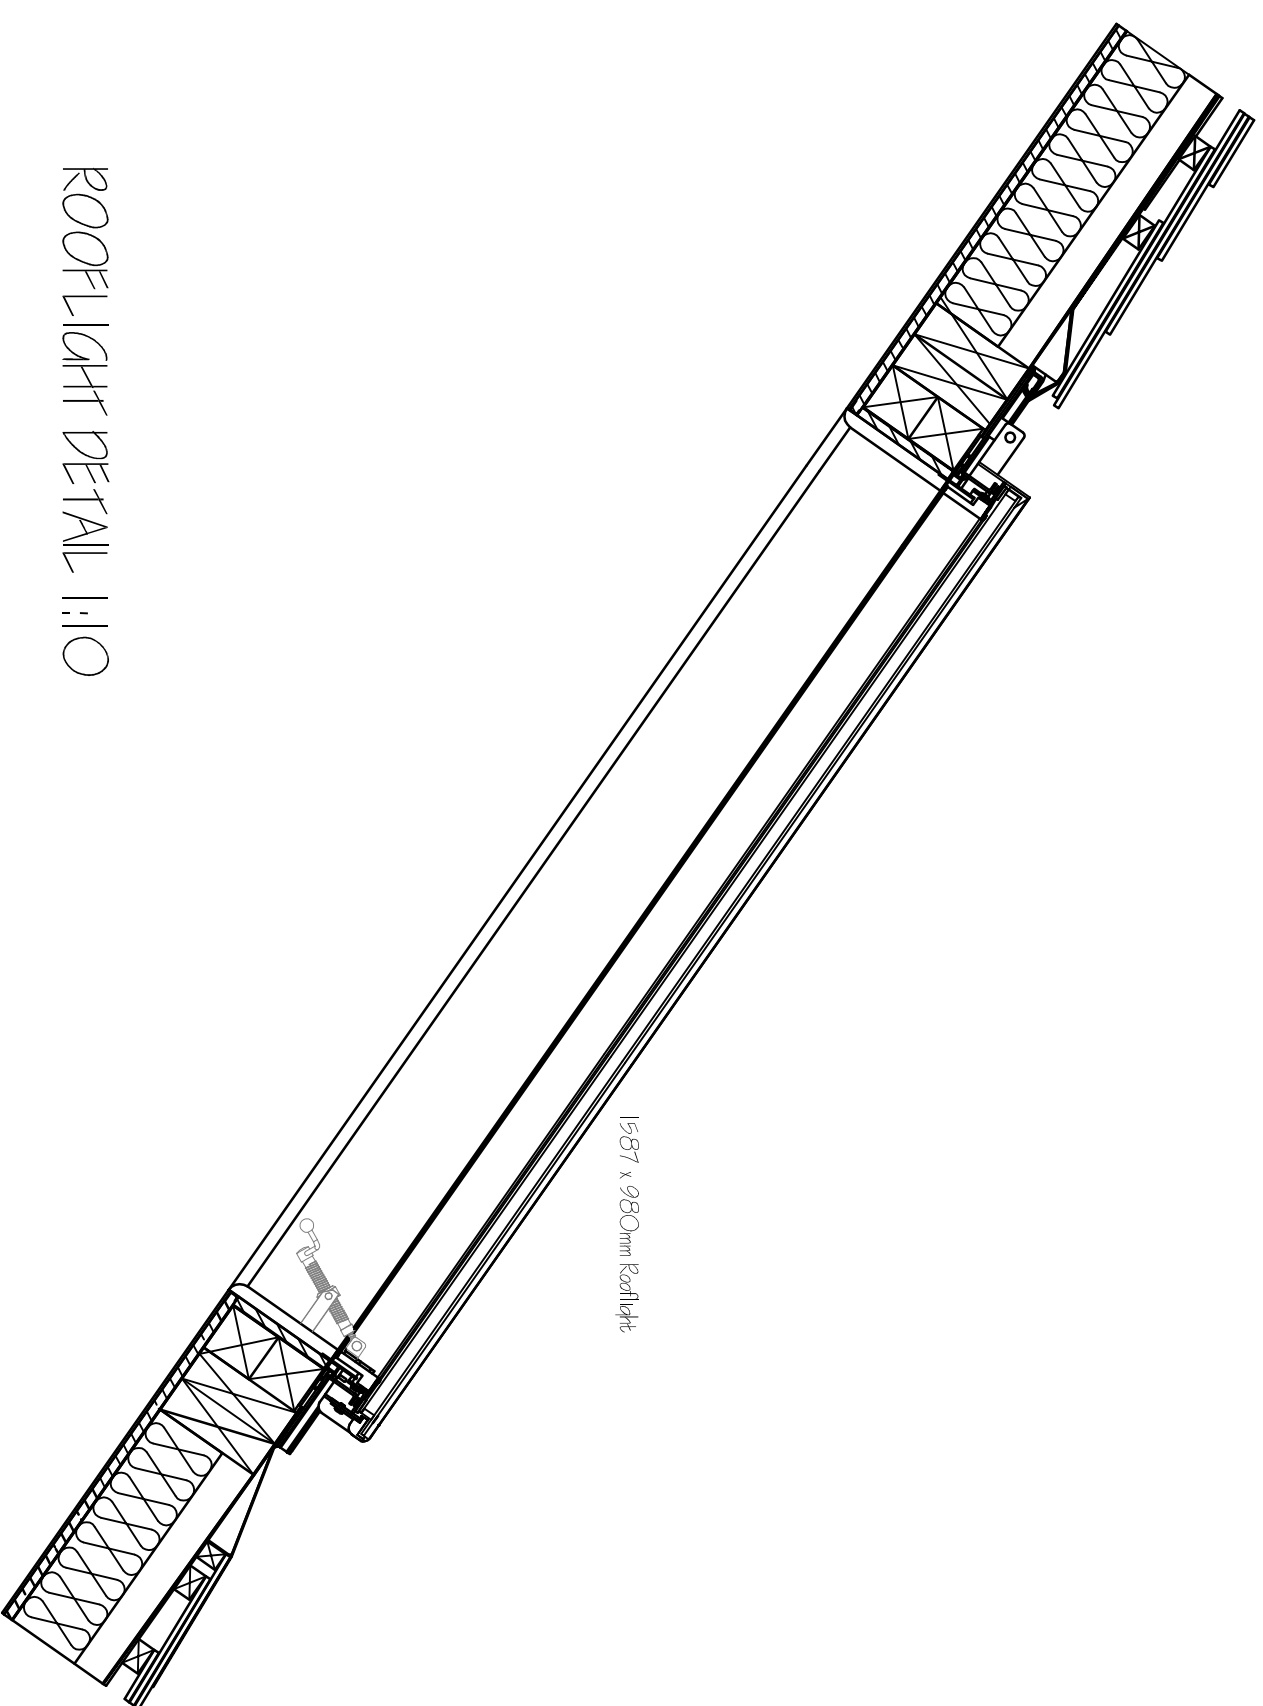
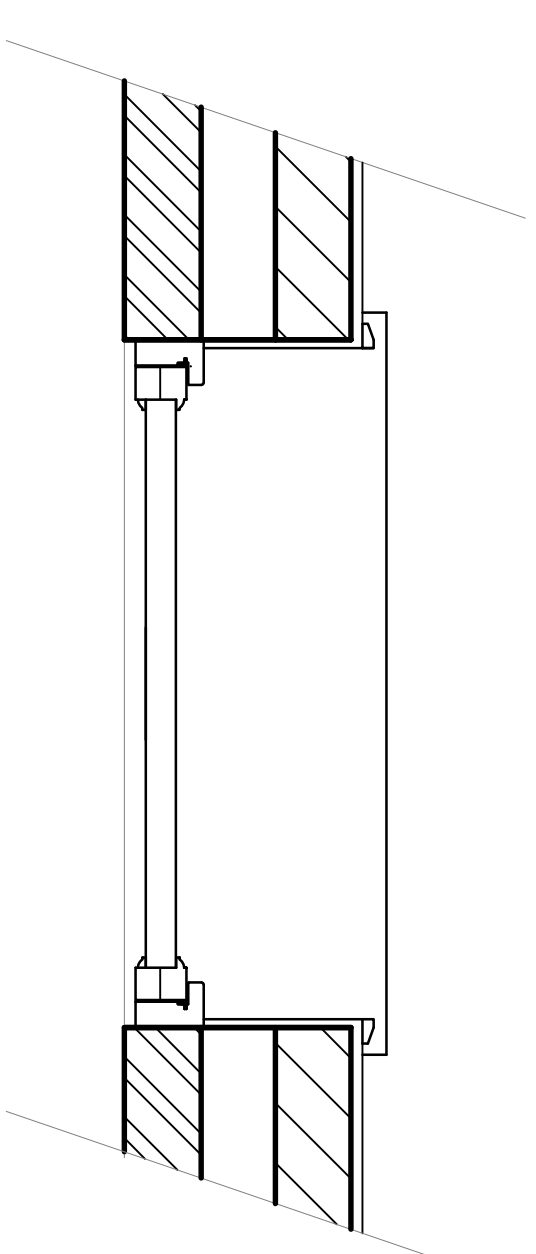
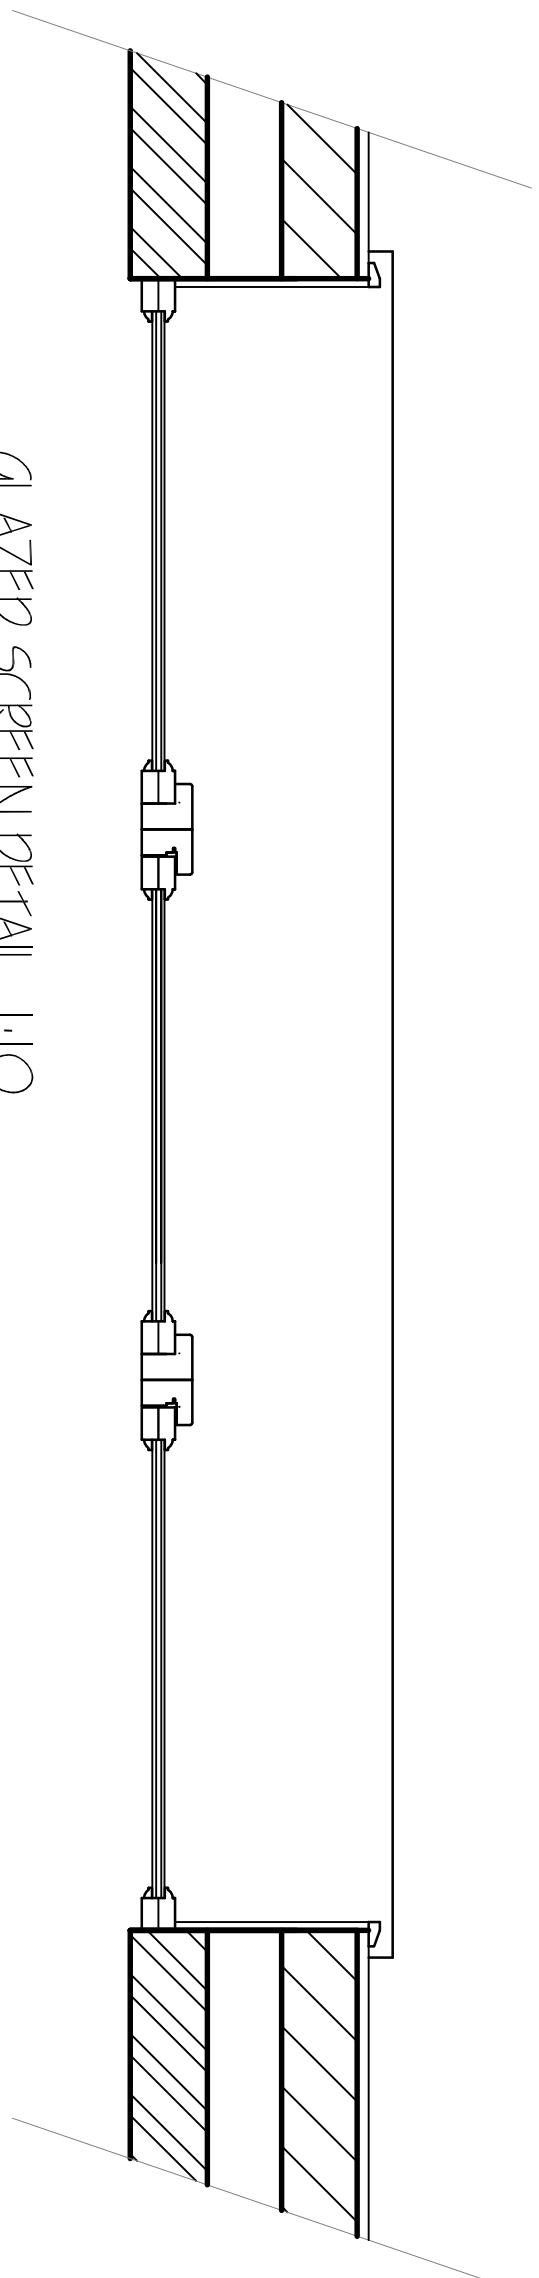
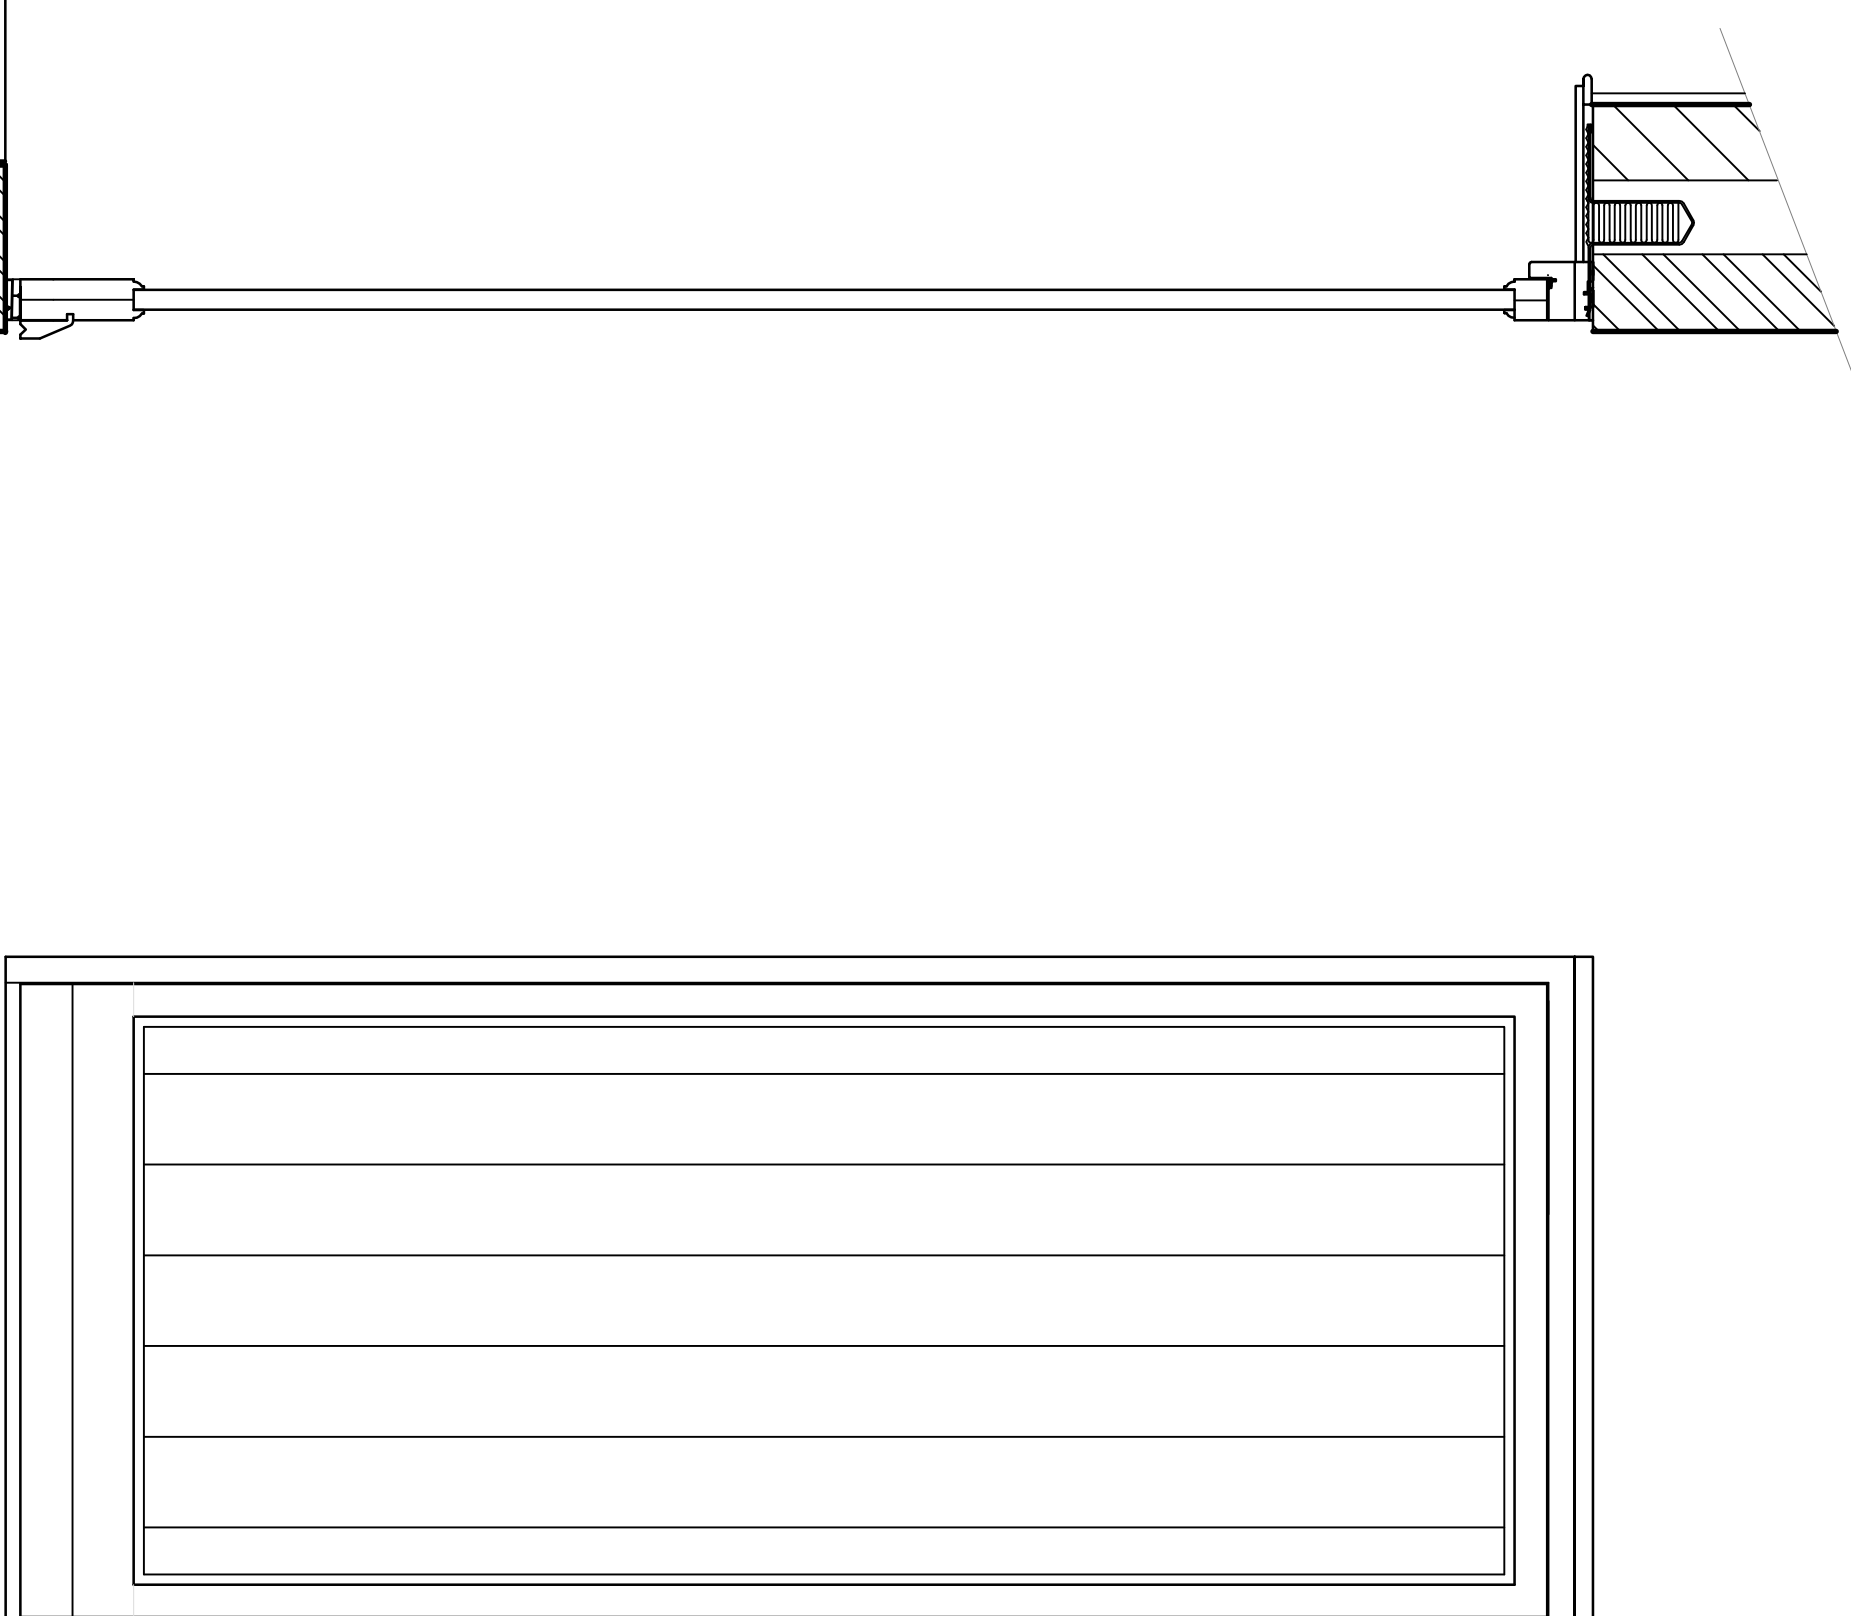
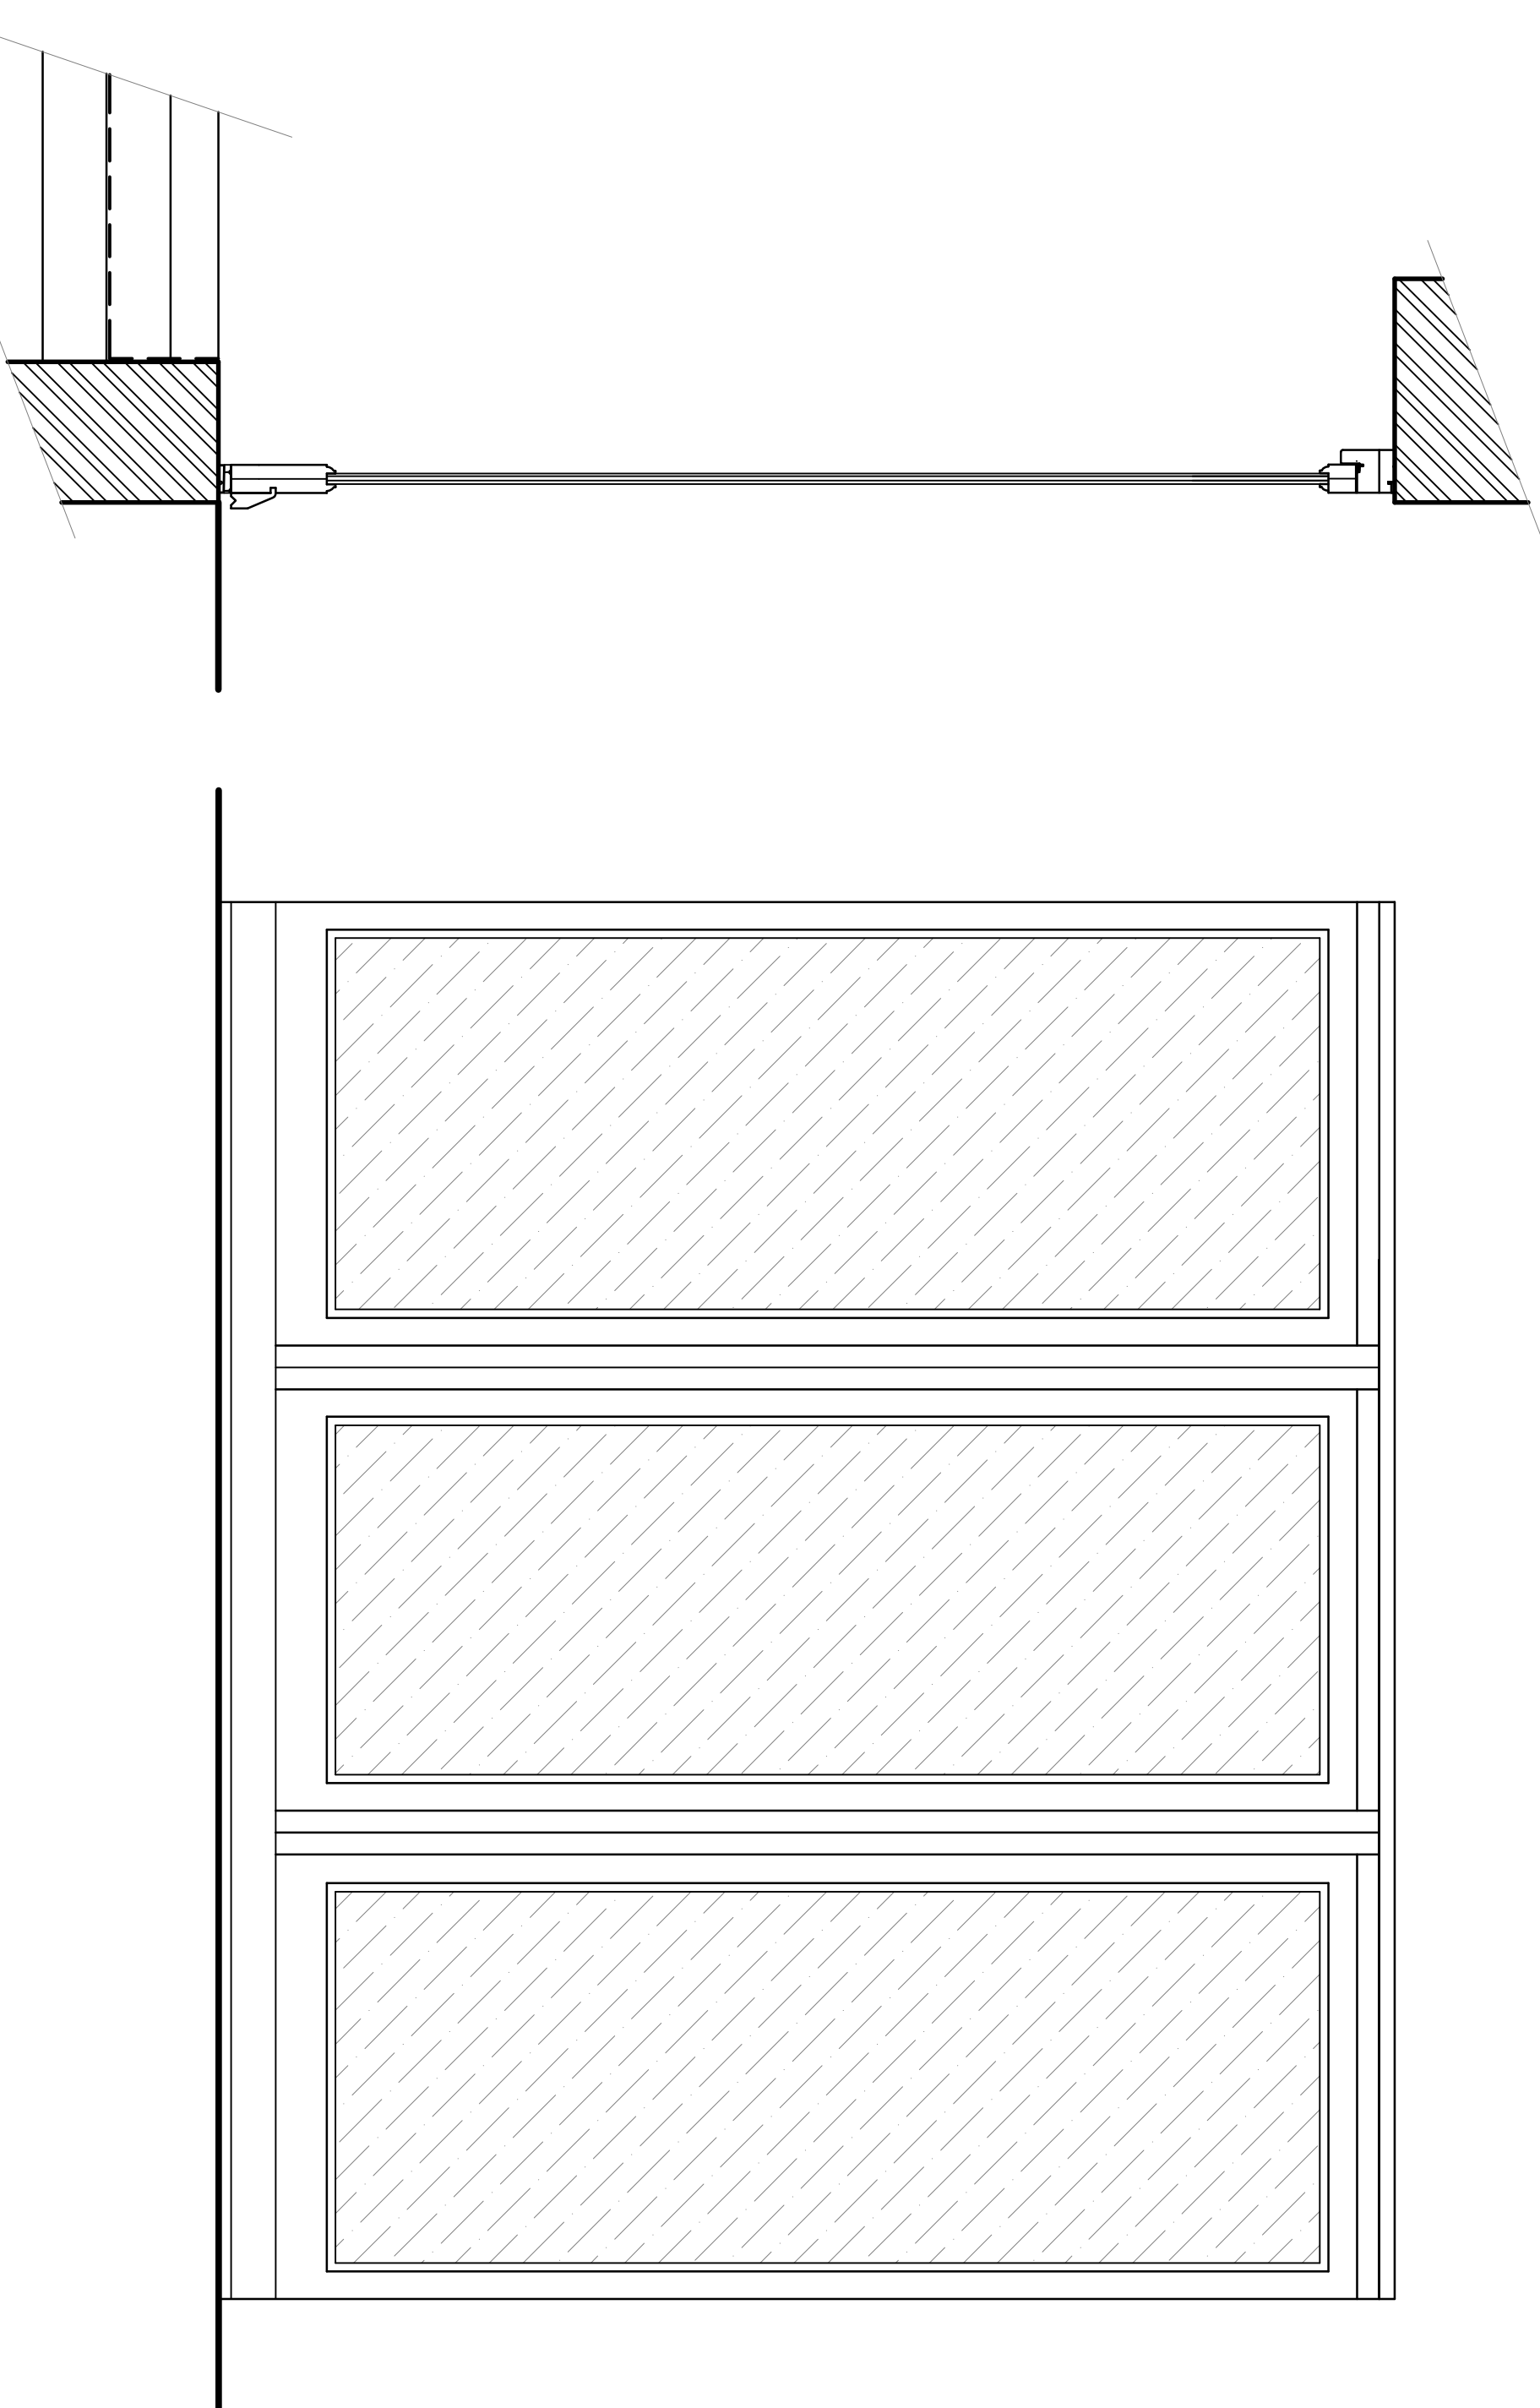


[illegible]

G. R. MERCHANT LTD.
I-ENG AMICE FIMO
ARCHITECTURAL, STRUCTURAL
AND LAND DRAINAGE
CONSULTANTS

4 Wrights Mews
12A Park Road, Holbeach,
Spalding, Lincs. PE12 7EE
Tel: 01406 490800
Fax: 01406 425744
E-Mail: gr.merchant@btconnect.com

Project
BARN CONVERSION TO HOLIDAY LET
'THE HOLLES', 18 BROADGATE
SUTTON ST EDWARDS
LINES, PE12 0LT

Client
MR & MRS P ECUYER

GLAZED SCREEN DETAIL
ROOFLIGHT DETAIL
DOOR DETAIL

Job Ref.	Drawing No.
3064-16	04.
Date	Drawn
JUNE 2017	SLB

Scalps

DO NOT SCALE FROM THIS DRAWING

[illegible]