


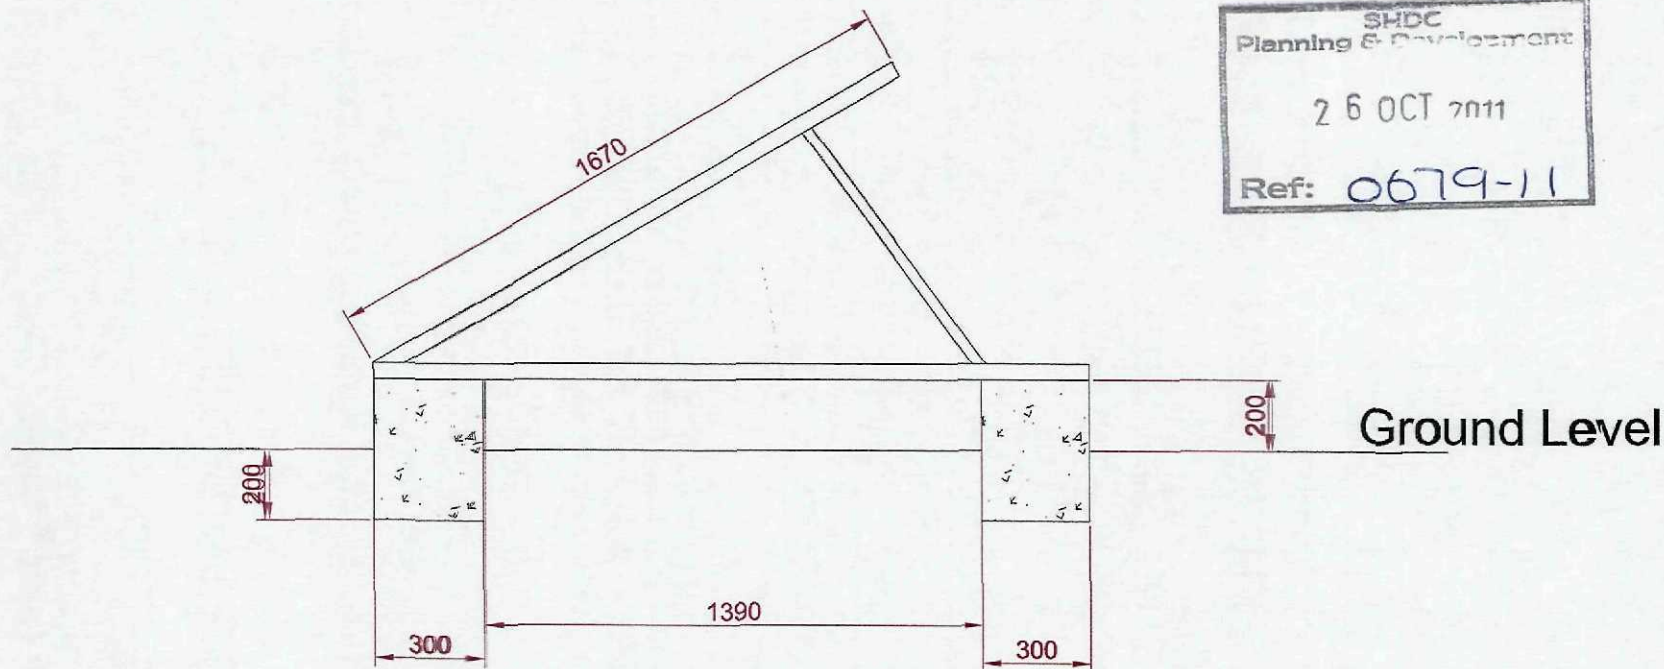

Drawing Review

CLIENT'S RETURNED COMMENTS
PLEASE TICK BOX BELOW

☐ A - ACCEPTED - NO COMMENTS
☐ B - ACCEPTED WITH COMMENTS
☐ C - NON-ACCEPTED - REQUIRING

CLIENT'S SIGNATURE DATE

CLIENT'S COMMENT

General Notes

42 x ET Solar 230W
= 9.66kWp

Portrait Ground Array

Modules at 30deg

Renewable Resources Ltd

David Dales House
Rosedale Street
New Lismore
ML11 5DU
T: 01855 907 430



A4 ORIGINAL

© 2011 RENEWABLE RESOURCES LTD. ALL RIGHTS RESERVED. NO PART OF THIS PUBLICATION MAY BE REPRODUCED OR TRANSMITTED IN ANY FORM OR BY ANY MEANS, ELECTRONIC OR MECHANICAL, WITHOUT PERMISSION IN WRITING FROM RENEWABLE RESOURCES LTD.

Project Name

- 1868

Client

Architect

Drawing Title

Site Layout

Project Number

1868

Drawing Number

PV 3

First Issue Date

August 2011

Drawn DM

Checked

Scale

1:20 @ A4