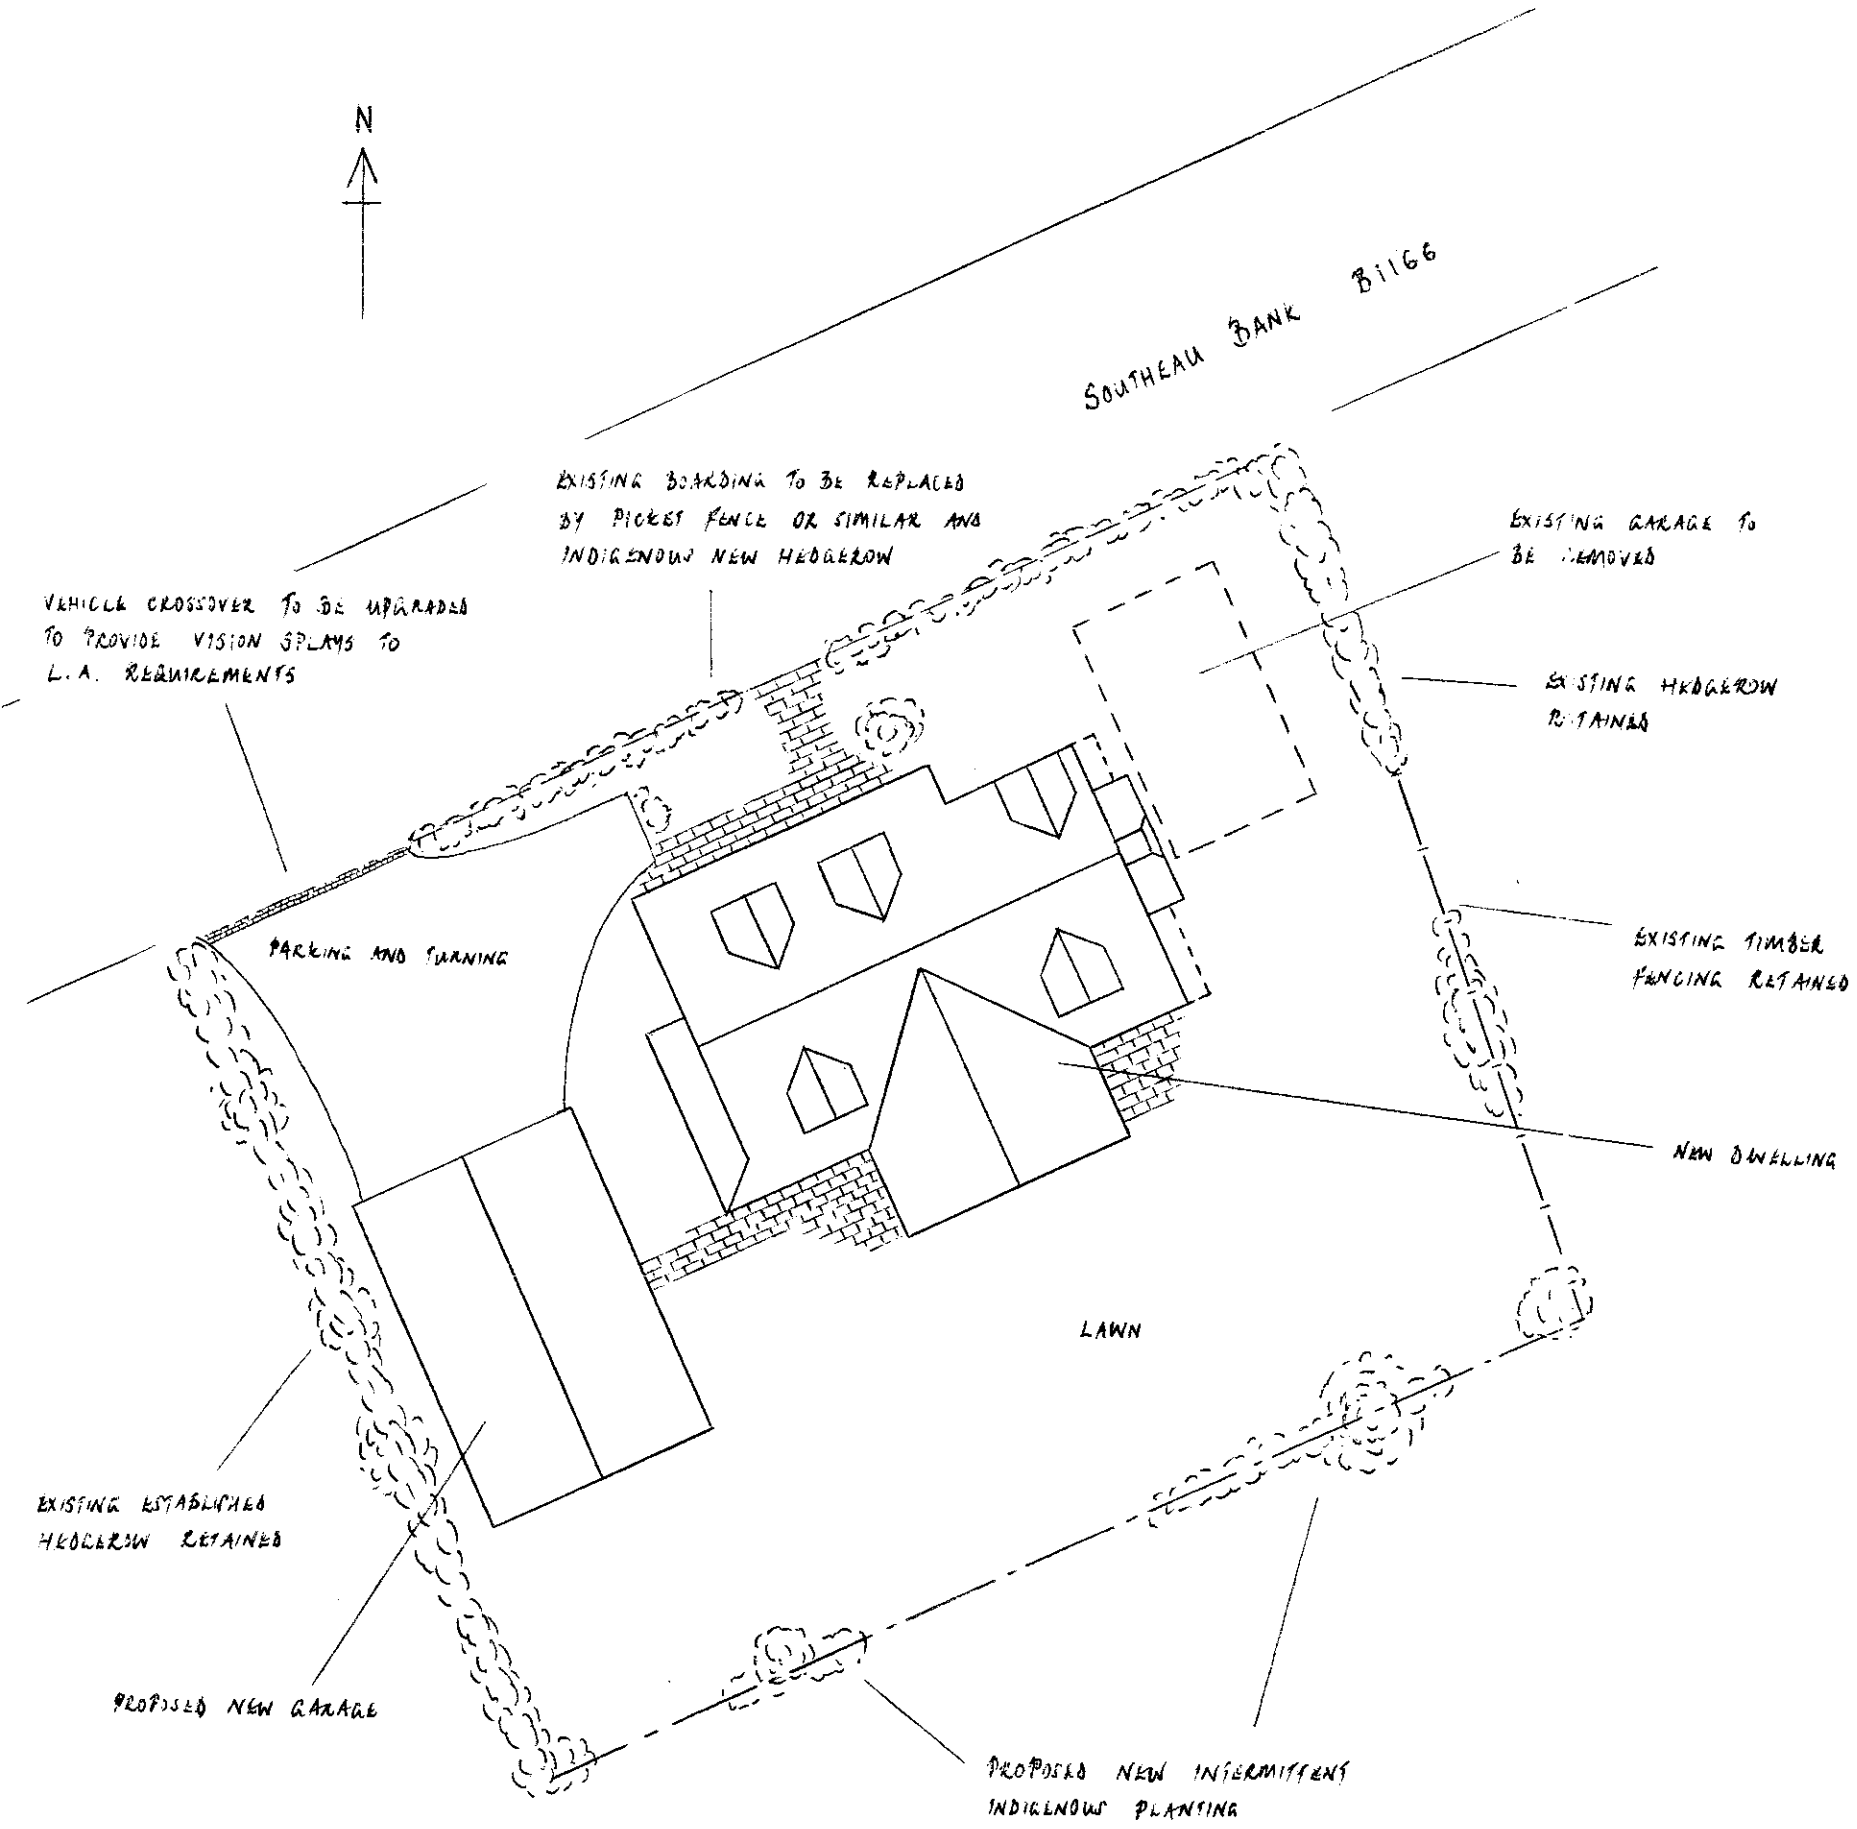

MR & MRS G. BLAXILL
SCALE 1:200
SITE LAYOUT PLAN 21st MAY 2003

INDIVIDUAL BUILDING PLOT
SOUTHEAU BANK, THROCKENHOLT
NEAR PARSON DROVE

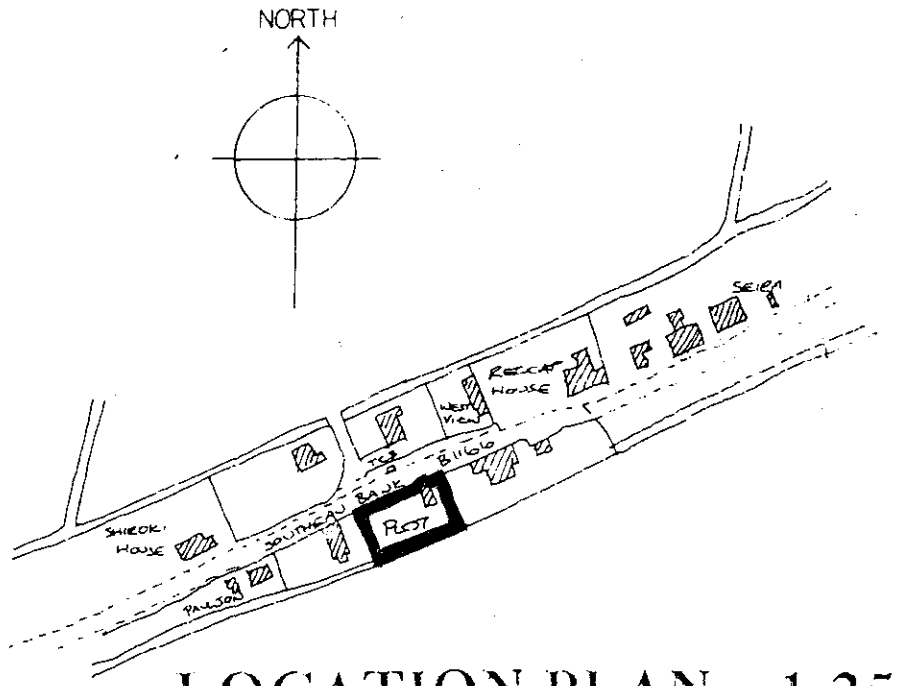

LOCATION PLAN 1:2500

SHDC
Planning & Development
28 MAY 2003
Ref 0680/03

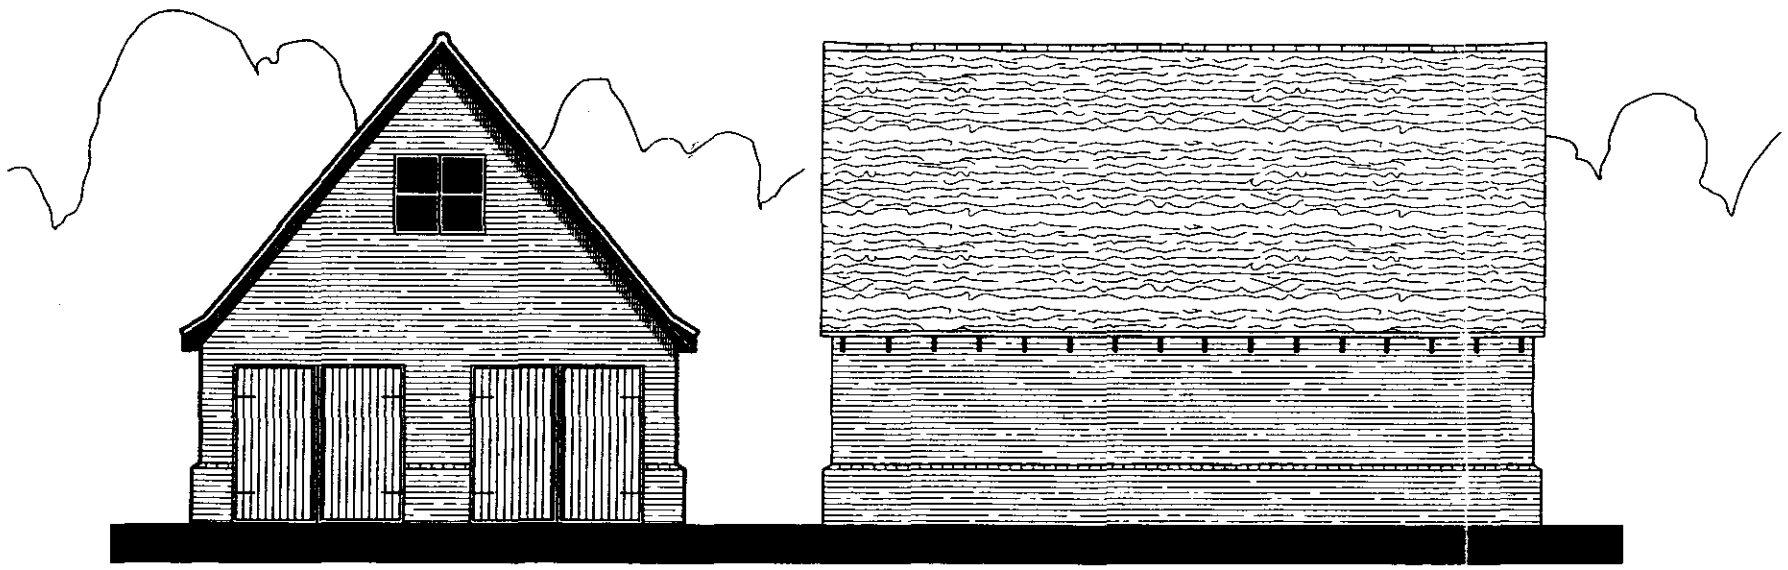

FRONT ELEVATION

SIDE ELEVATION

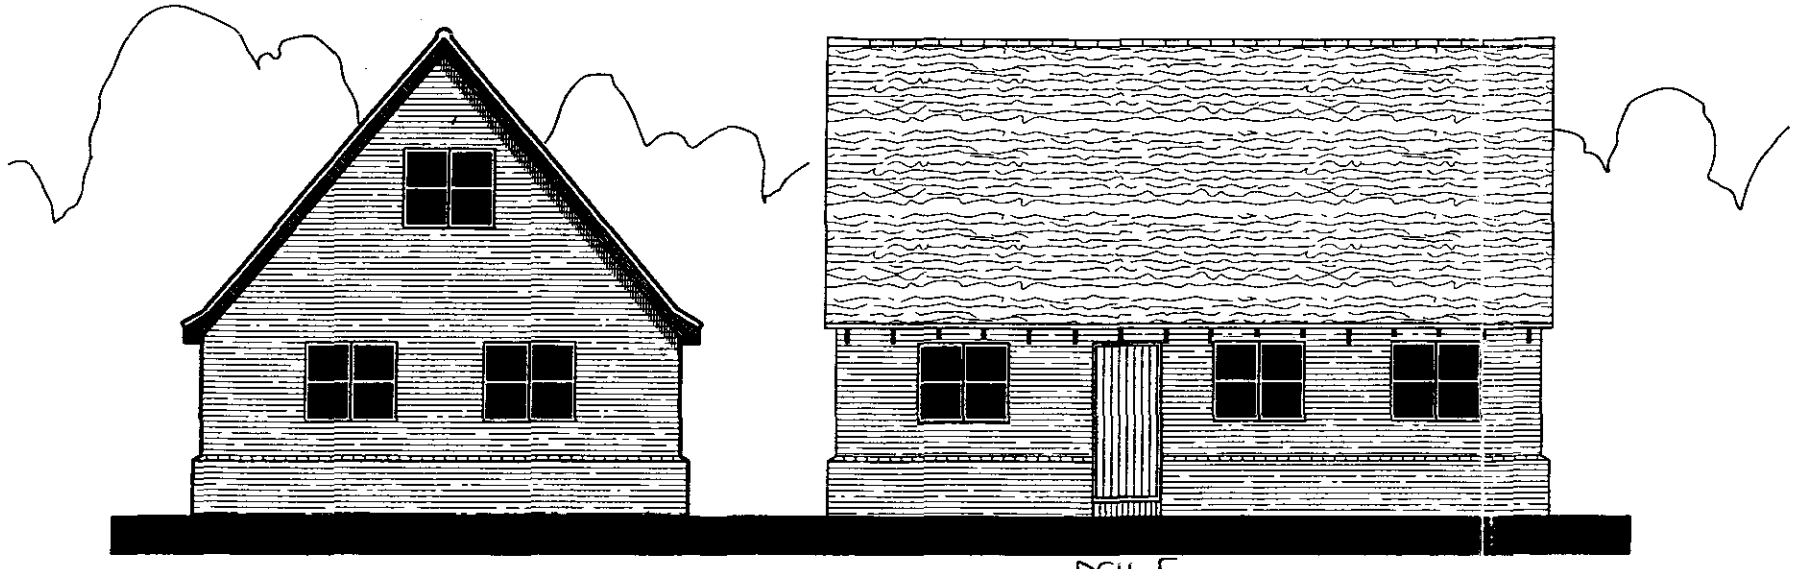

REAR ELEVATION

SIDE ELEVATION

DF16F

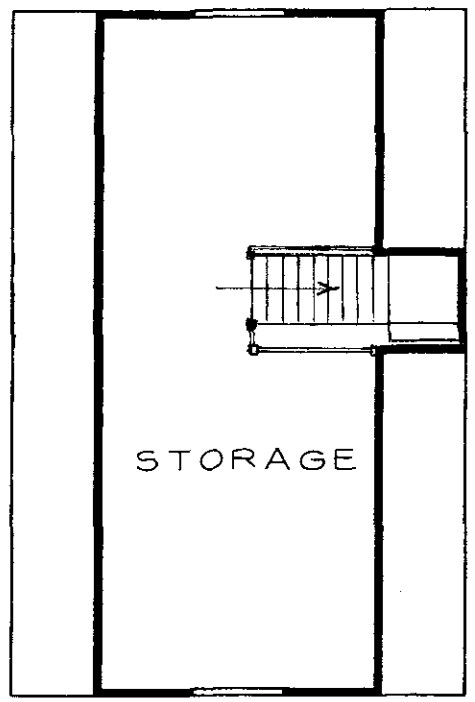

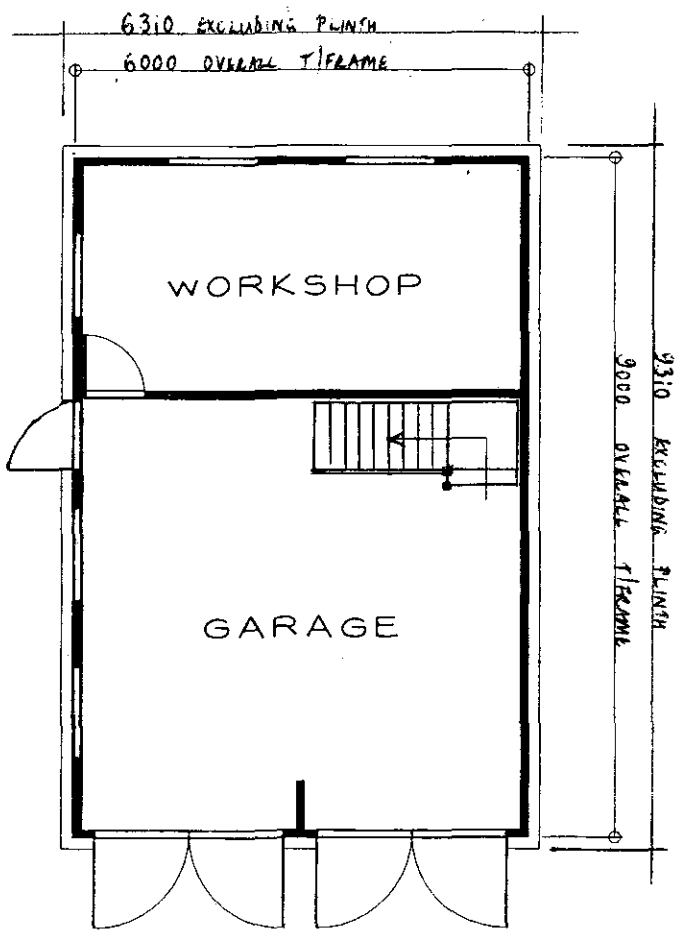

DETERMINED PLAN

Revisions:

SHDC
Planning & Development
28 MAY 2003
Ref 0650/03

Checked by:	Date checked:
***	**********

Title:

****
****

GARAGE

Handing: N/A

Client Name:

MR & MRS G BLAXILL
LINCS

Drawn By:	Date:
MLP	17-JAN-2003
Scale: 1:100	Size: A3

Job No:	Type:	Rev:
02-041	G	A

Drawing No: 5

This document is the copyright of Potton Ltd, and is made available on the express condition that it shall not be used in connection with the erection of any building or the production of any components for such a building unless the building to be erected or the components are supplied by Potton Ltd.

© Potton Ltd.
(Formerly Potton Timber Engineering Co.Ltd)

potton
Potton Limited
Wyboston Lakes, Great North Road
Beds MK44 3BA
Tel No (01480) 401401
Fax No (01480) 401444
Web site: www.potton.co.uk

TIMBER & BRICK QUALITY MARK