SOUTH HOLLAND DC
HOUSING & PLANNING
30 MAY 2000
Ref: 0881/00

Lodge Farm

EXISTING HARD SURFACE.

TRAILER PARKING WITHIN EXISTING BUILDING.

HORSE BOX PARKING.

EXISTING HARD SURFACE

Drain

EXISTING FENCE.

40

EXISTING LEYLANDII HEDGE 6·8 METRES HIGH.

EXISTING ACCESS TO BE REMOVED

Redmay

PROPOSED NEW ACCESS ROAD TARMAC FINISHED 4·0 METRES WIDE.

EXISTING TREES AND SHRUBS.


UTILIZE EXISTING DROP KERBS.

SCALE :- 1 : 500

Drain

DRWG. H.I. 1

H19/0214/96

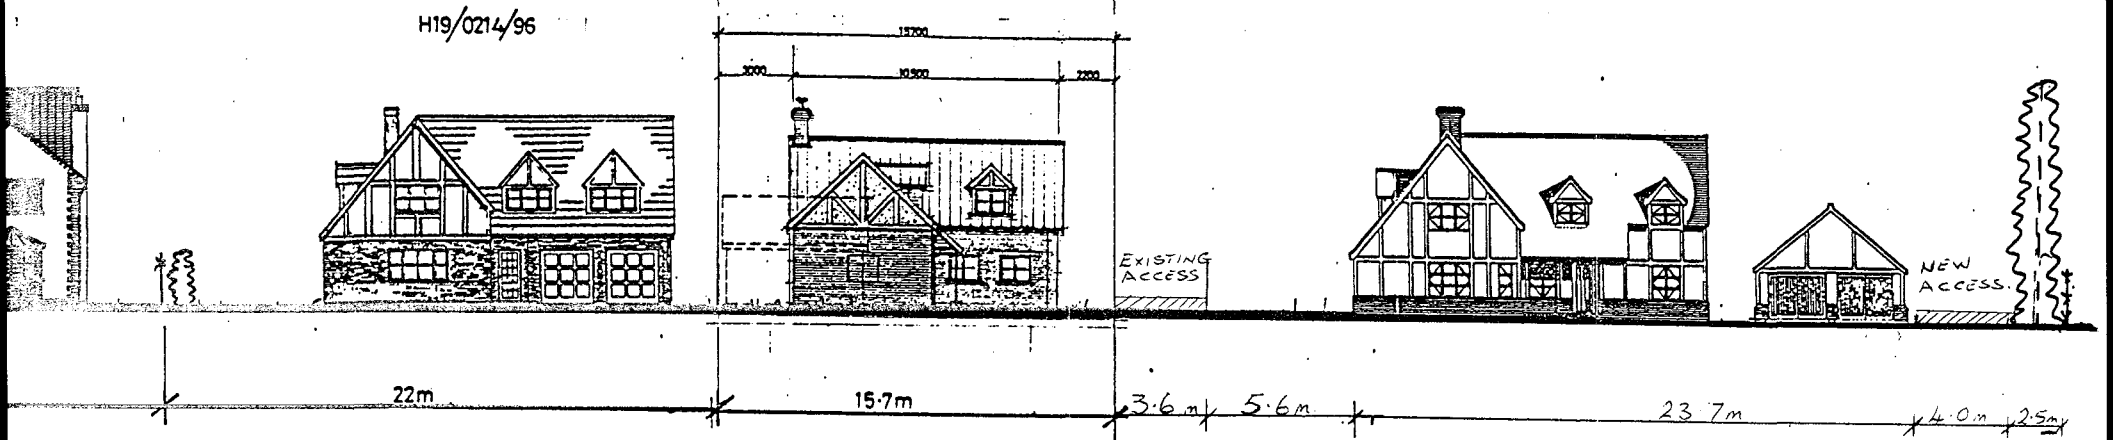

STREET SCENE

1 : 200

REDMAY LODGE FARM

SOUTH HOL... DISTRICT COUNCIL
HOUSING ... SERVICES
30 MAY 2000
Ref: 0081/00

DRWG. H.I 3.