



Side Elevation.

Rear Elevation.

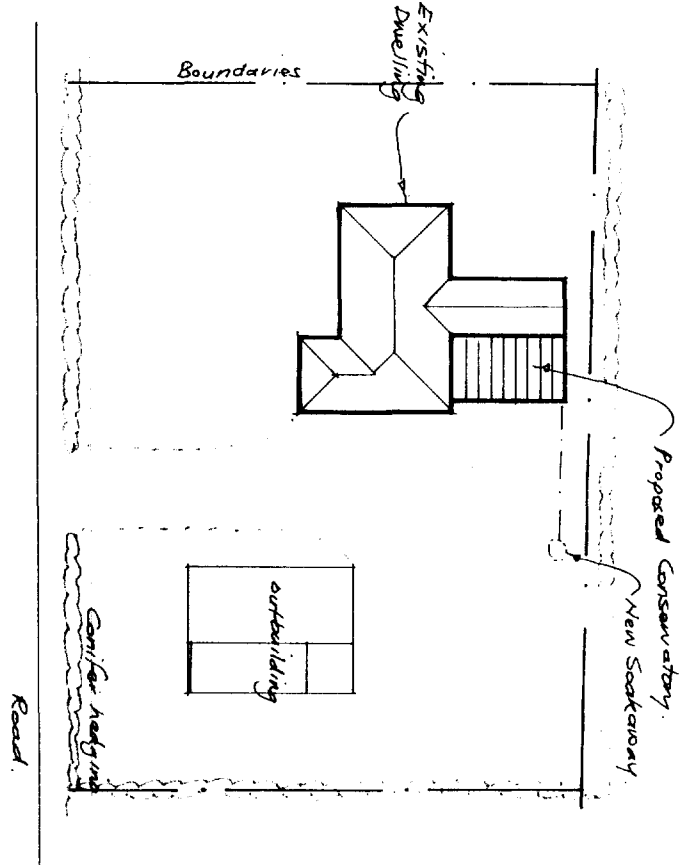

Block Plan.

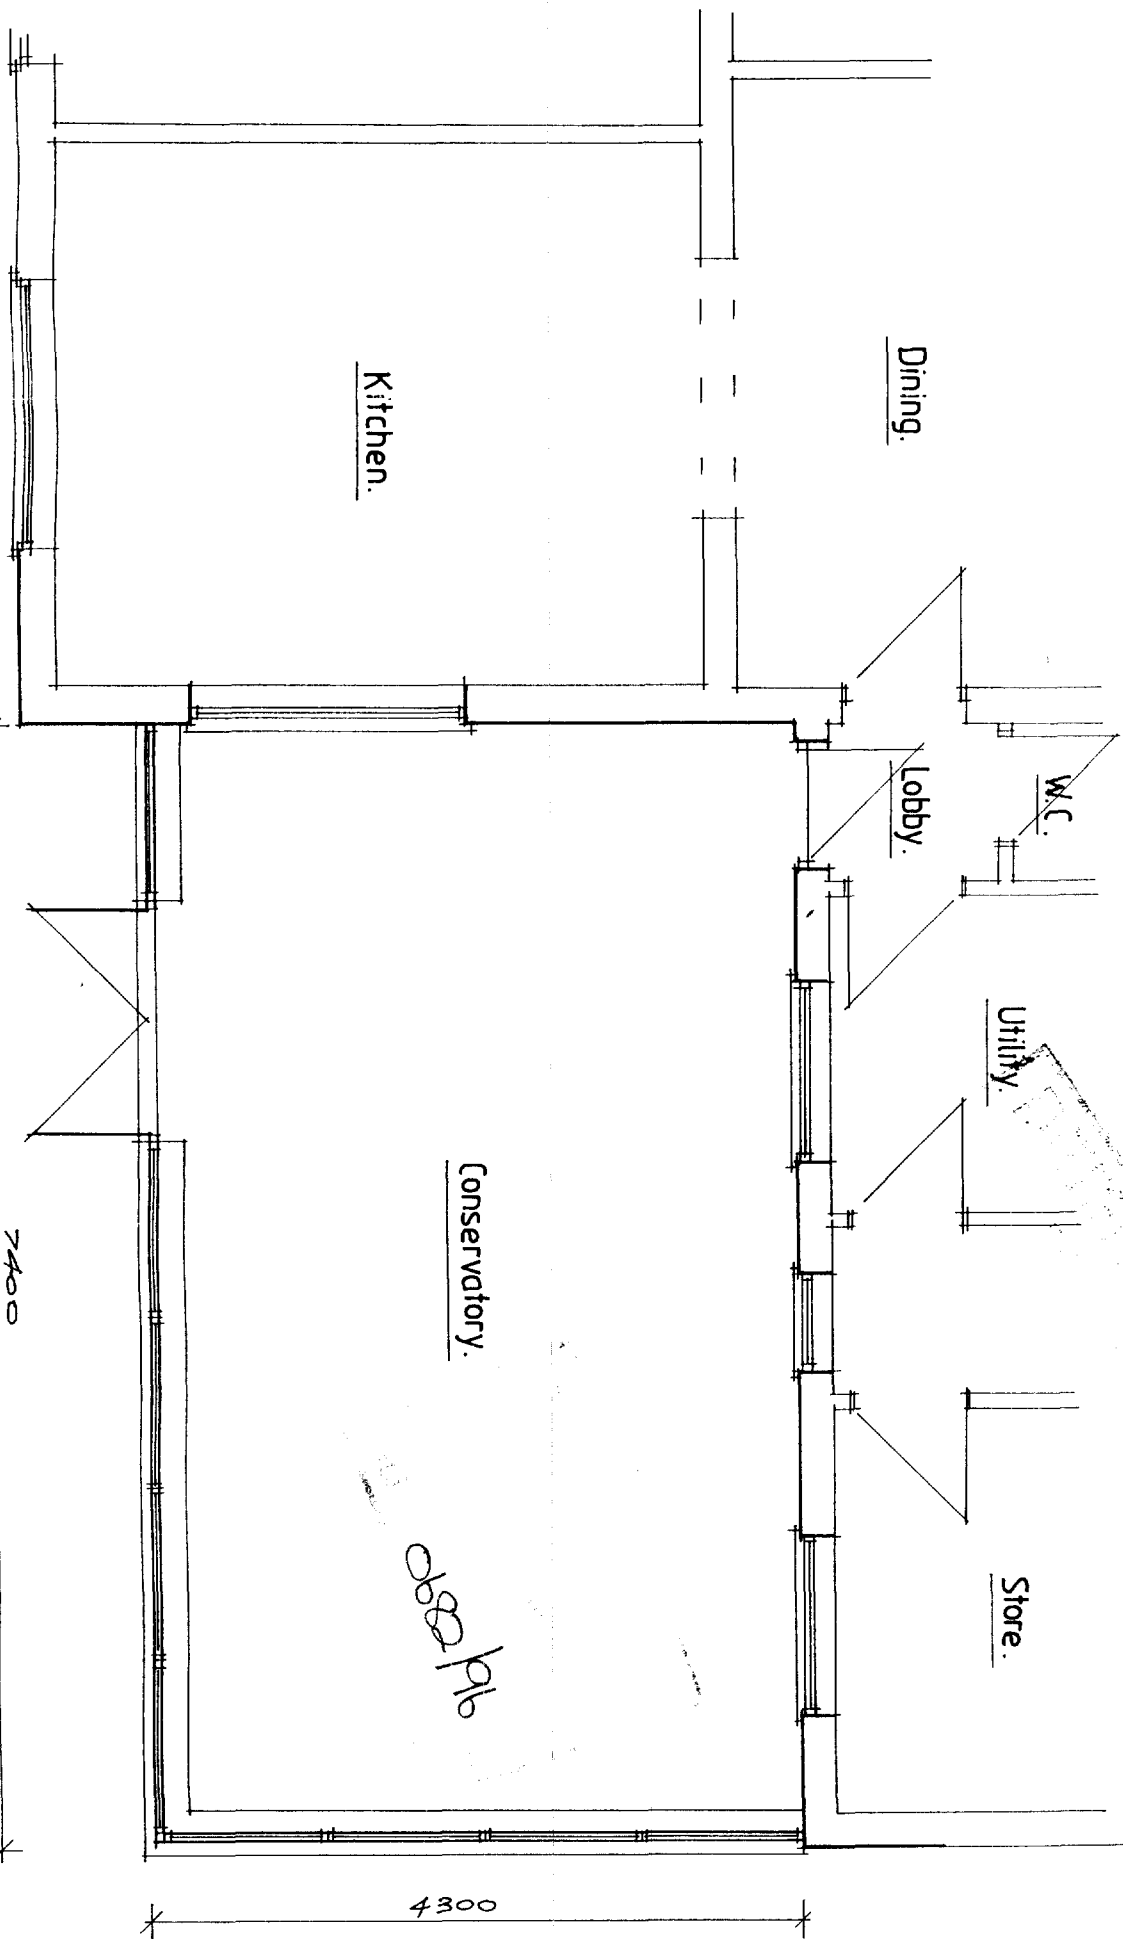

Proposed Plan.

POSH WINDOWS & CONSERVATORIES.

PROJECT:

Proposed Conservatory to rear of
36 Broadgate, Sutton St. Edmunds.
for MRS. DREW.

REVISIONS:

SCALE.	DATE.
1/50, 1/100, 1/500	JUL 96
DWG. N°	P/PET1971/01.

DO NOT SCALE PRINTS.

© COPYRIGHT '96

Location Plan.

