

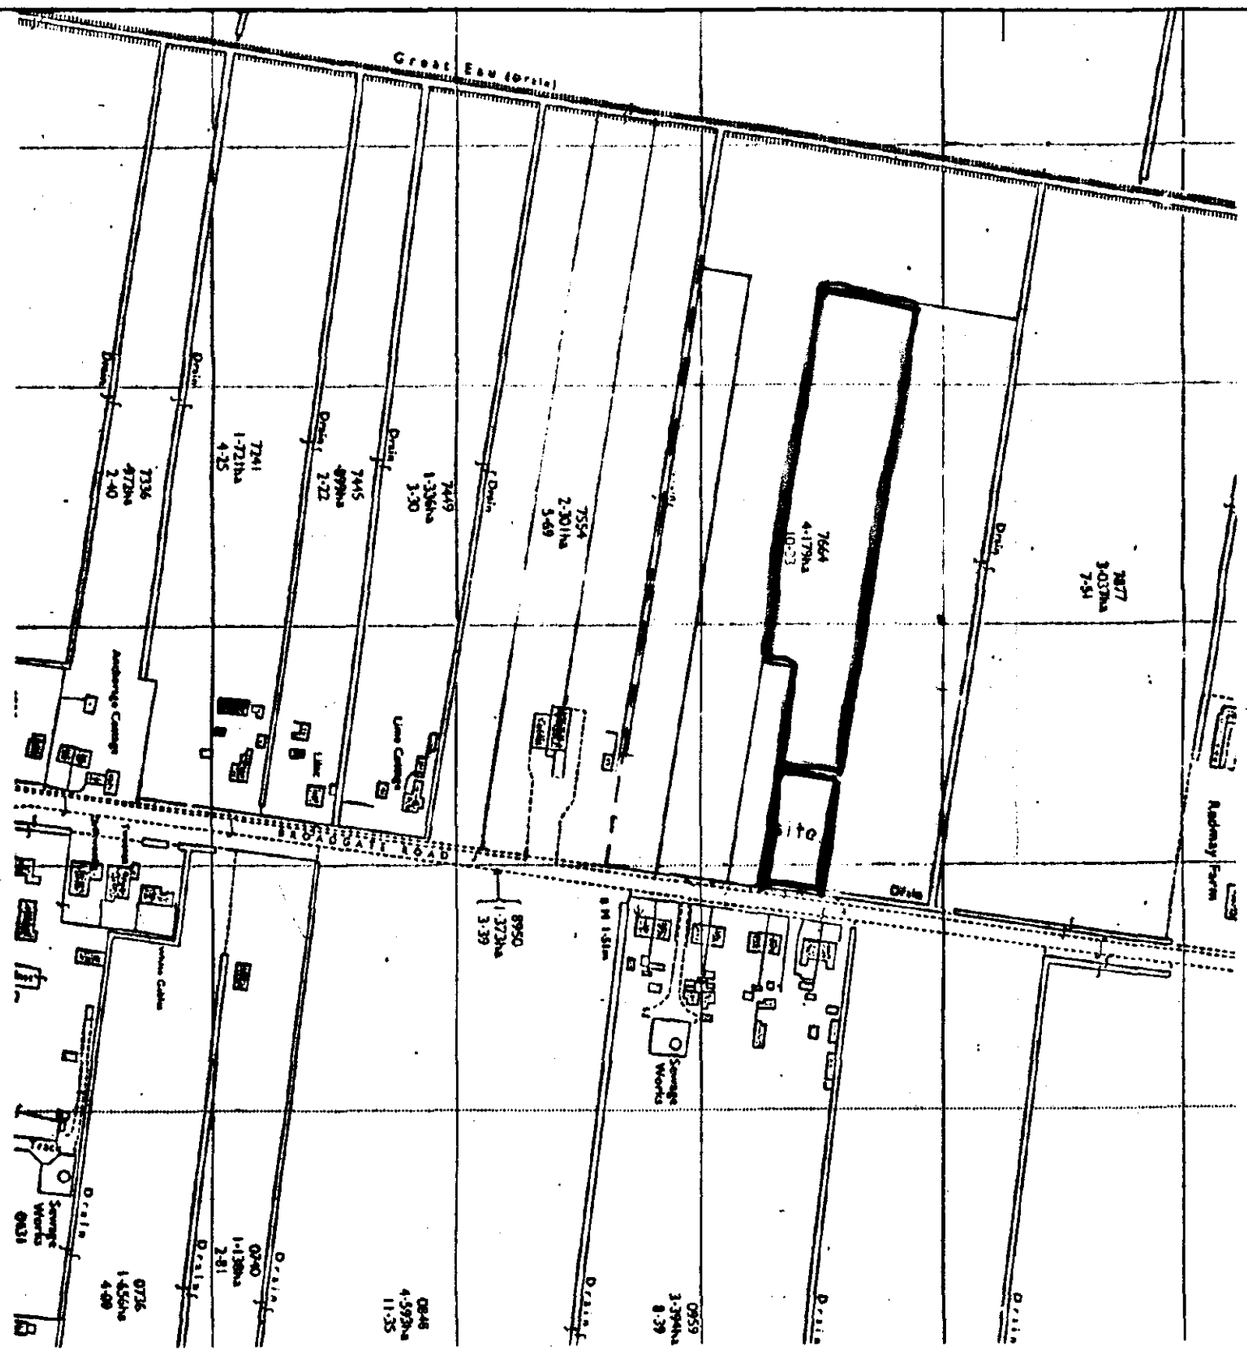


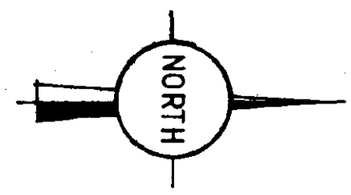

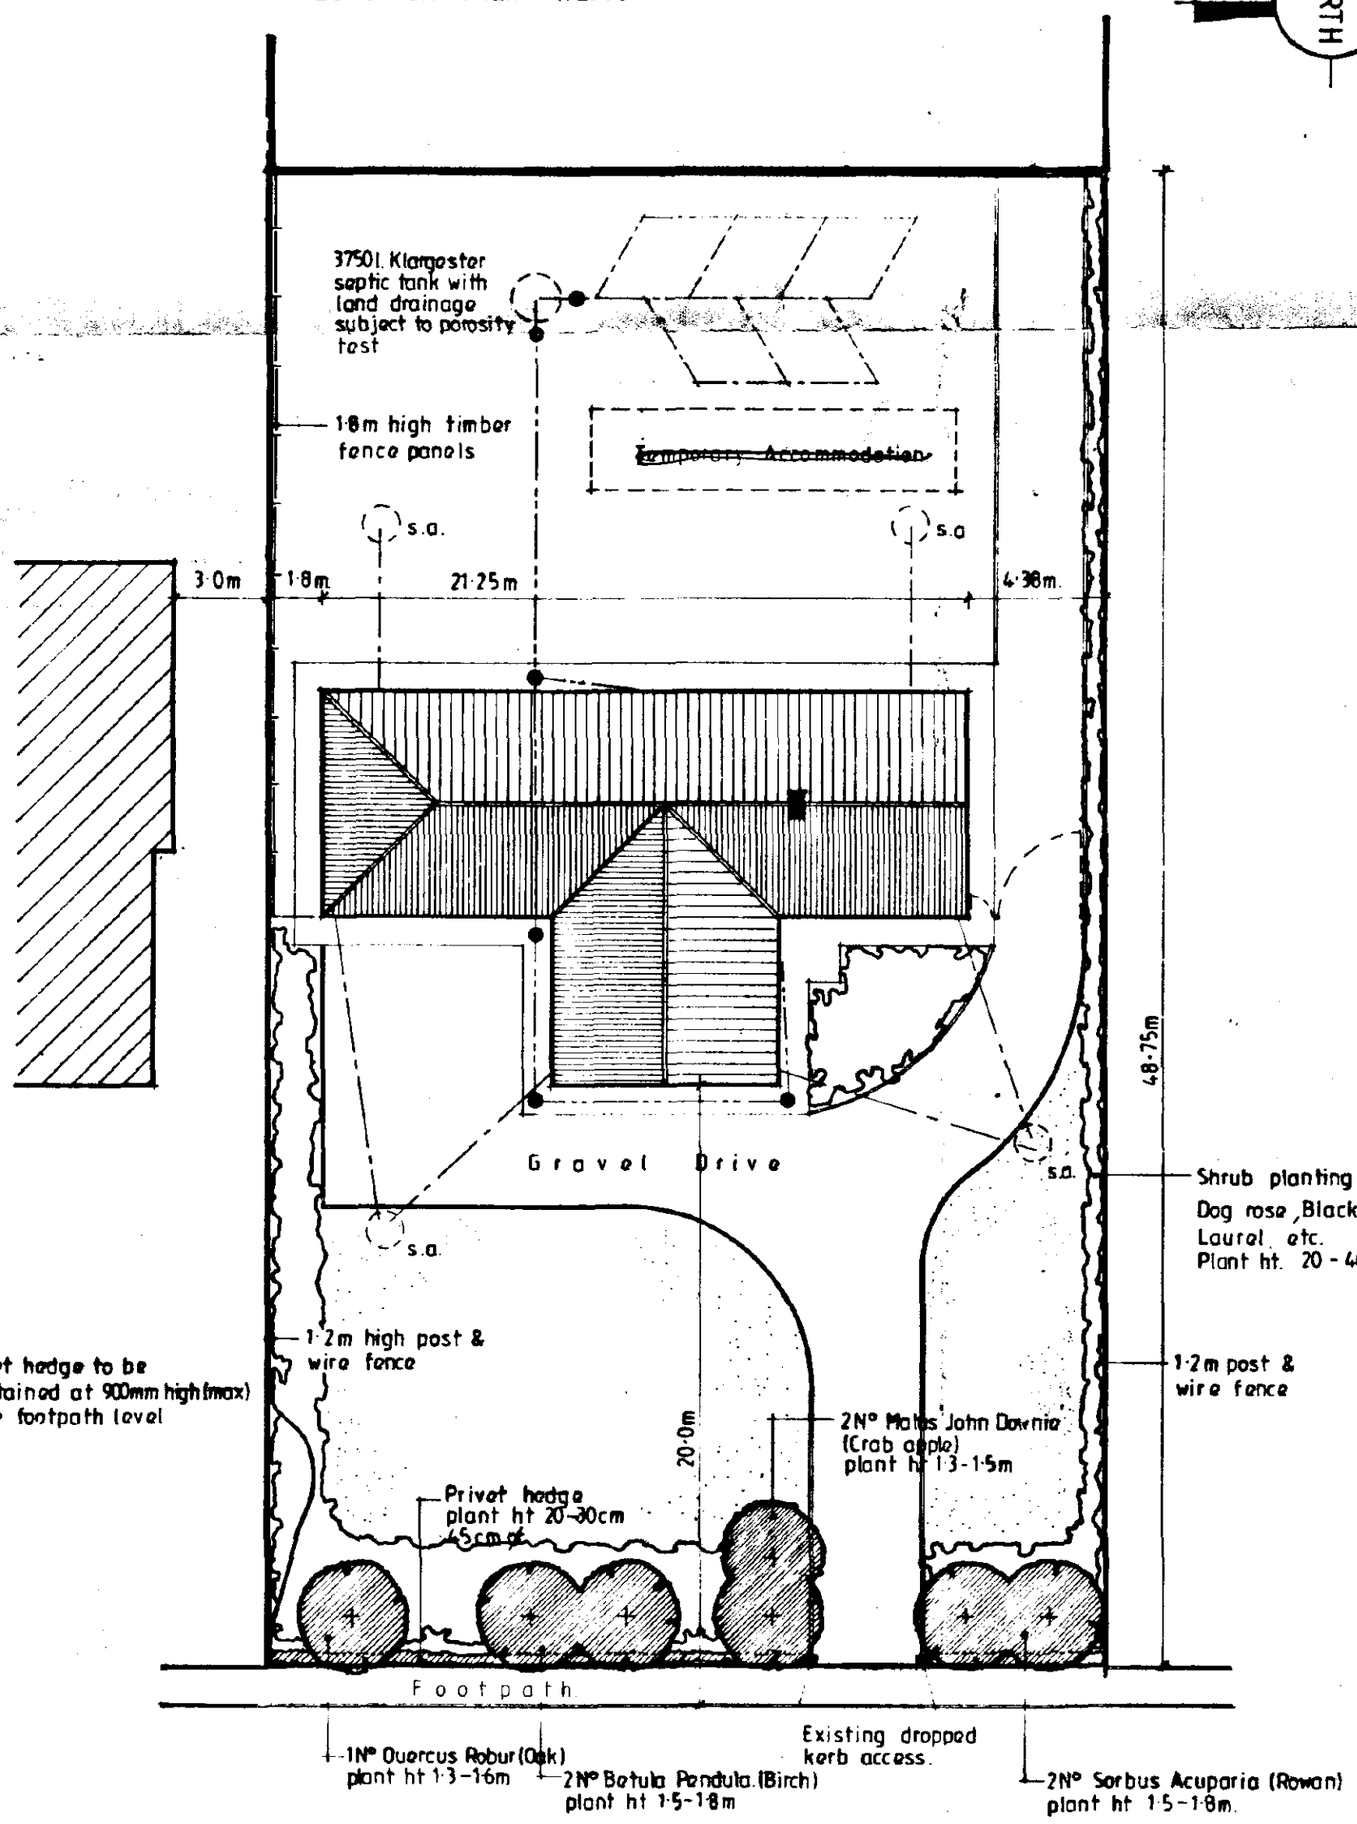

NB. Privet hedge to be maintained at 900mm high (max) above footpath level

Block Plan 1:200

DETERMINED PLAN

Notes & Schedules

SOUTH HOLLAND D.C.
PLAN DEPT.
18 JUL 1994
REF 0690/94

CONTRACTOR TO CHECK ALL DIMENSIONS ON SITE BEFORE WORK COMMENCES
COPYRIGHT RESERVED

revision	date	init.	revision details


COOPER ARCHITECTURAL DESIGN
BRONAVON HOCKLESGATE
FLEET SPALDING LINCS PE12 8LF
TEL: 0406 423762

client
REDMAY DEVELOPMENTS

project
PROPOSED BUNGALOW & GARAGE
BROADGATE ROAD,
SUTTON ST EDMUNDS,
SPALDING,
LINC'S.

drawing
BLOCK & LOCATION PLAN

scale	drawing no.
date: JULY '94	drawn

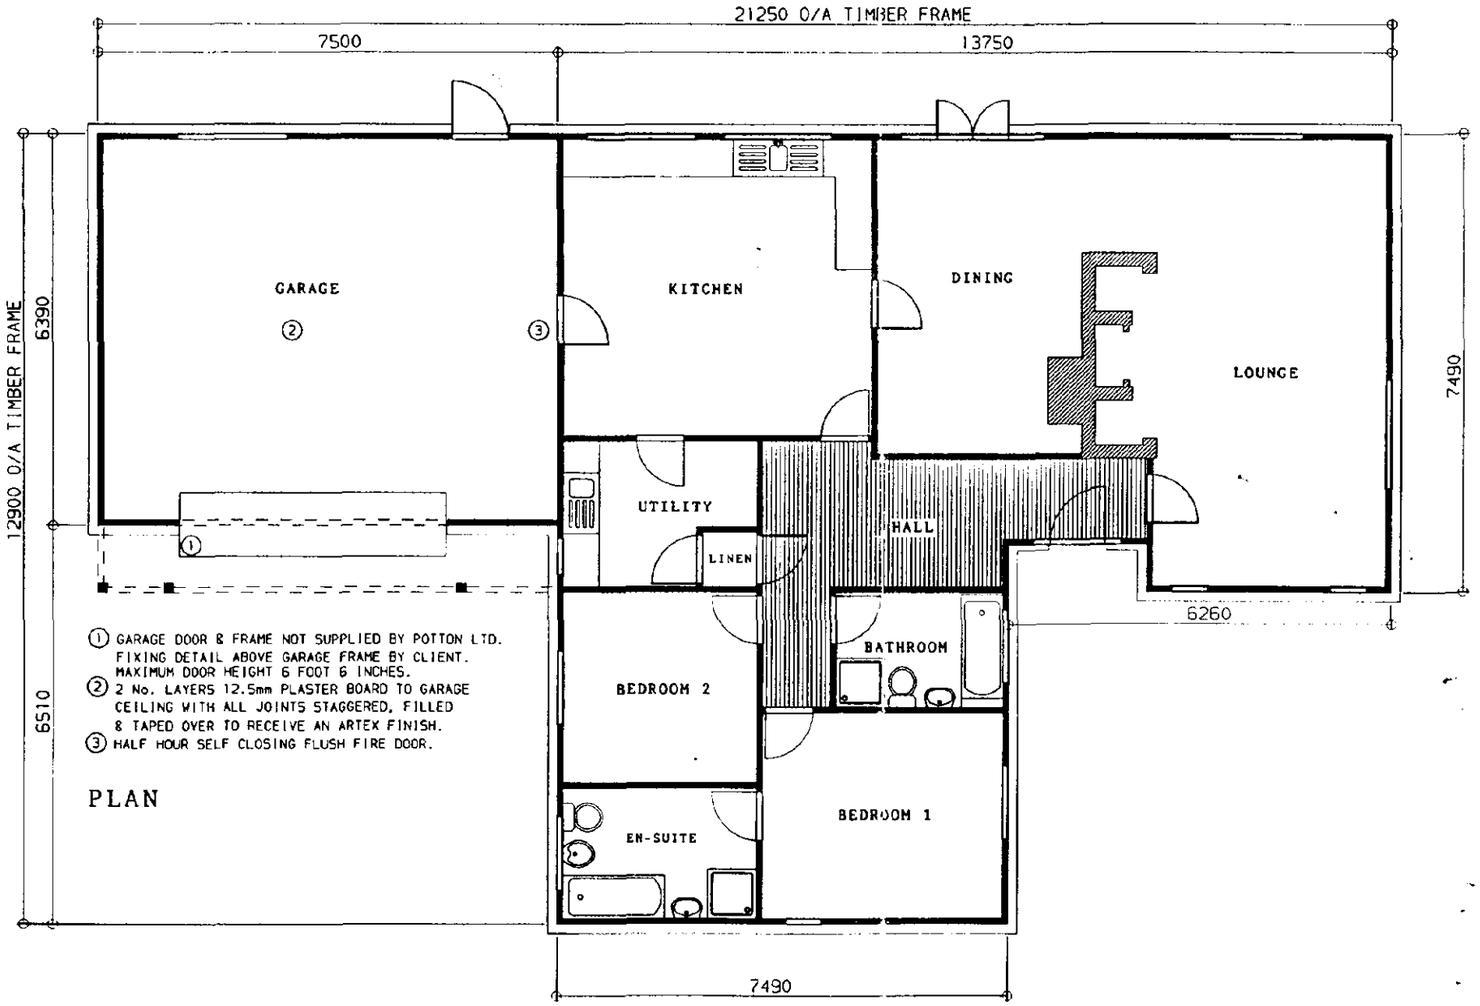

PLAN

Revisions:

SOUTH HOLLAND D.C.
PLAN DEPT.
18 JUL 1994
REF 0690/94

Checked by:	Date checked:
SWC	13/07/1994

Title:

WILBRAHAM
***

MODIFIED

Handing:
LOUNGE RIGHT

Client Name:

REDMAY DEVELOPMENTS LTD..

Drawn By:	Date:
CCD	12-JUL-94
Scale: 1:100	Size: A3

Job No:	Type:	Rev:
94-184	P	A

Drawing No: 1.


This document is the copyright of Potton Ltd, and is made available on the express condition that it shall not be used in connection with the erection of any building or the production of any components for such a building unless the building to be erected or the components are supplied by Potton Ltd.

© Potton Ltd.
(Formerly Potton Timber Engineering Co.Ltd)

Potton

POTTON LTD
The Old Foundry, Willow Road
Potton Beds SG19 2PP
Tel No(0767)260348
Fax No(0767)261800
Telex No 826303 Potton G

PLAN

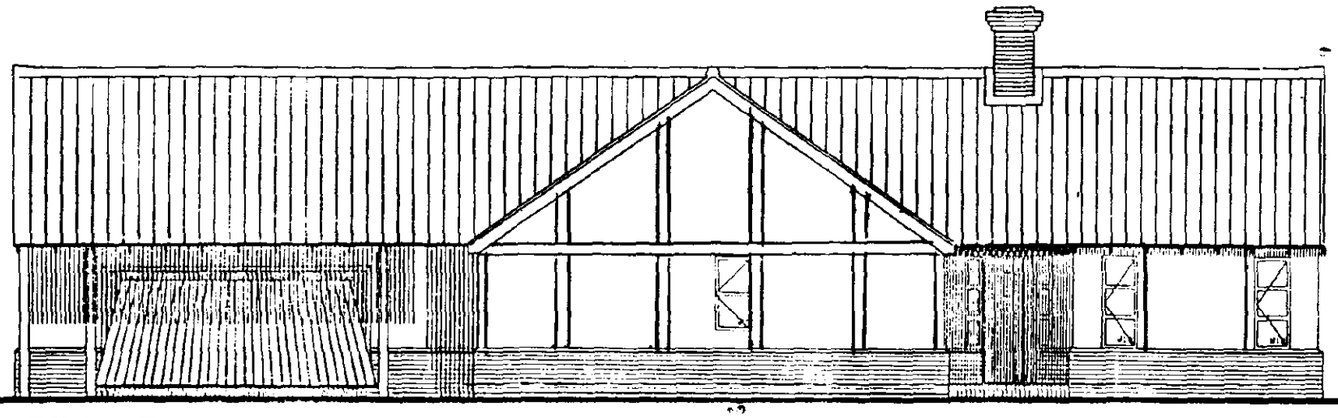


FRONT


SIDE

(X) GARAGE DOOR & FRAME NO. SUPPLIED BY POTTON LTD
FIXING DETAIL ABOVE GARAGE FRAME BY CLIENT.
MAXIMUM DOOR HEIGHT 6 FOOT 6 INCHES

SOUTH HOLLAND D.C.
PLAN DEPT.
18 JUL 1994
REF 0690/94

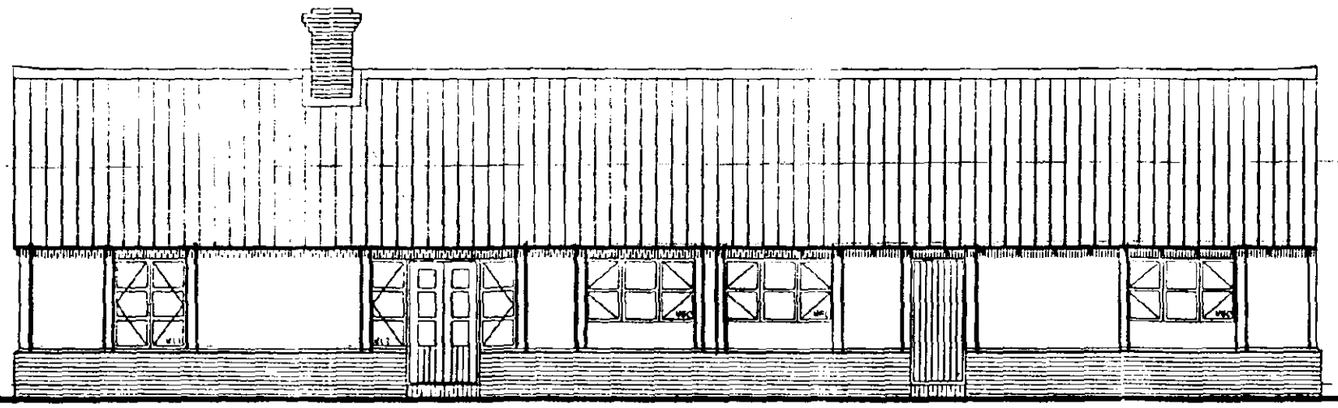

REAR

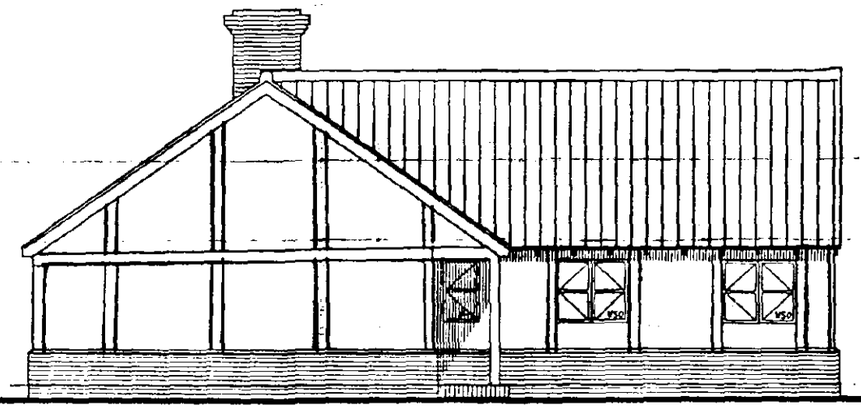

SIDE

HOUSE FINISH
-BRICK FINISH TO CLIENTS SPEC.
-RENDER ON TWIL-LATH FEATURE BOARDS.

DETERMINED
PLAN

Scale 1:100.