


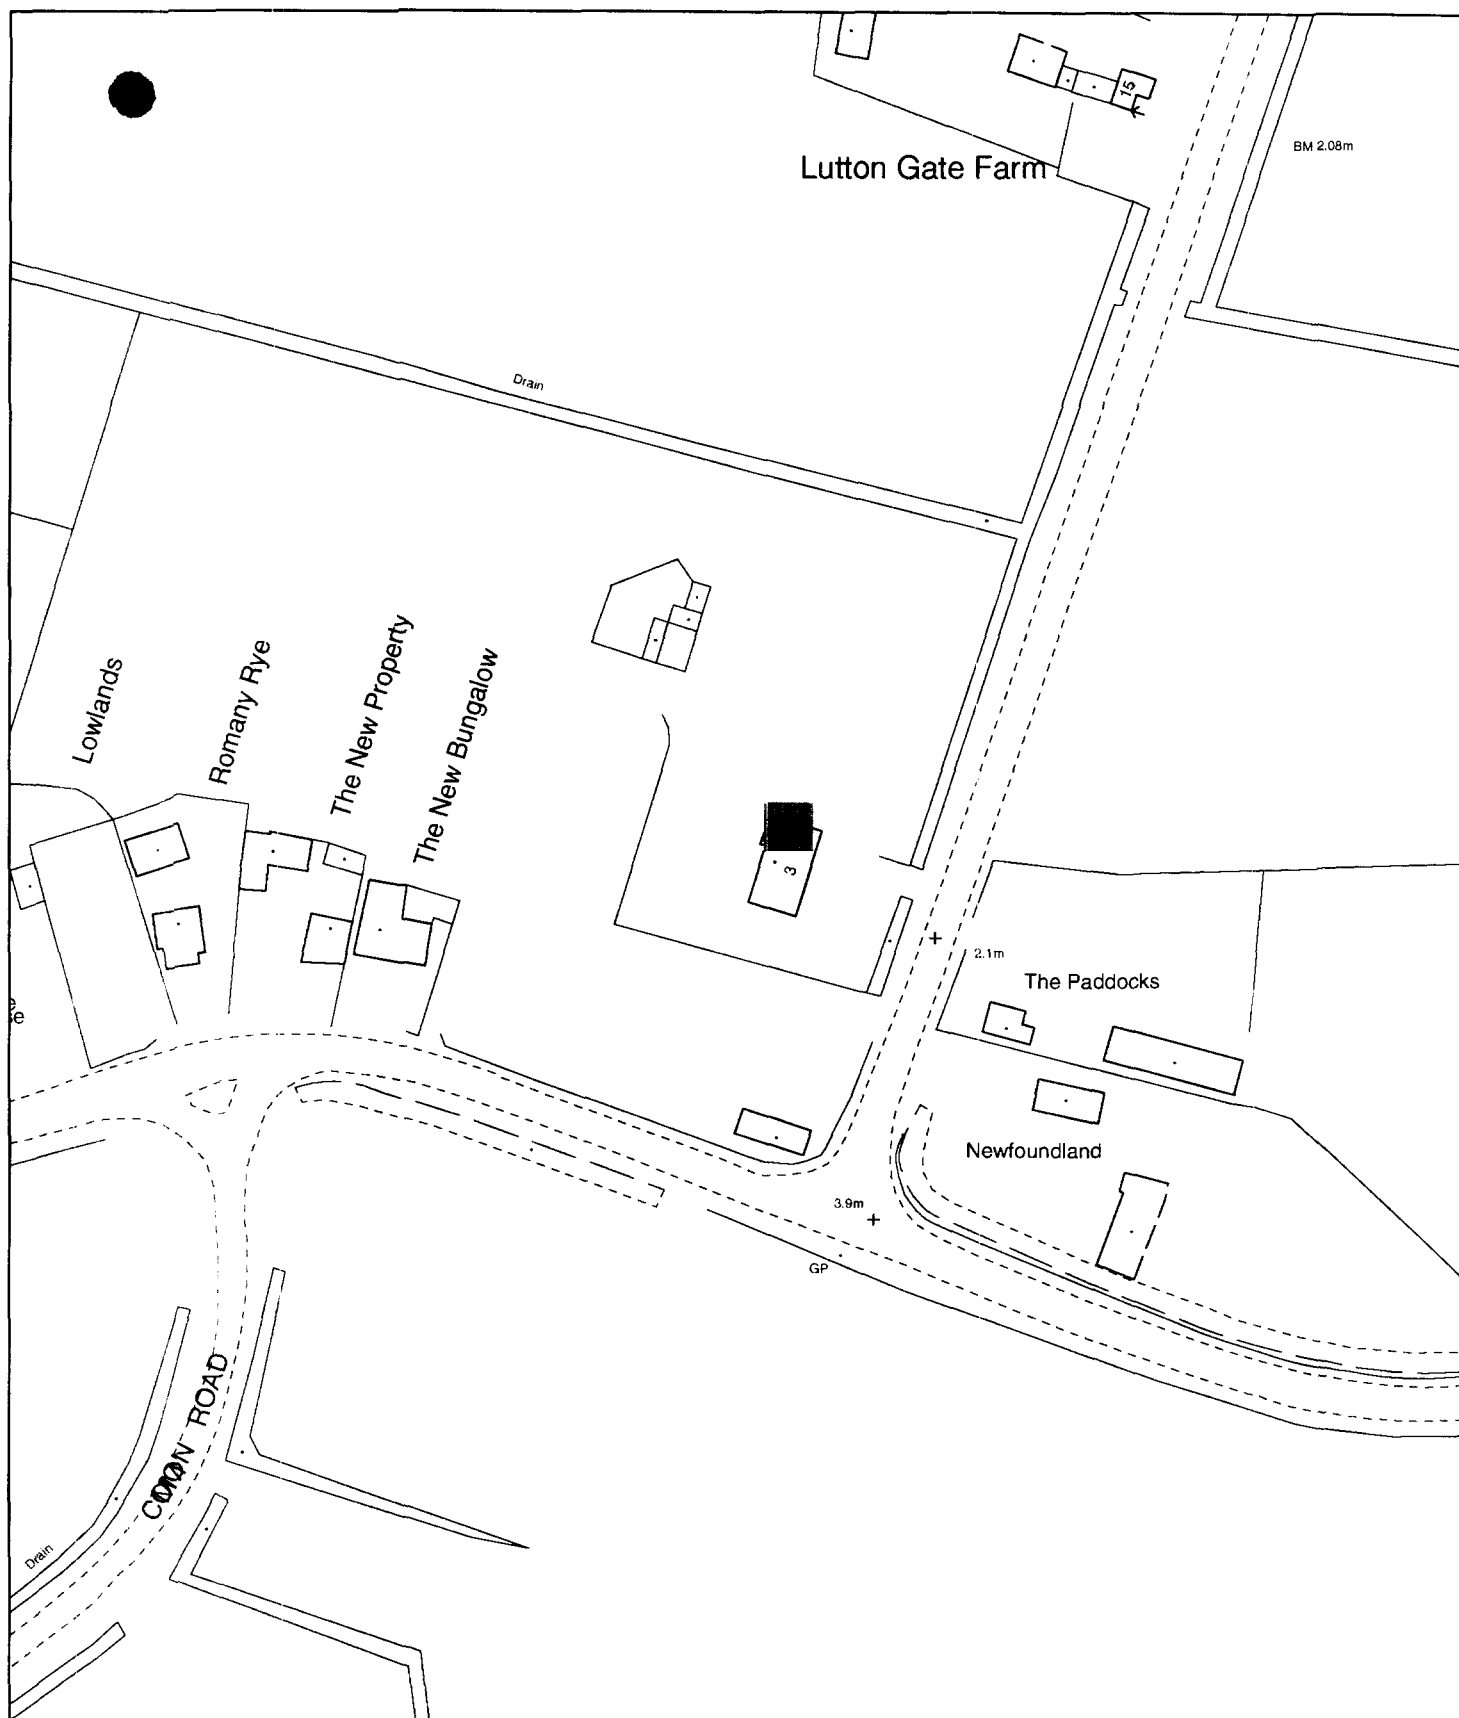

**Planning Application Location Plan
Ward Member Notification**

FILE COPY

H19/0701/02

Scale: 1:1250

Planning and Development


Council Offices, Priory Road, Spalding, Lincolnshire
PE11 2XE

PLEASE DO NOT COPY THIS PLAN
This map is reproduced from Ordnance Survey material with permission of Ordnance Survey on behalf of Her Majesty's Stationery Office (c) Crown copyright. Unauthorised reproduction infringes Crown copyright and may lead to prosecution or civil proceedings. South Holland District Council LA079413 2002



01775

719.772

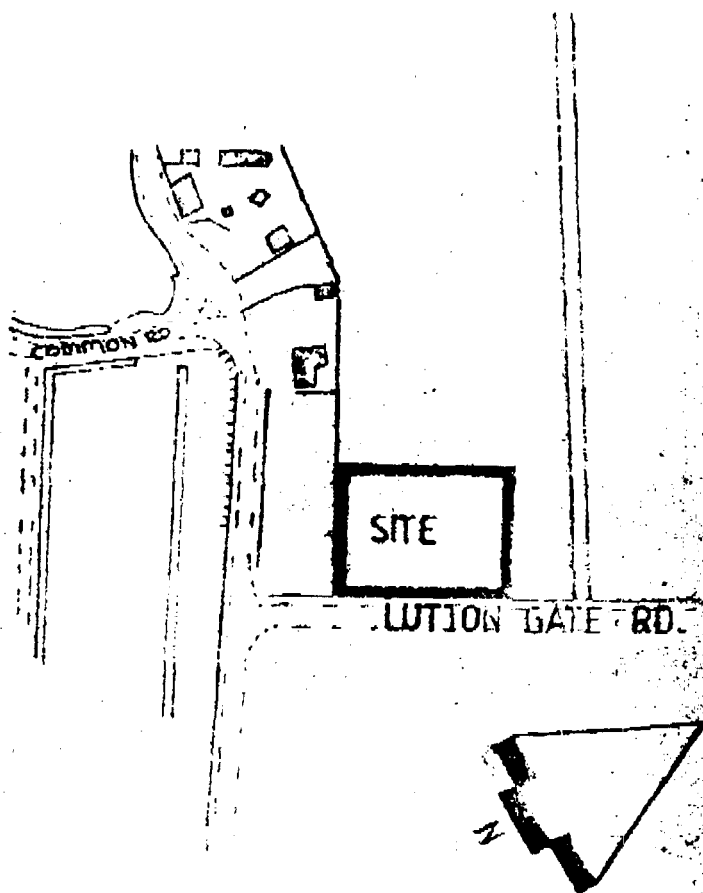F.A.O. ● Secky Hunt.Scale 1: 200
1: 2500LOCATION PLAN

87001/2.

MOOTH
CONC.

FINCHAM

S TO BE
CONFORMGARAGE
REQUIREMENTS.RAVEL ON
D HARDCORE