
Broadgate, Sutton St Edmund

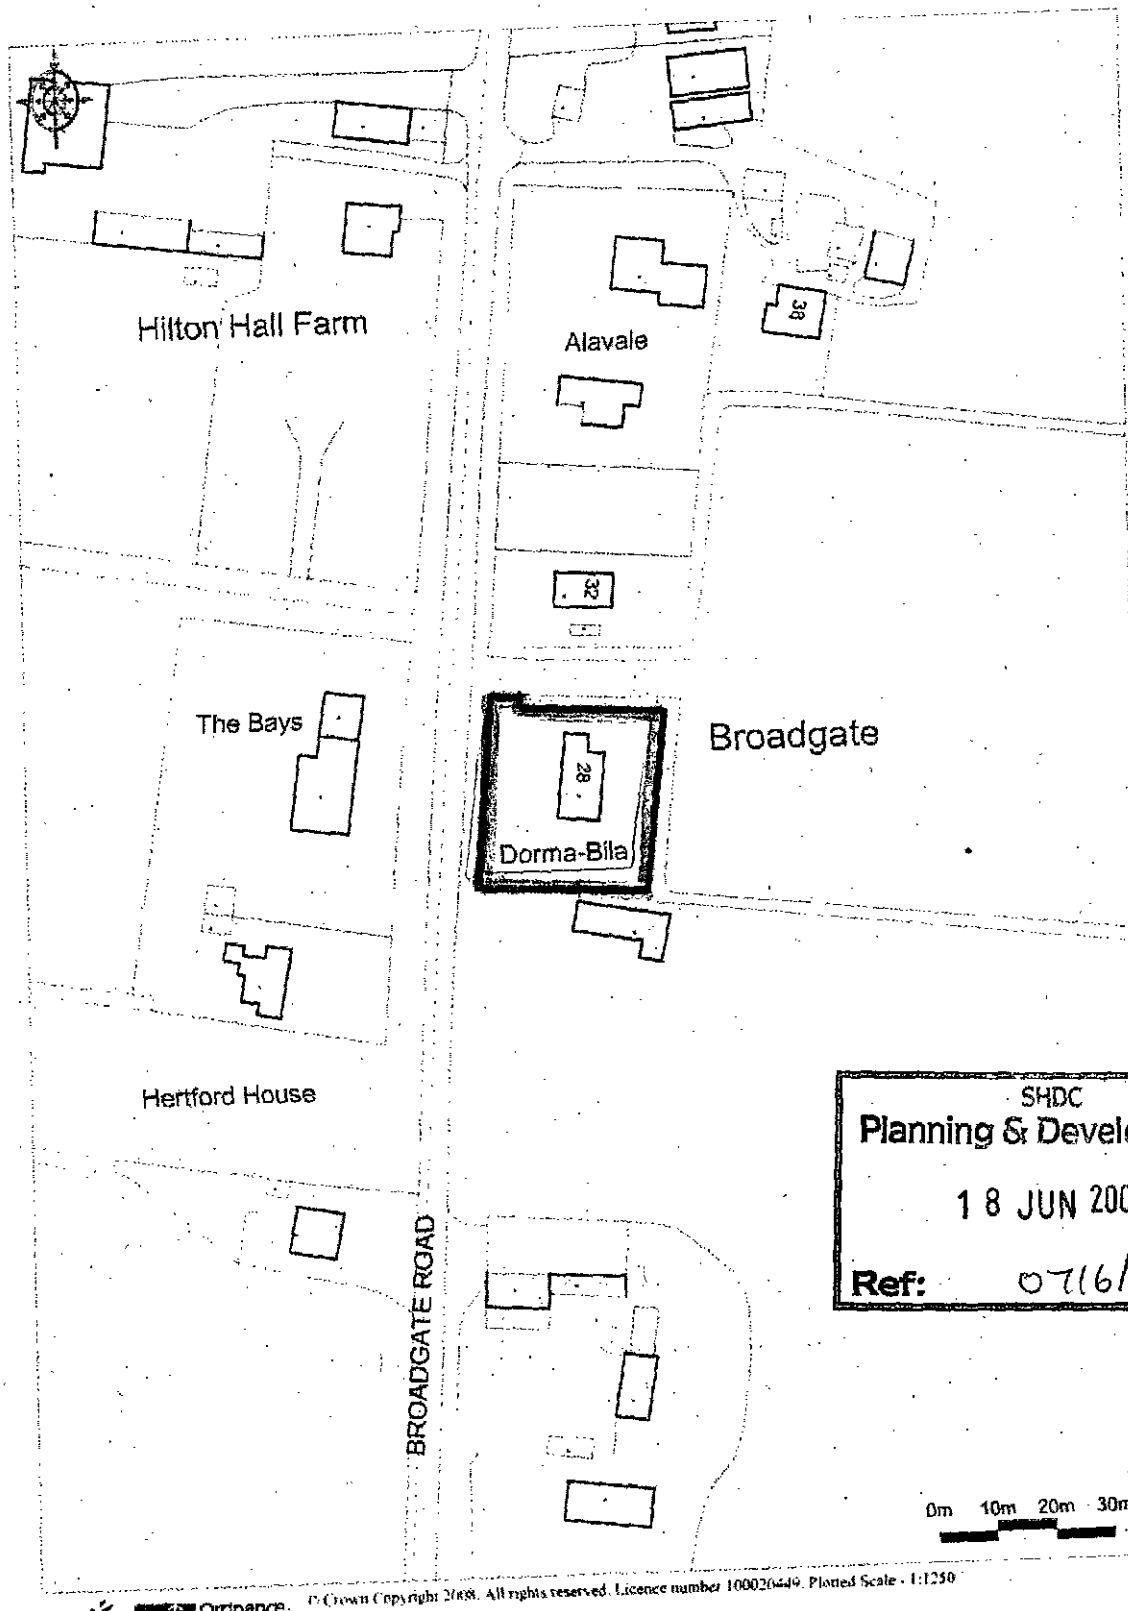


SHDC
Planning & Development
18 JUN 2008
Ref: 0716/08

© Crown Copyright 2008. All rights reserved. Licence number 100020449. Plotted Scale - 1:1250

Ordnance Survey

Maxey & Son, 1-3 South Brink, Wisbech. PE13 1JA

H9|0761

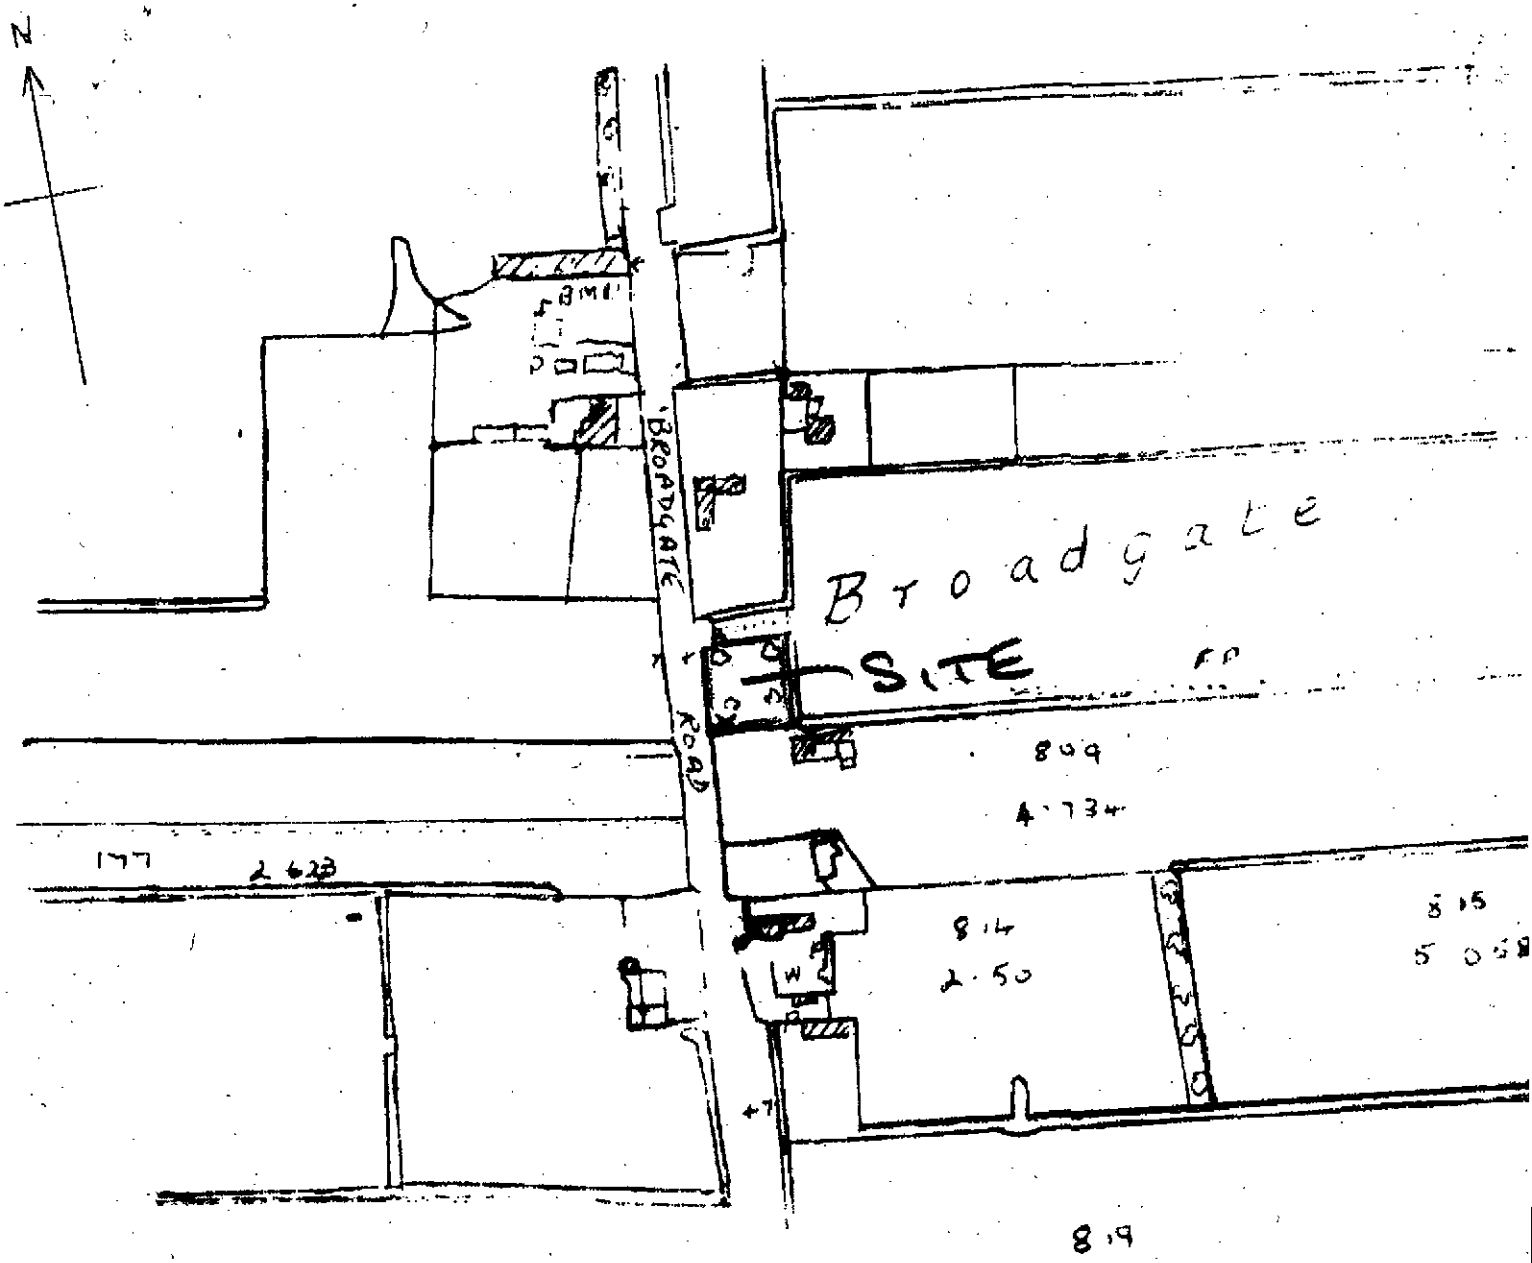

LNCS CLIV 3 1904