

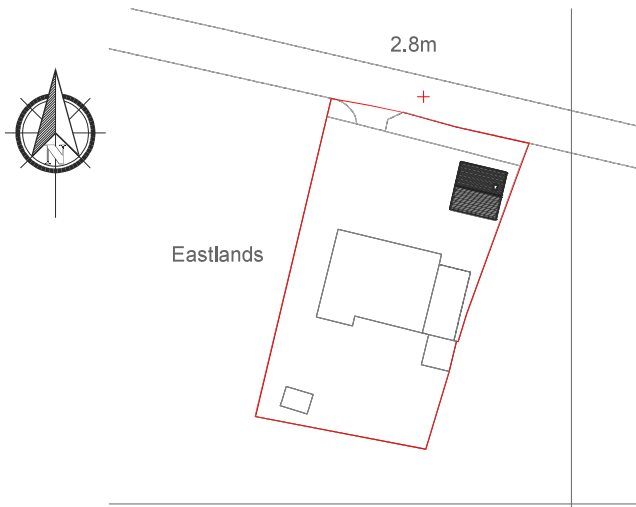
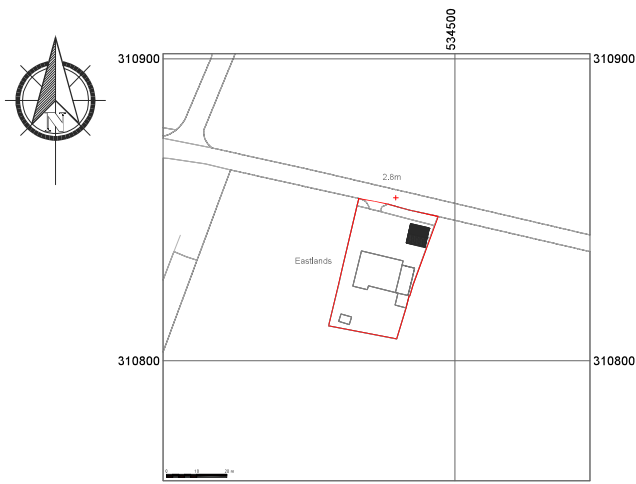
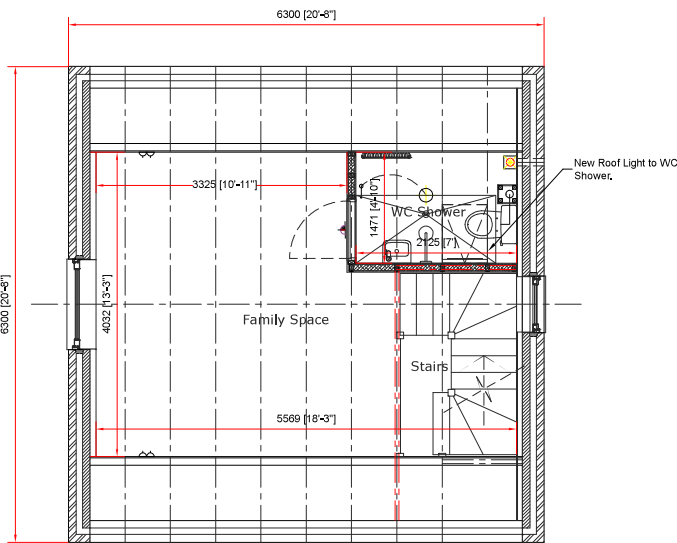
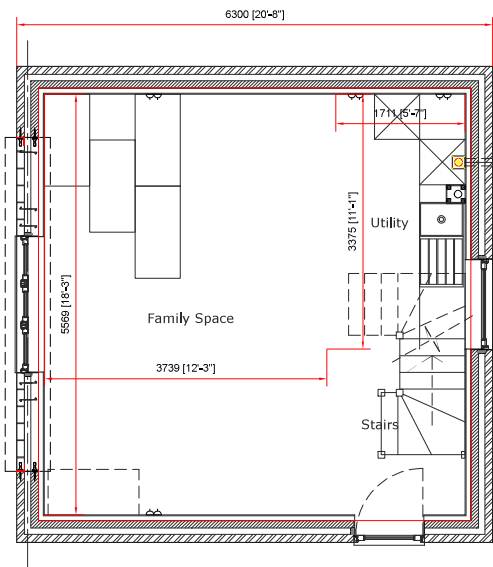


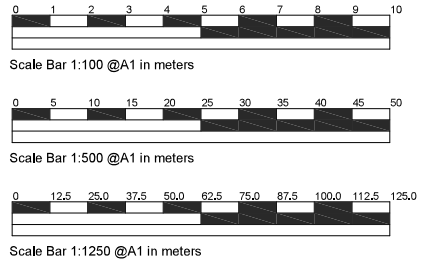

# SLR ARCHITECTURAL

SLR Architectural 7 Pingle Farm Road Swadlincote Derbyshire DE11 0QZ  
Tel:- 0845 6430 021 Email: slr\_architectural@btinternet.com

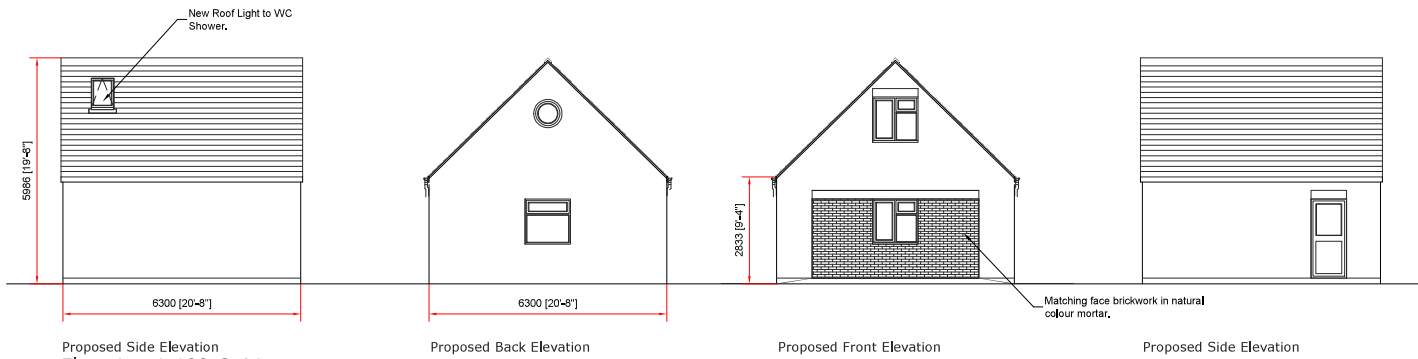

| PLANNING SUBMISSION                                                                          |       |                                                             |
|----------------------------------------------------------------------------------------------|-------|-------------------------------------------------------------|
| Ref                                                                                          | Drawn | Date                                                        |
|                                                                                              | SLR   | 25/06/22                                                    |
|                                                                                              |       | Scales                                                      |
|                                                                                              |       | 1:1250 1:500 1:100 1:50 @ A1                                |
| Mr & Mrs Warner,<br>No94 Highstock Lane,<br>Gedney Hill,<br>Spalding,<br>Lincs.<br>PE12 0QQ. |       | Proposed Garage Conversion<br>Proposed Plans and Elevations |
|                                                                                              |       | 682-22-150                                                  |
|                                                                                              |       | Rev                                                         |