




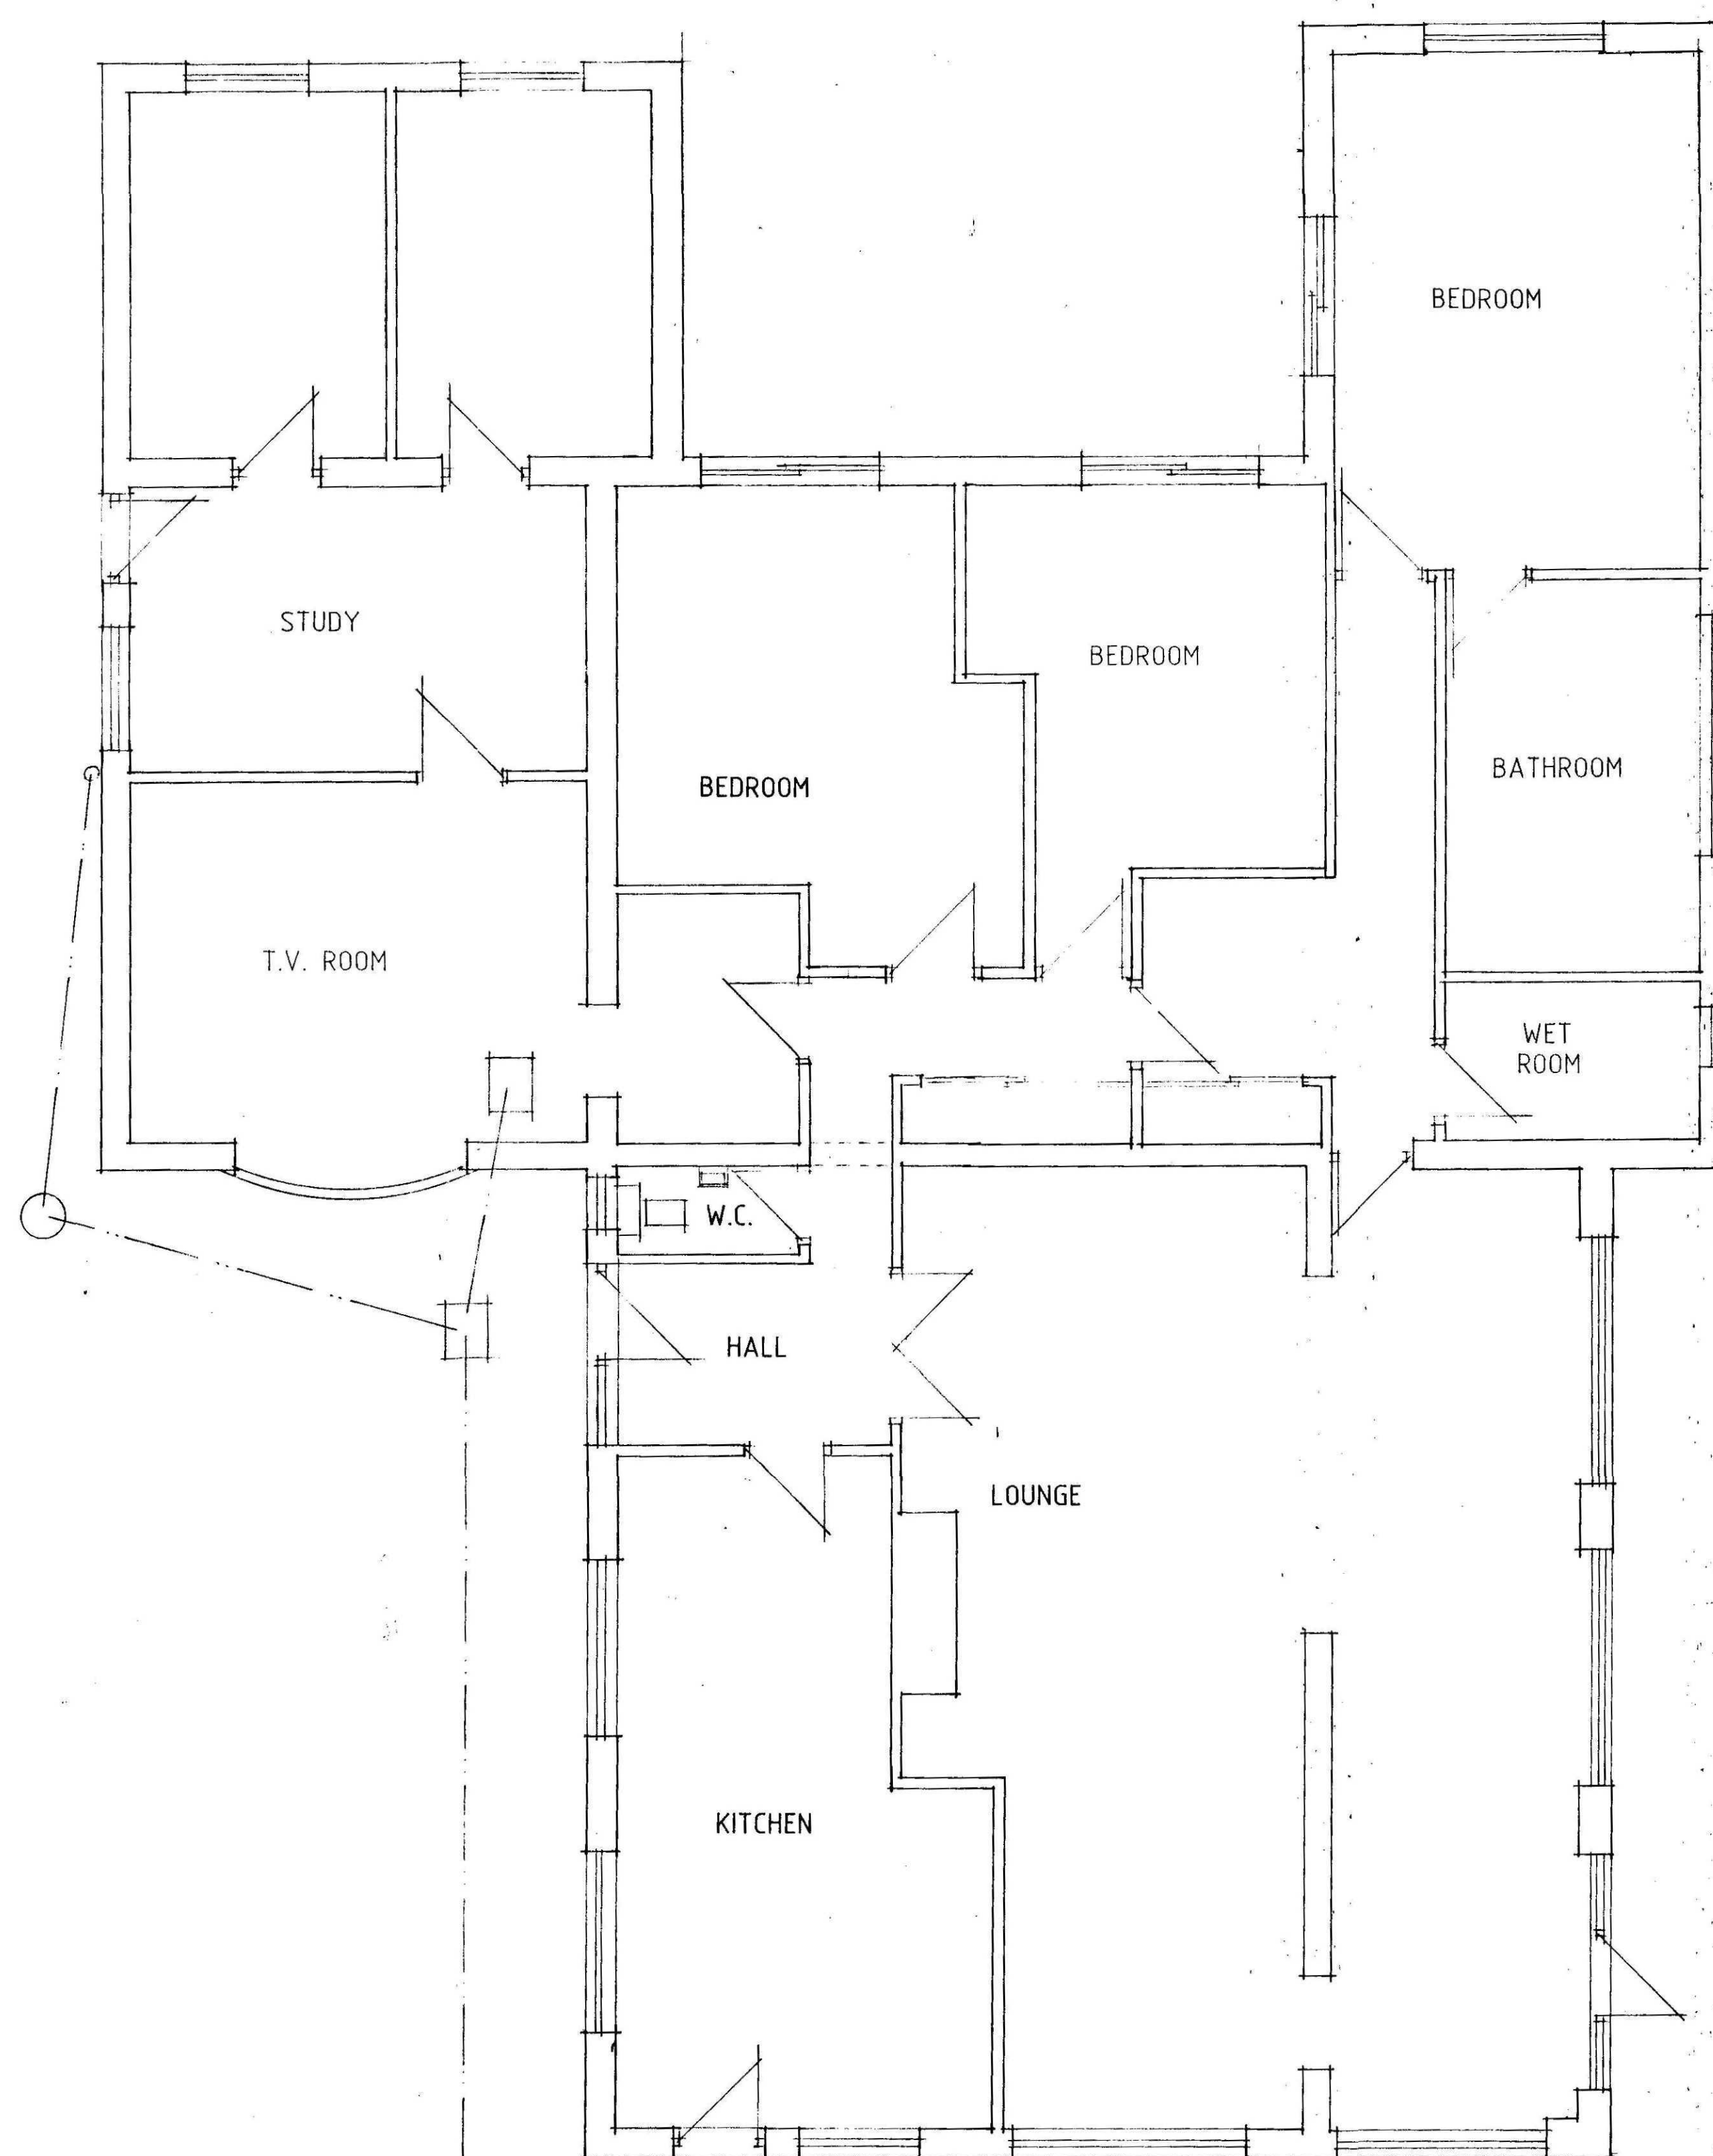


PLAN

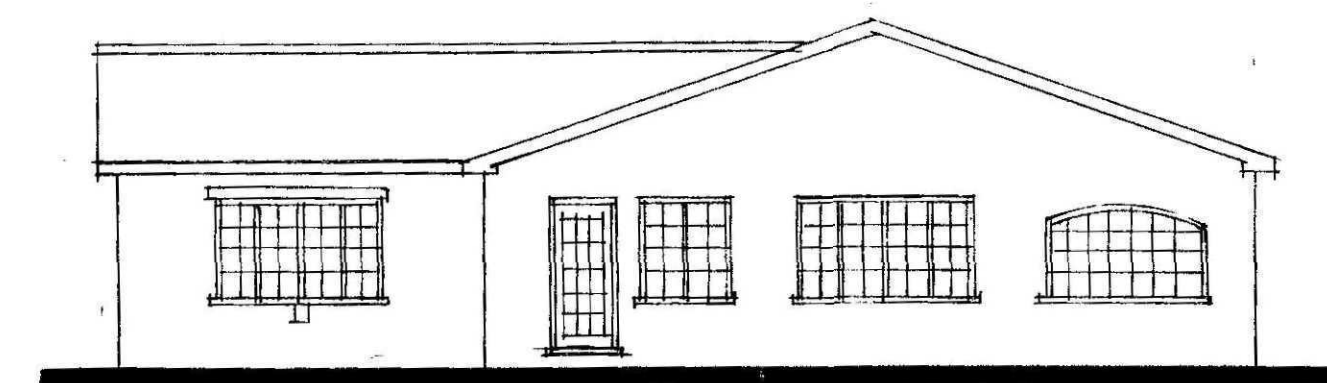


FRONT

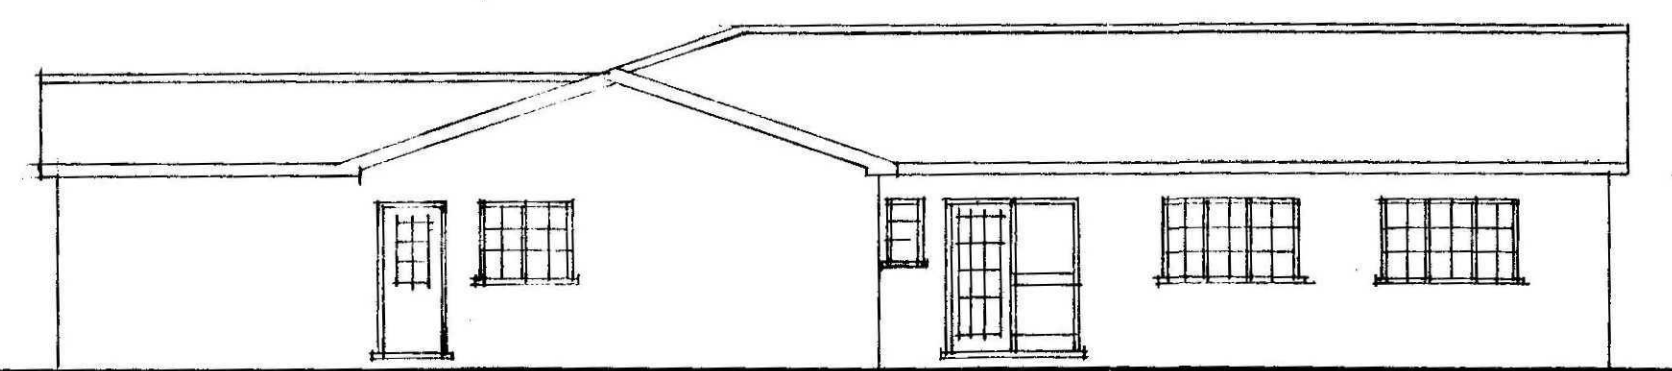

SIDE

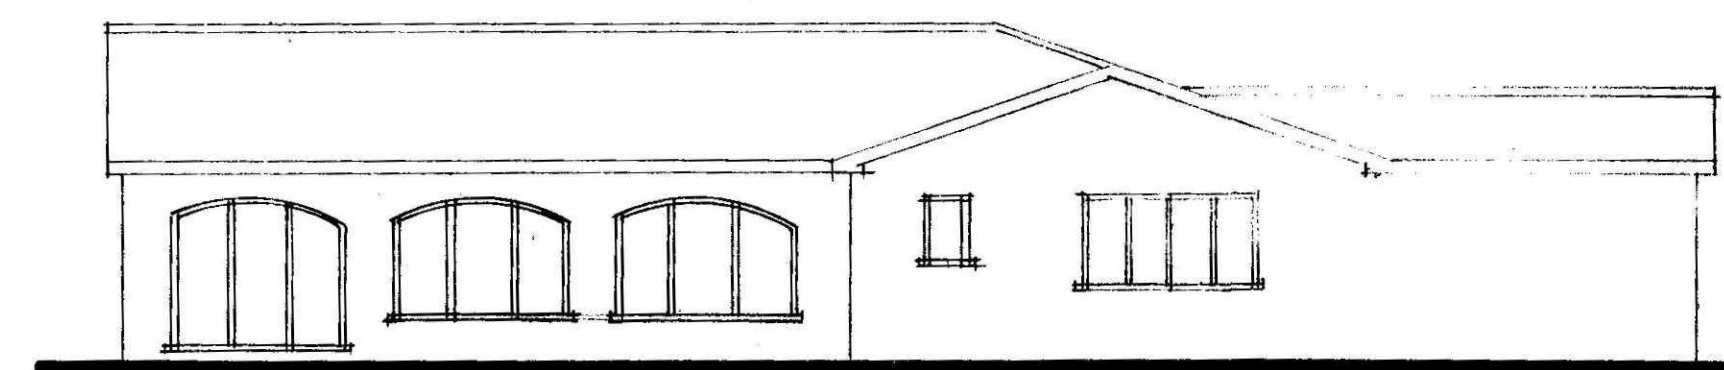

REAR

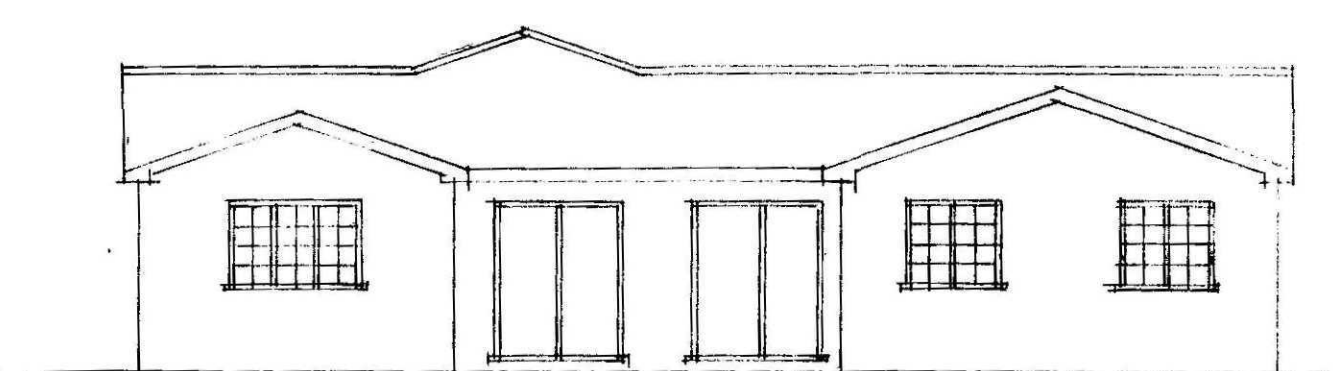

SIDE

A -IMF. ADDED - 19.9.11

Status
DESIGN
CONSULTANTS IN ARCHITECTURE & PLANNING

PROPOSED EXTENSION AT
252 BROADGATE, SUTTON
ST. EDMUND FOR

MR. R. WARD.

23 SEP 2011

PLAN AS EXISTING

1:50 1:100 SD11-030/1

AUG-11 B.GILHAM.

2 Edinburgh Walk, Holbeach,
Spalding, Lincs. PE12 7AP.
Tel: 01406 424363 Fax: 01406 490702