


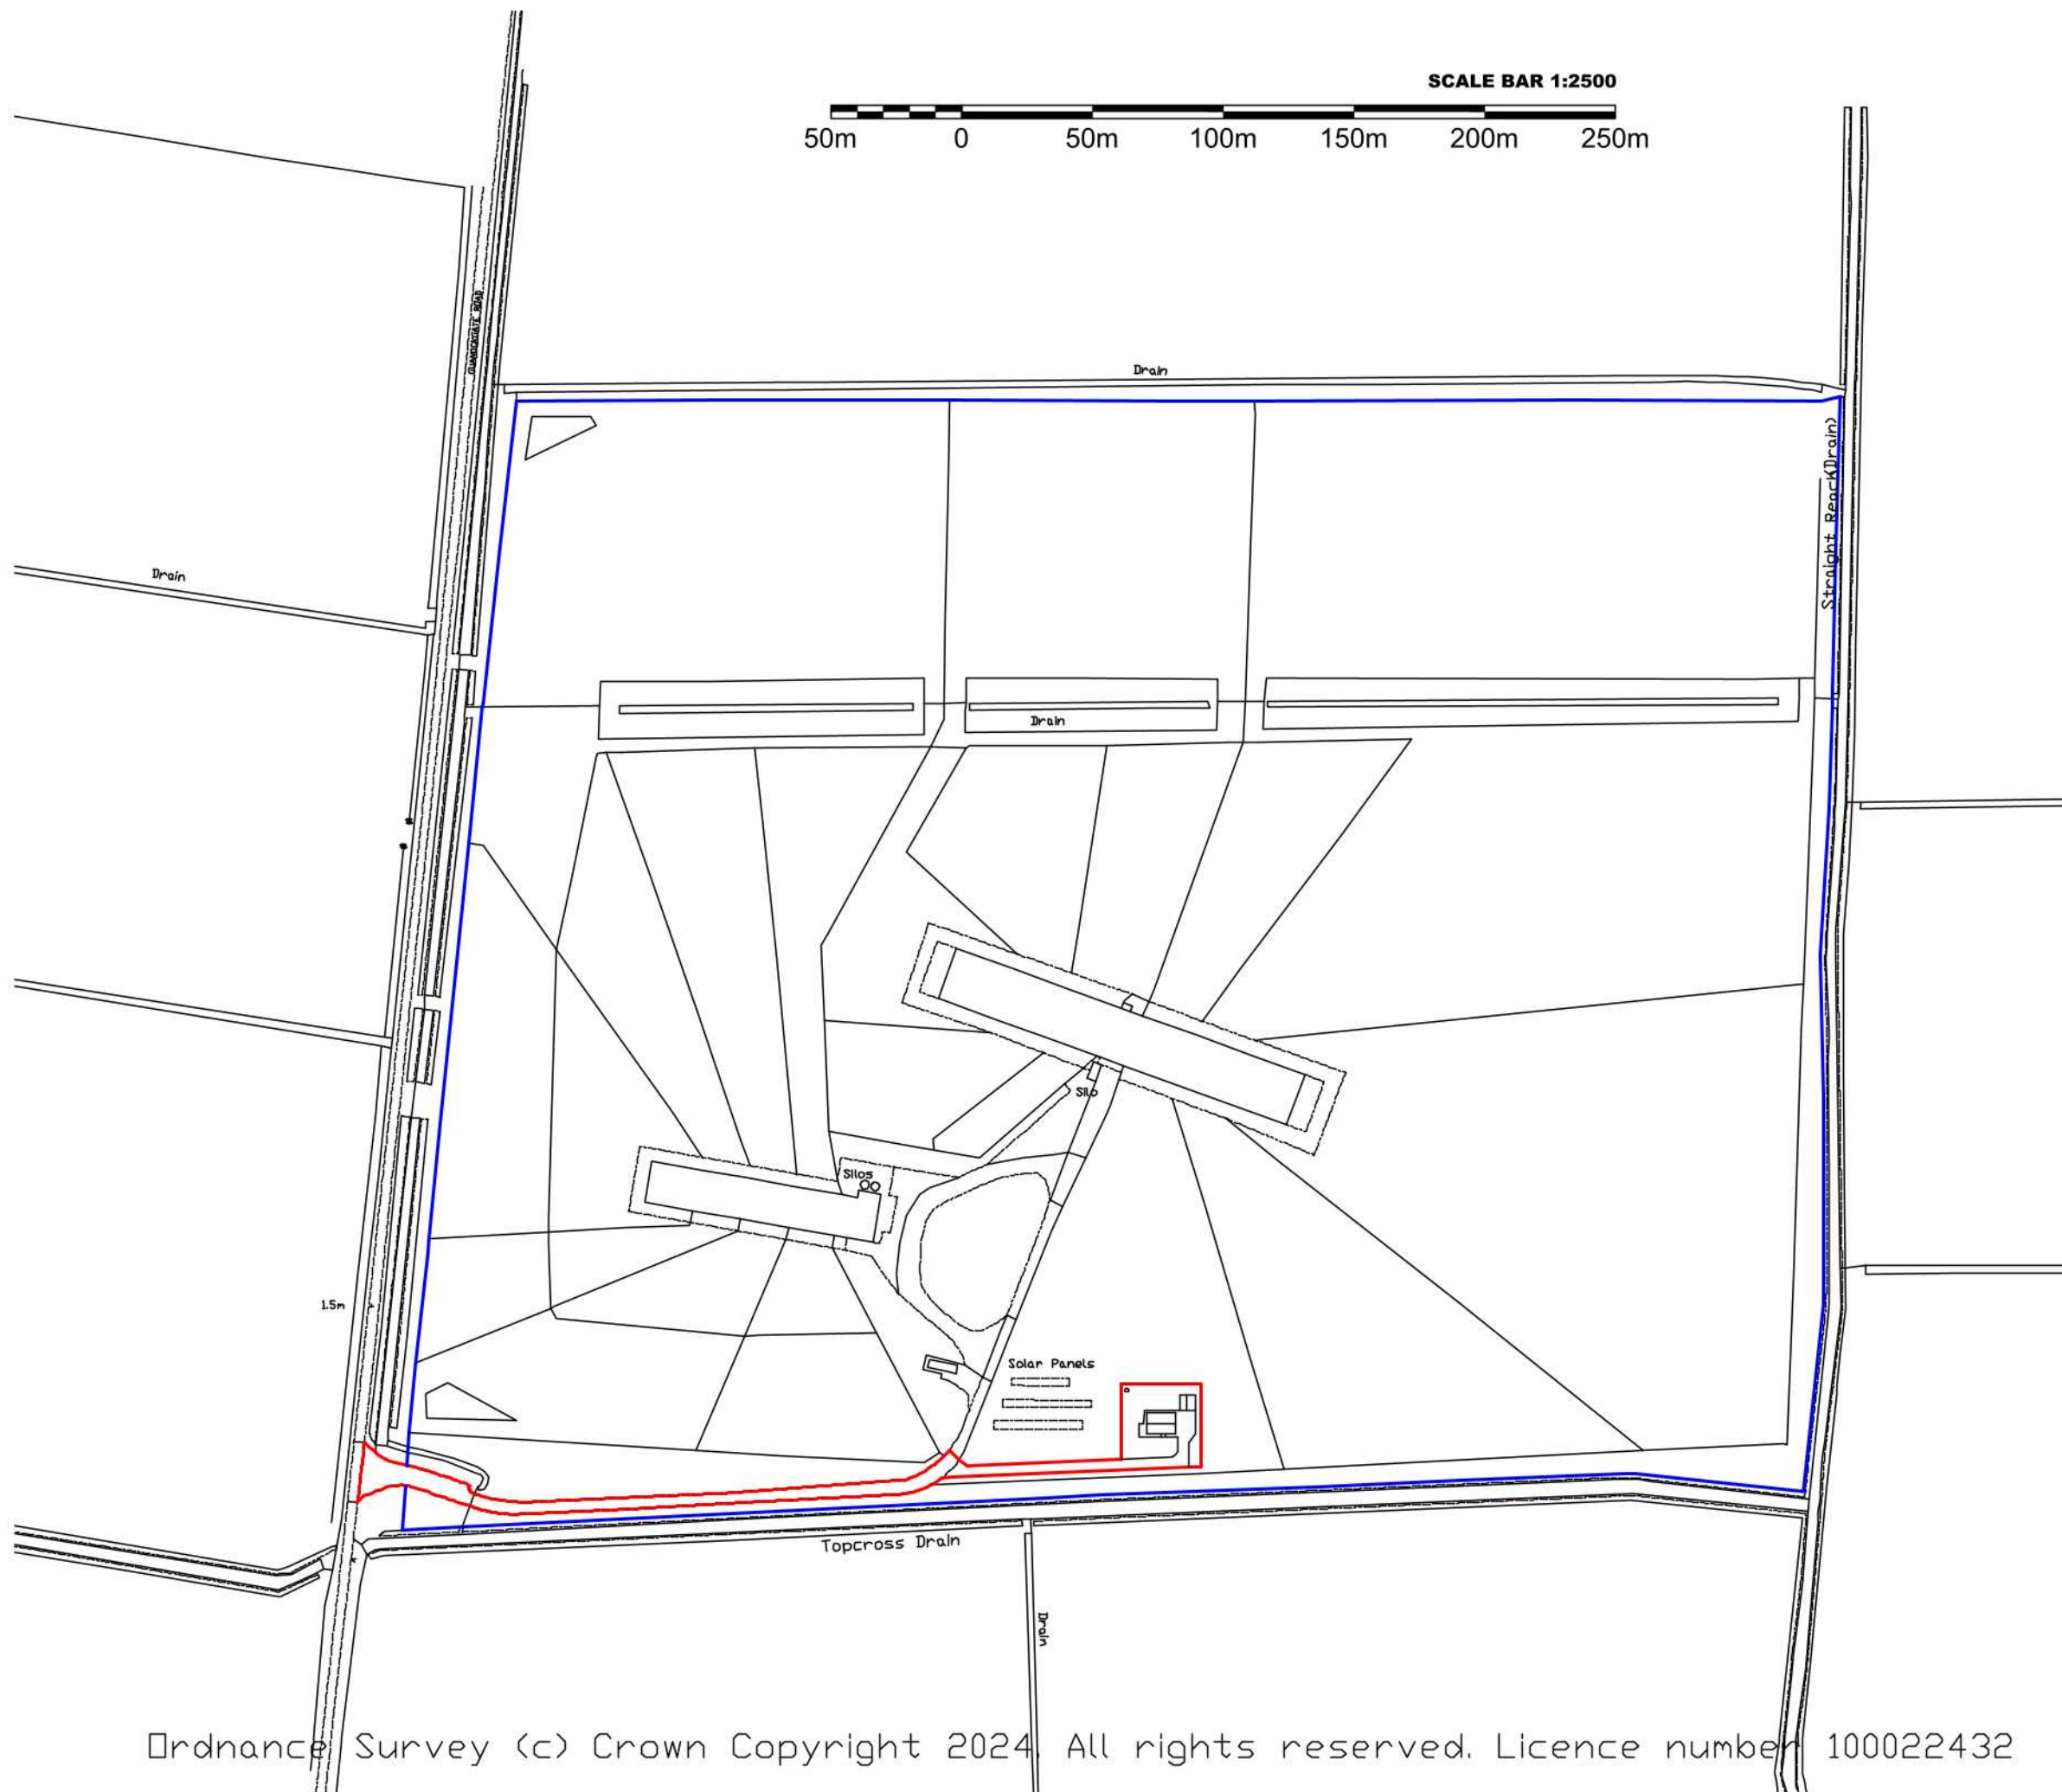

Drawing
Location Plan

Station Farm Offices, Wansford Road, Nafferton,
Driffield, East Yorkshire, YO25 8NJ

T : 01377 253363
E : ian@harrisonpick.co.uk
sam@harrisonpick.co.uk
W : www.harrisonpick.co.uk

Project
James Gent. Agricultural Workers Dwelling

Scale	1:2500	@ A3
Job No.	IP/JG/01A	Rev: -
Drawn by:	IP	Date: Sept 2024

Ordnance Survey (c) Crown Copyright 2024. All rights reserved. Licence number 100022432

The drawing is the copyright of Harrison Pick Ltd and should not be altered, copied or reproduced without written consent.