



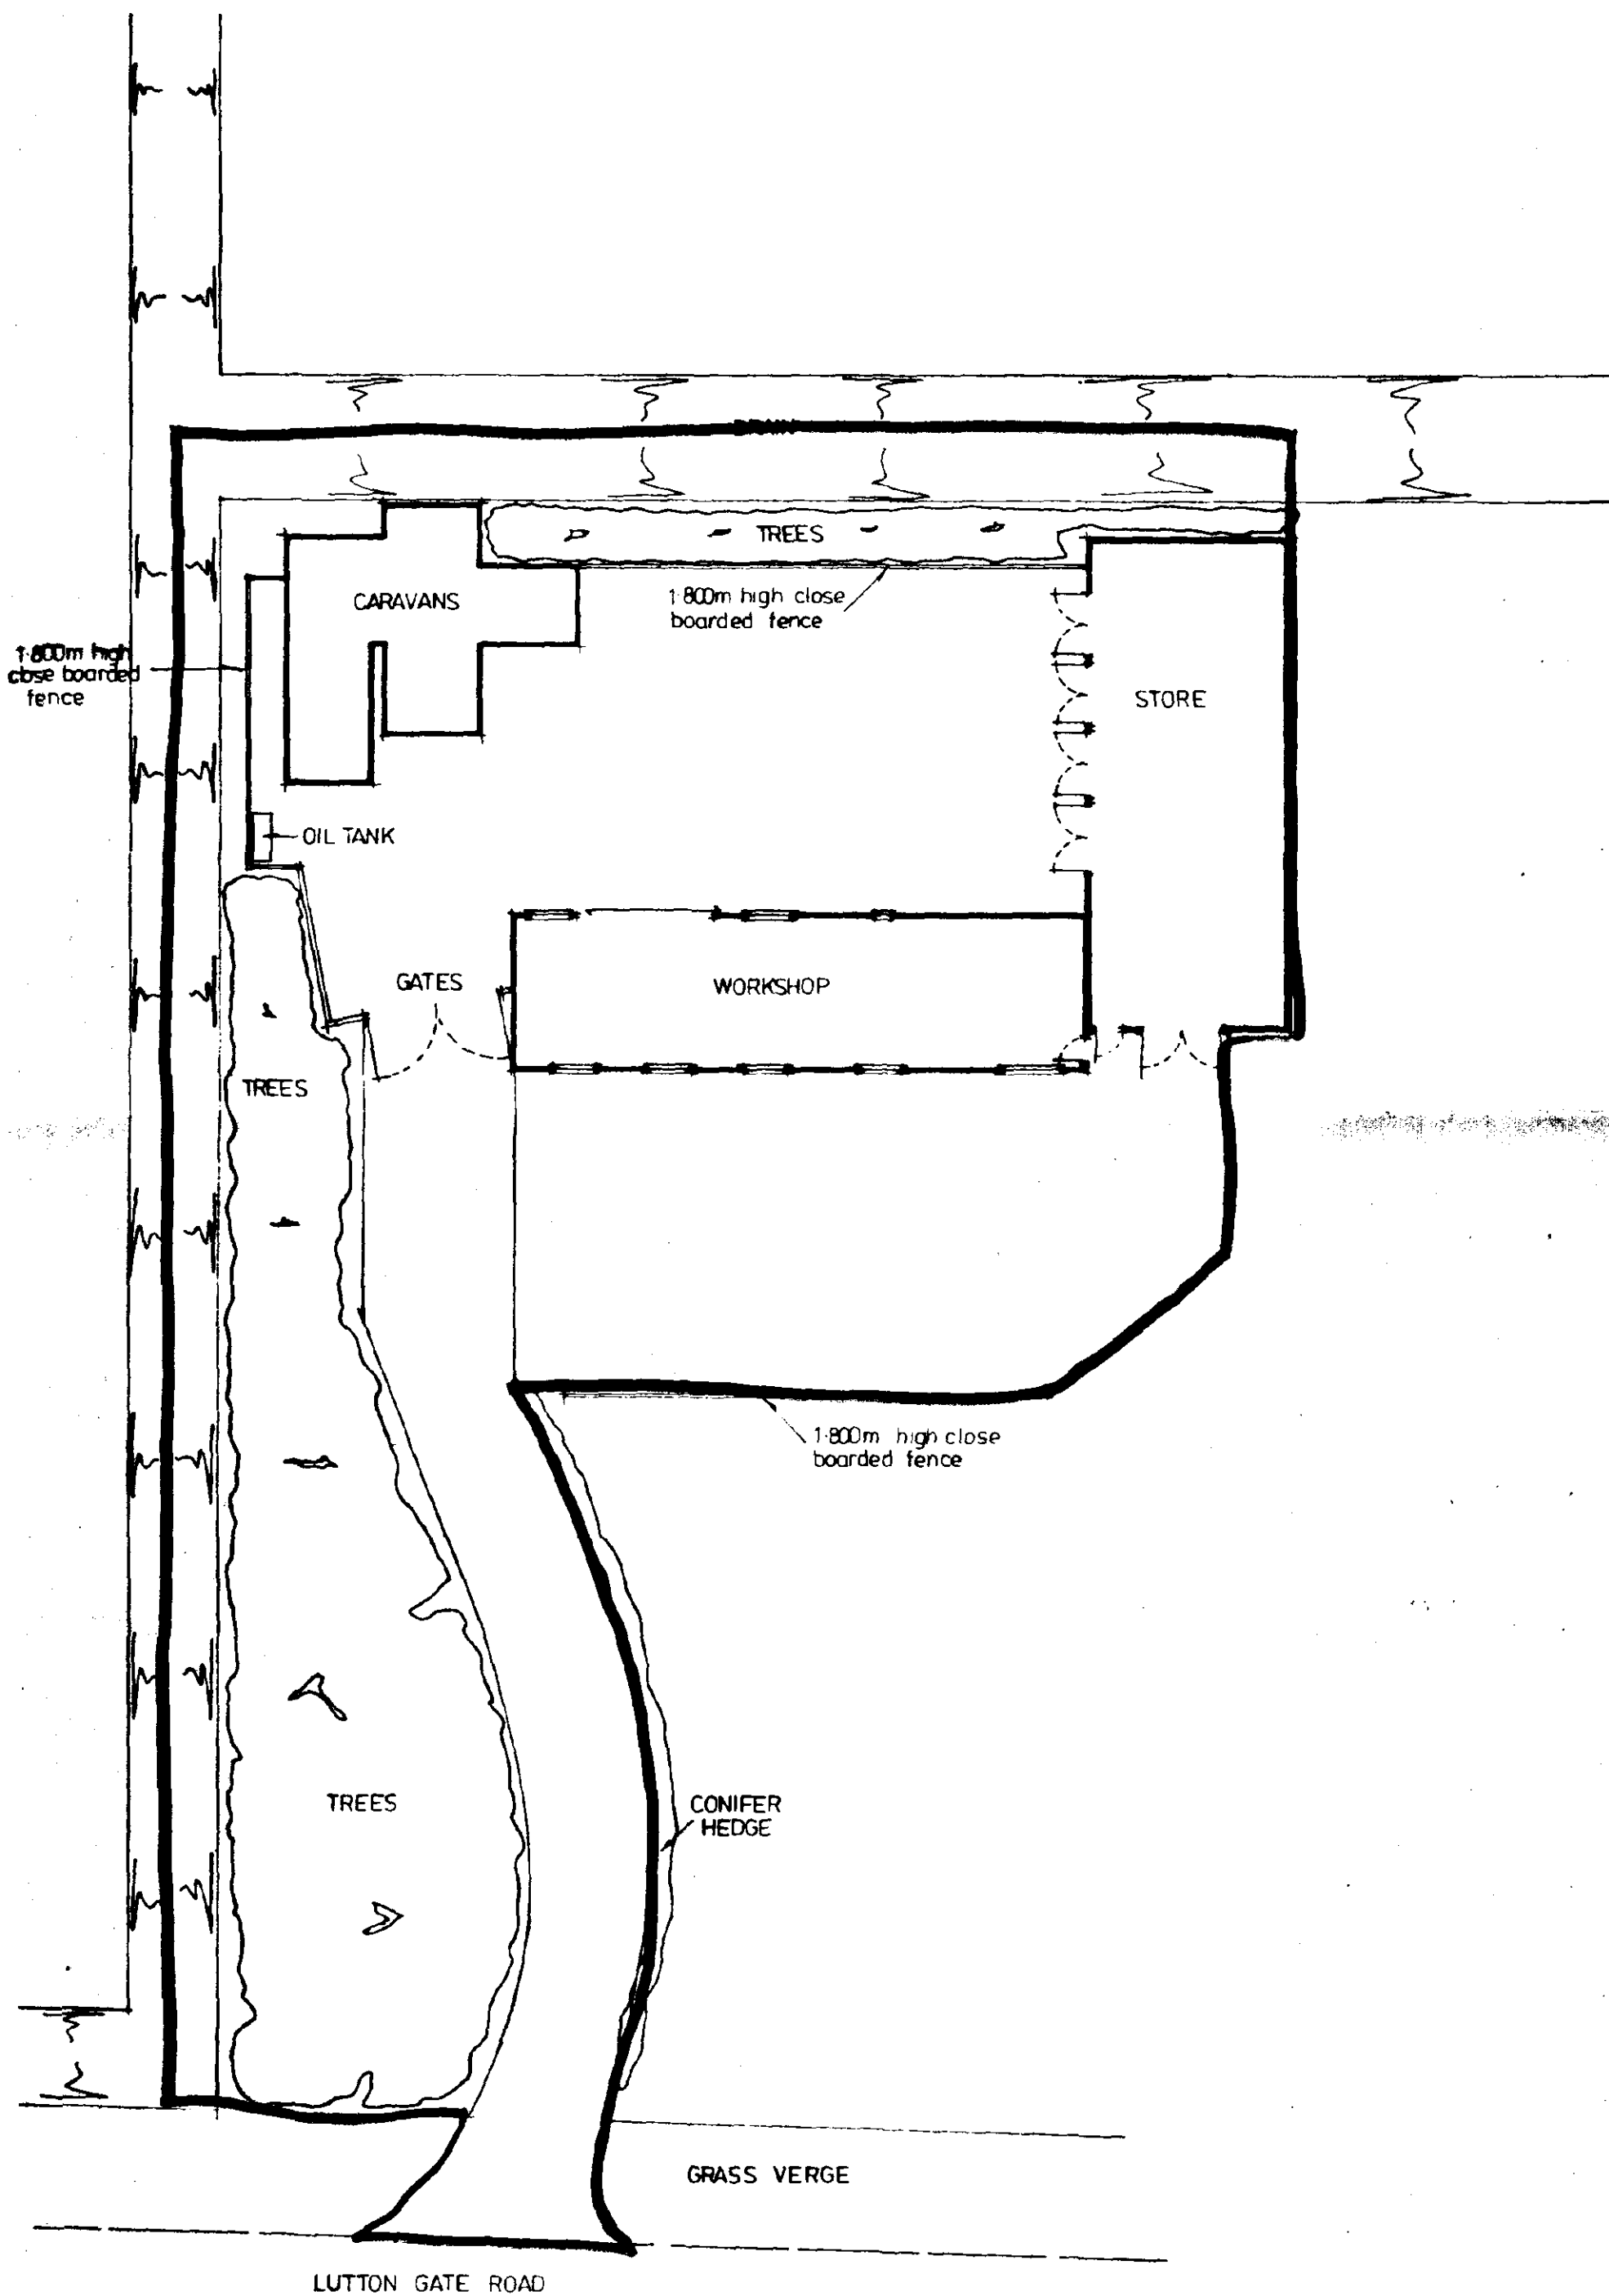

SITE PLAN 1:200

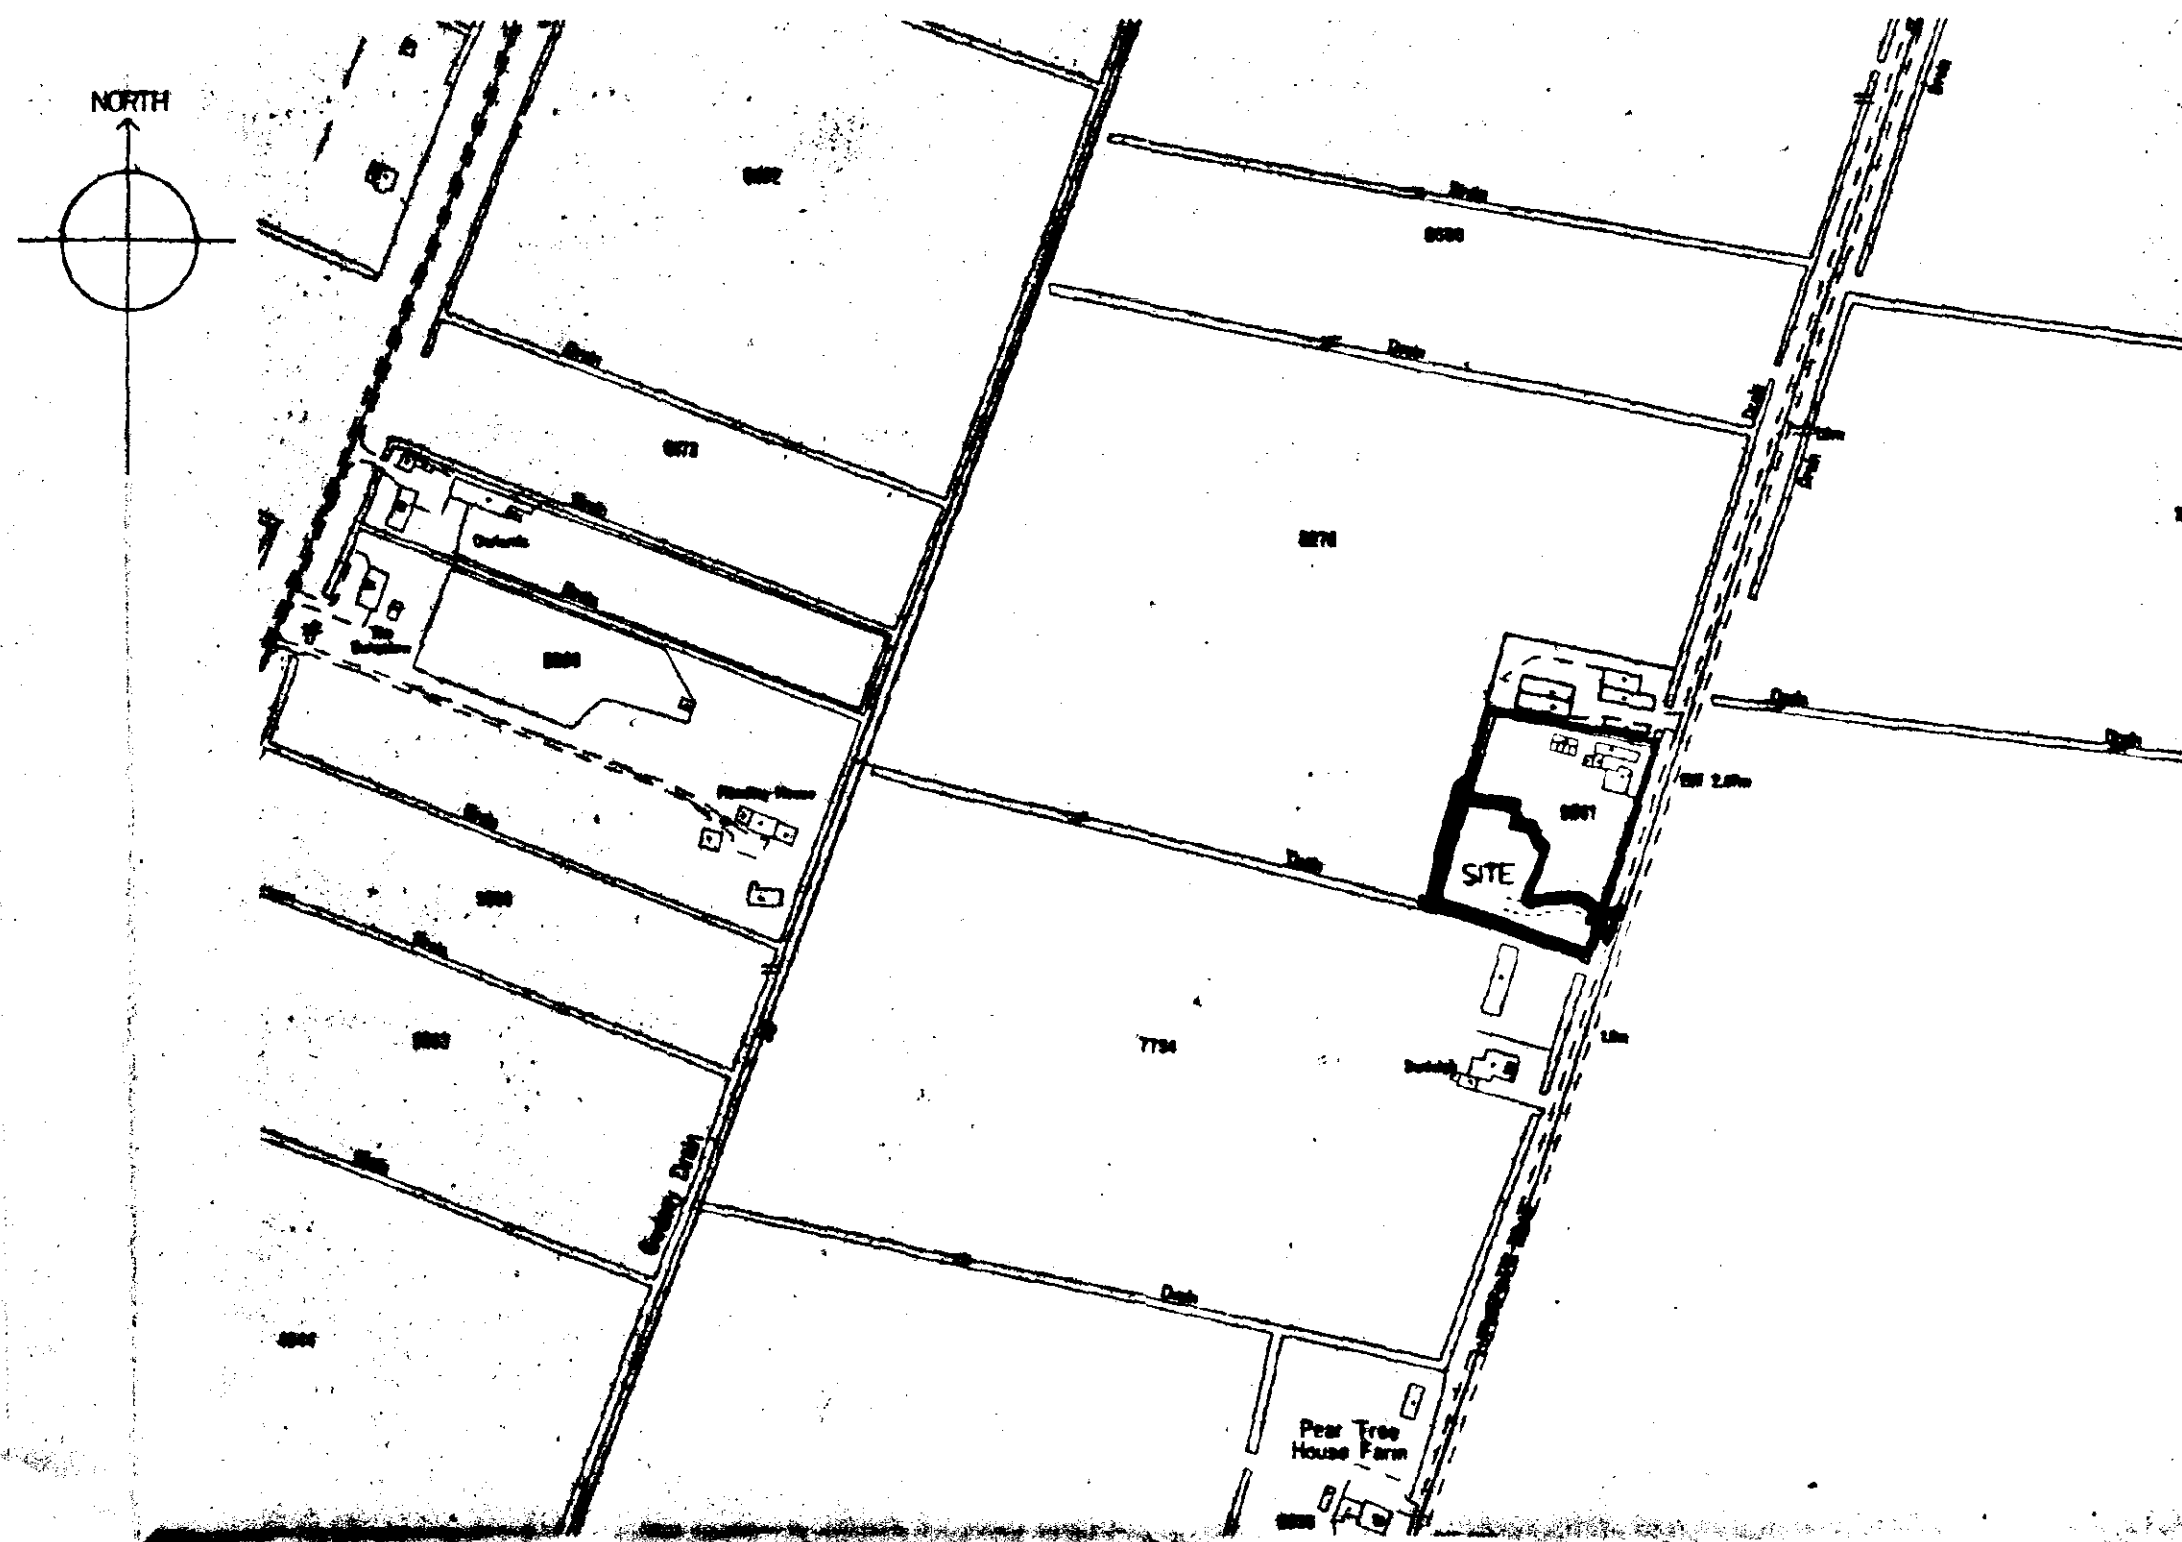

LOCATION PLAN 1:2500

APPROVED PLAN
Ref.

**SOUTH HOLLAND DC
HOUSING & PLANNING**
13 NOV 1999
Ref: 0736/99

Peter Humphrey associates
18 Chapel Road,
Wisbech,
Cambridgeshire PE13 1AP
Telephone 01945 466966
Fax 01945 466433

PROJECT
Site Layout
Walnut Cottage
131 Lutton Gate Road
Sutton St Edmunds

CLIENT
Mr J Martin

DATE
June 1999
SCALE
A 1:200
JOB NO.
1714/1A

REVISED
A 17 11 99

**British Institute of
Architectural Technologists**

COPYRIGHT: THIS DRAWING MUST NOT BE ISSUED, LOANED OR
COPIED WITHOUT THE CONSENT OF THE ABOVE PRACTICE.