
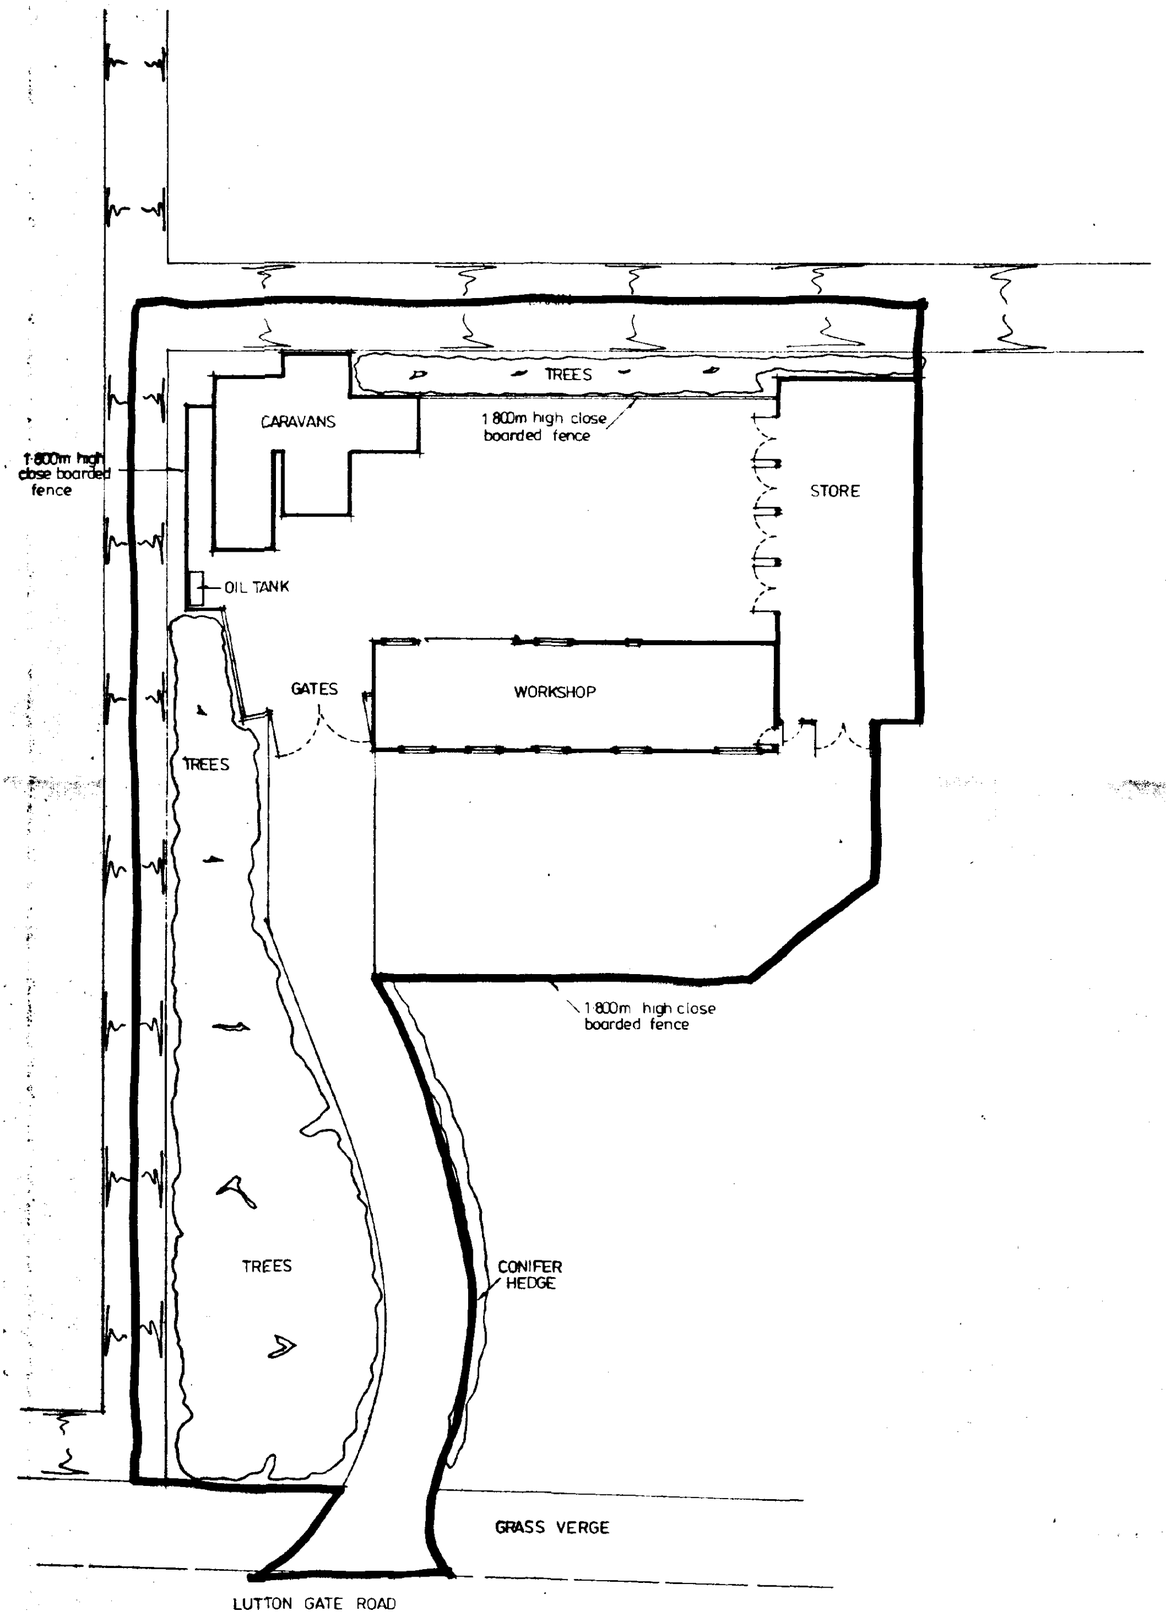


SITE PLAN 1:200

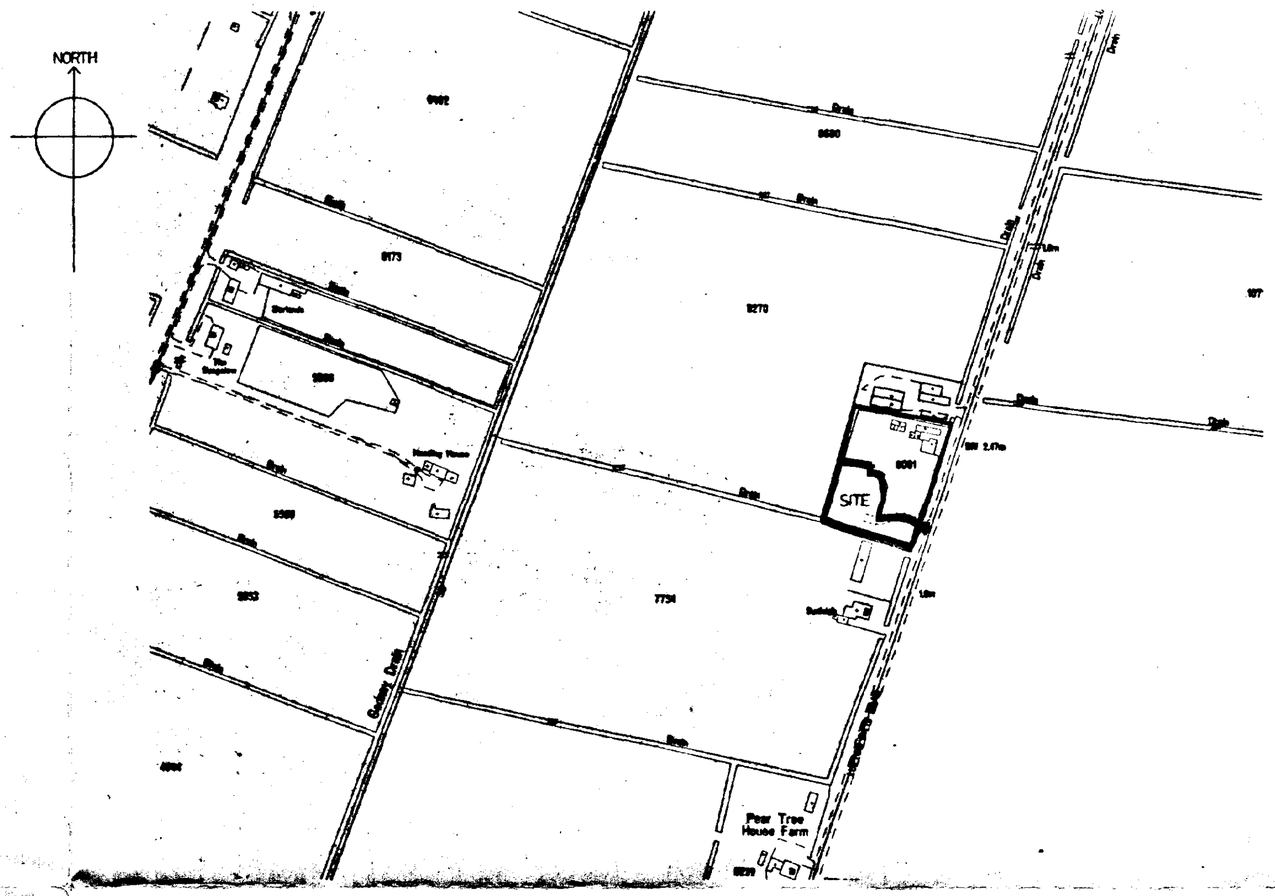

LOCATION PLAN 1:2500

AMENDED PLAN
Ref.

SOUTH HOLLAND DC
HOUSING & PLANNING
18 NOV 1999
Ref: 0731/99

DETERMINED PLAN

Peter Humphrey associates
18 Chapel Road,
Wisbech,
Cambridgeshire PE13 1RF
Telephone 01945 466966
Fax 01945 466433

PROJECT
Site Layout
Walnut Cottage
131 Lutton Gate Road
Sutton St Edmunds


CLIENT Mr J Martin


DATE	SCALE	JOB No.
June 1999		1714/1A

REVISED
A 17.11.99

British Institute of Architectural Technologists

COPYRIGHT: THIS DRAWING MUST NOT BE ISSUED, LOANED OR COPIED WITHOUT THE CONSENT OF THE ABOVE PRACTICE.

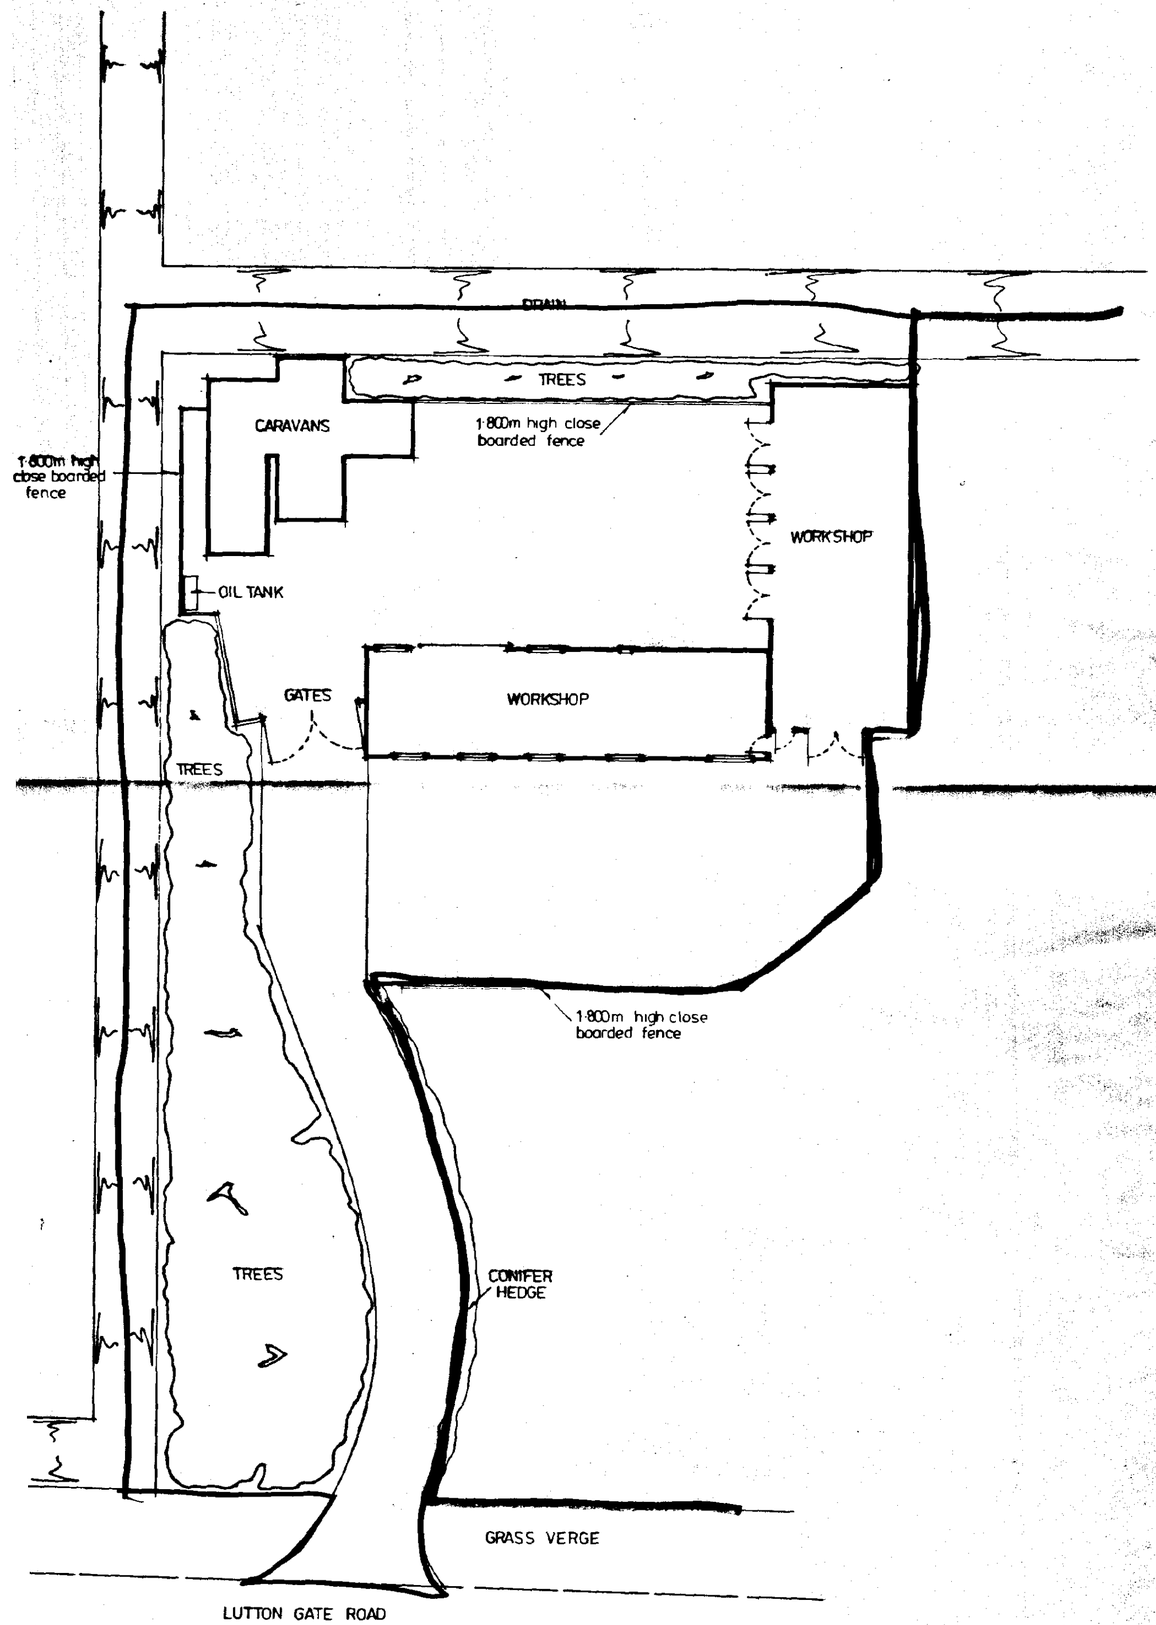

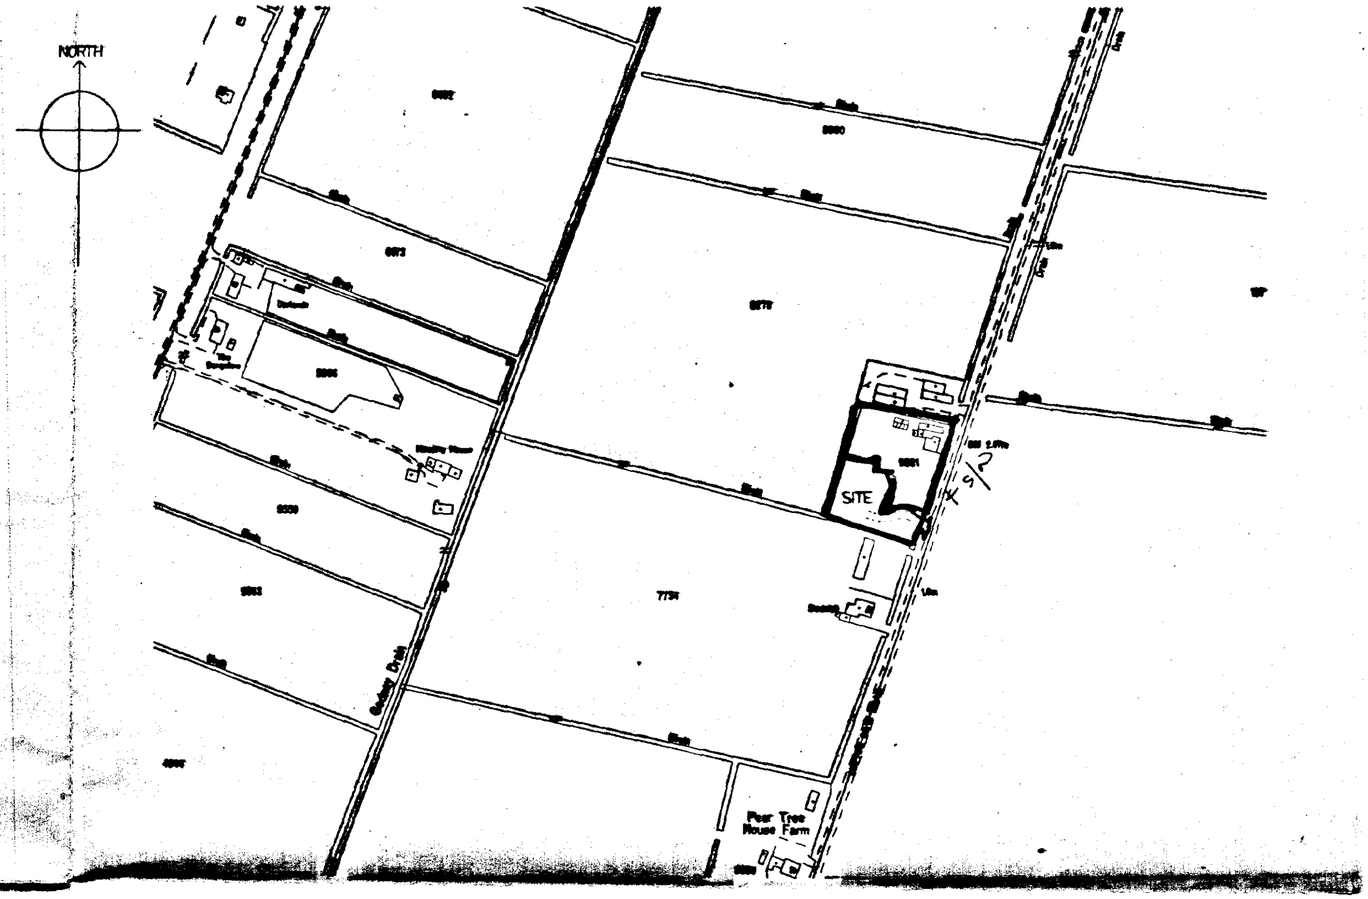

LOCATION PLAN 1:2500

SUPERSEDED

SUPERSEDED

SOUTH HOLLAND DC
HOUSING & PLANNING
26 JUL 1999
Ref: 0737/99

Peter Humphrey associates
18 Chapel Road,
Wisbech,
Cambridgeshire PE13 1RF
Telephone 01945 466966
Fax 01945 466988

PROJECT
Site Layout
Walnut Cottage
131 Lutton Gate Road
Sutton St Edmunds

CLIENT Mr J Martin

DATE	SCALE	JOB No.
June 1999		1714/1
REVISED		

British Institute of Architectural Technologists

COPYRIGHT: THIS DRAWING MUST NOT BE ISSUED, LOANED OR