
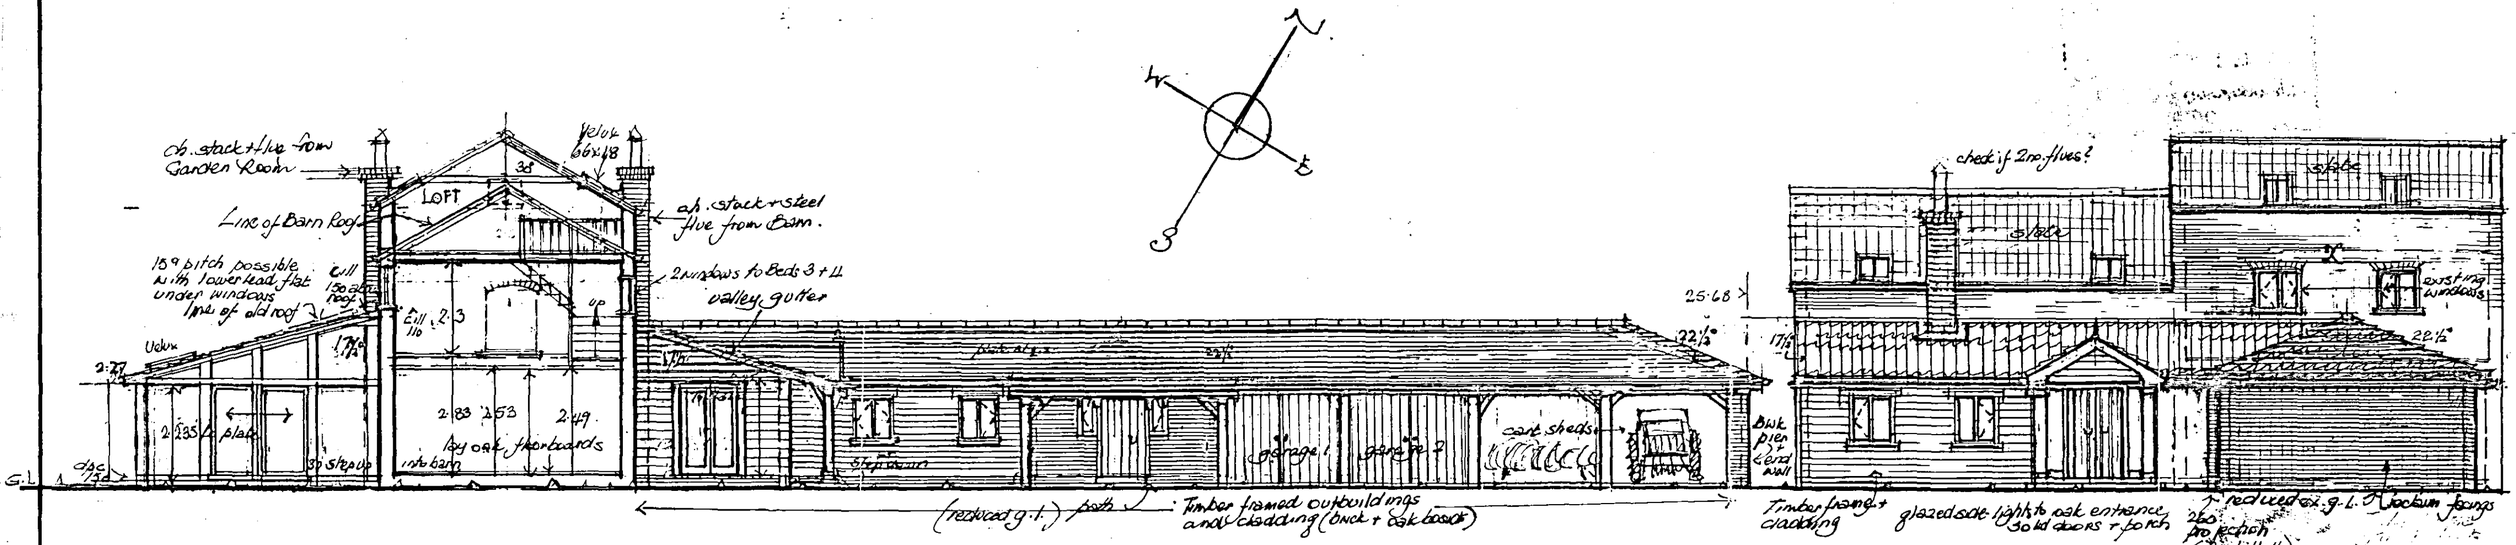


SECTION thro Barn and ELEVATION to south-east

ELEVATION to north-east · FRONT ENTRANCE.

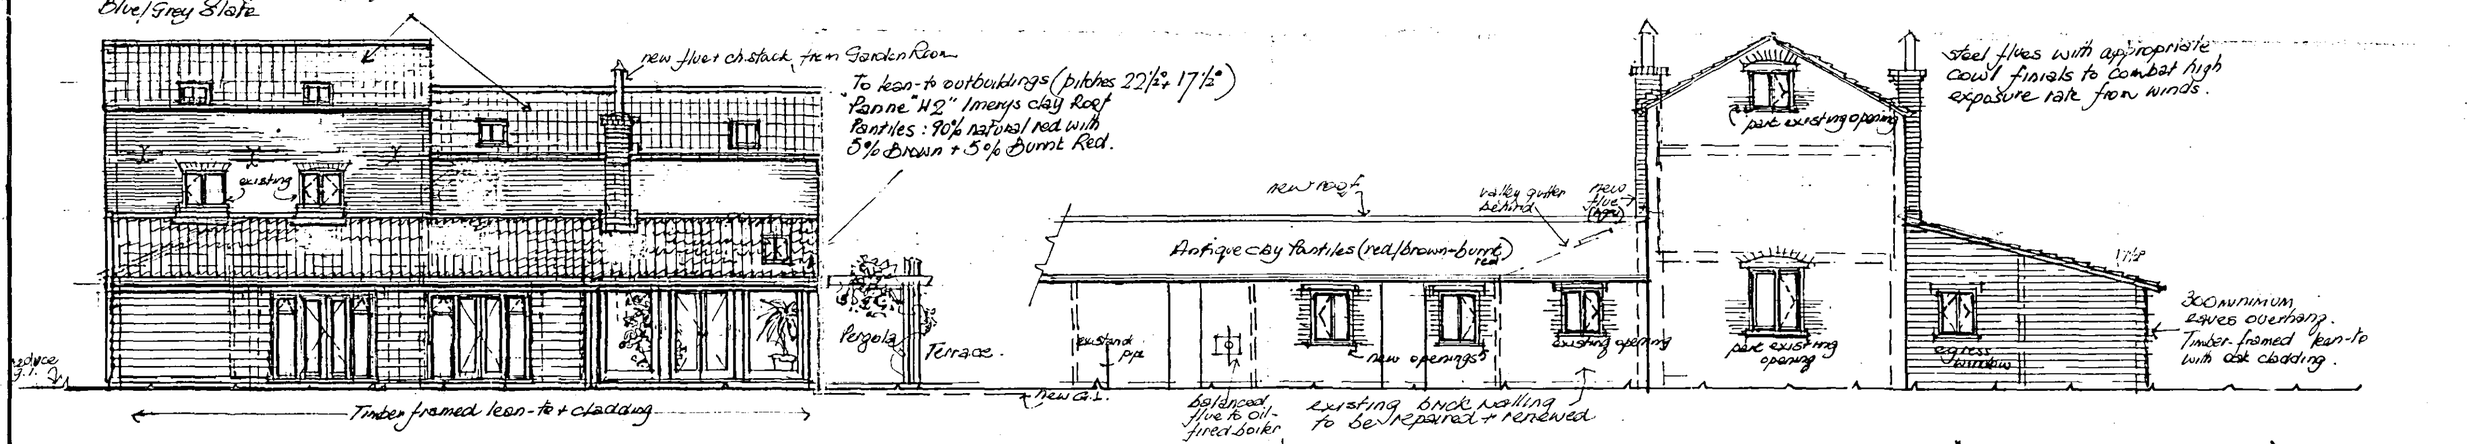

ELEVATIONS from South-west (rear view)

ELEVATIONS from North-west (side view facing 'Old' South Reach canal)

Mary E. Cresswell B(Hons) ARIBA CIOB
4 Victoria Mews
Spalding, Lincolnshire
Tel: Business 01775 762943
Home: 01775 723656

PROPOSED CONVERSION & RENOVATION of REDUNDANT FARM BUILDINGS to DWELLING · "FEN FARM BARNS" · GRANGE HILL ROAD TYDD SAINT MARY'S FEN · for Mr and Mrs A. WILKINSON · ELEVATIONS · Scale: 1:100 mm

Drawing number: 2/231/A
Date: Oct. 11 '02
A Oct 23 '02

SHDC
Planning & Development
19 JUN 2003
767/03
Ref
DETERMINED
PLAN