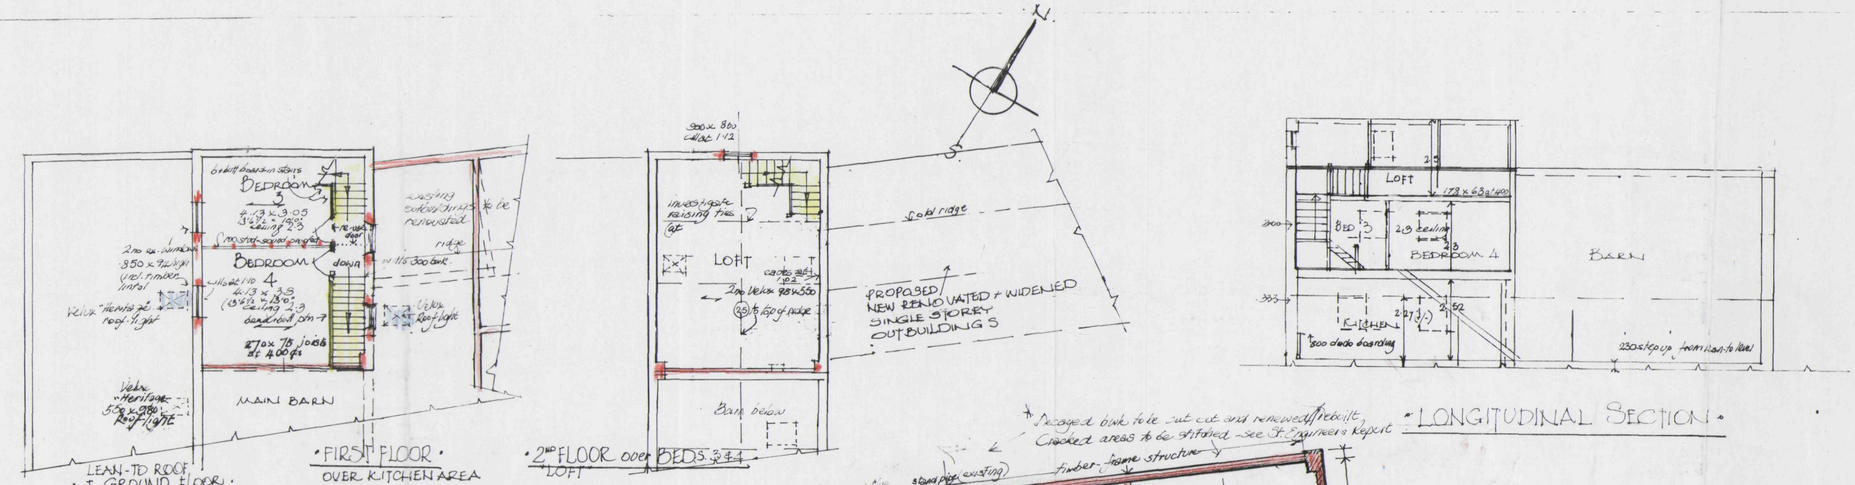


Drawing No 3/231 October 19 2002

PROPOSE CONVERSION of REDUNDANT FARM BUILDINGS to DWELLING for Mr and Mrs A WILKINSON at FEN FARM BARNS · TYDD ST. MARY'S FEN ·