


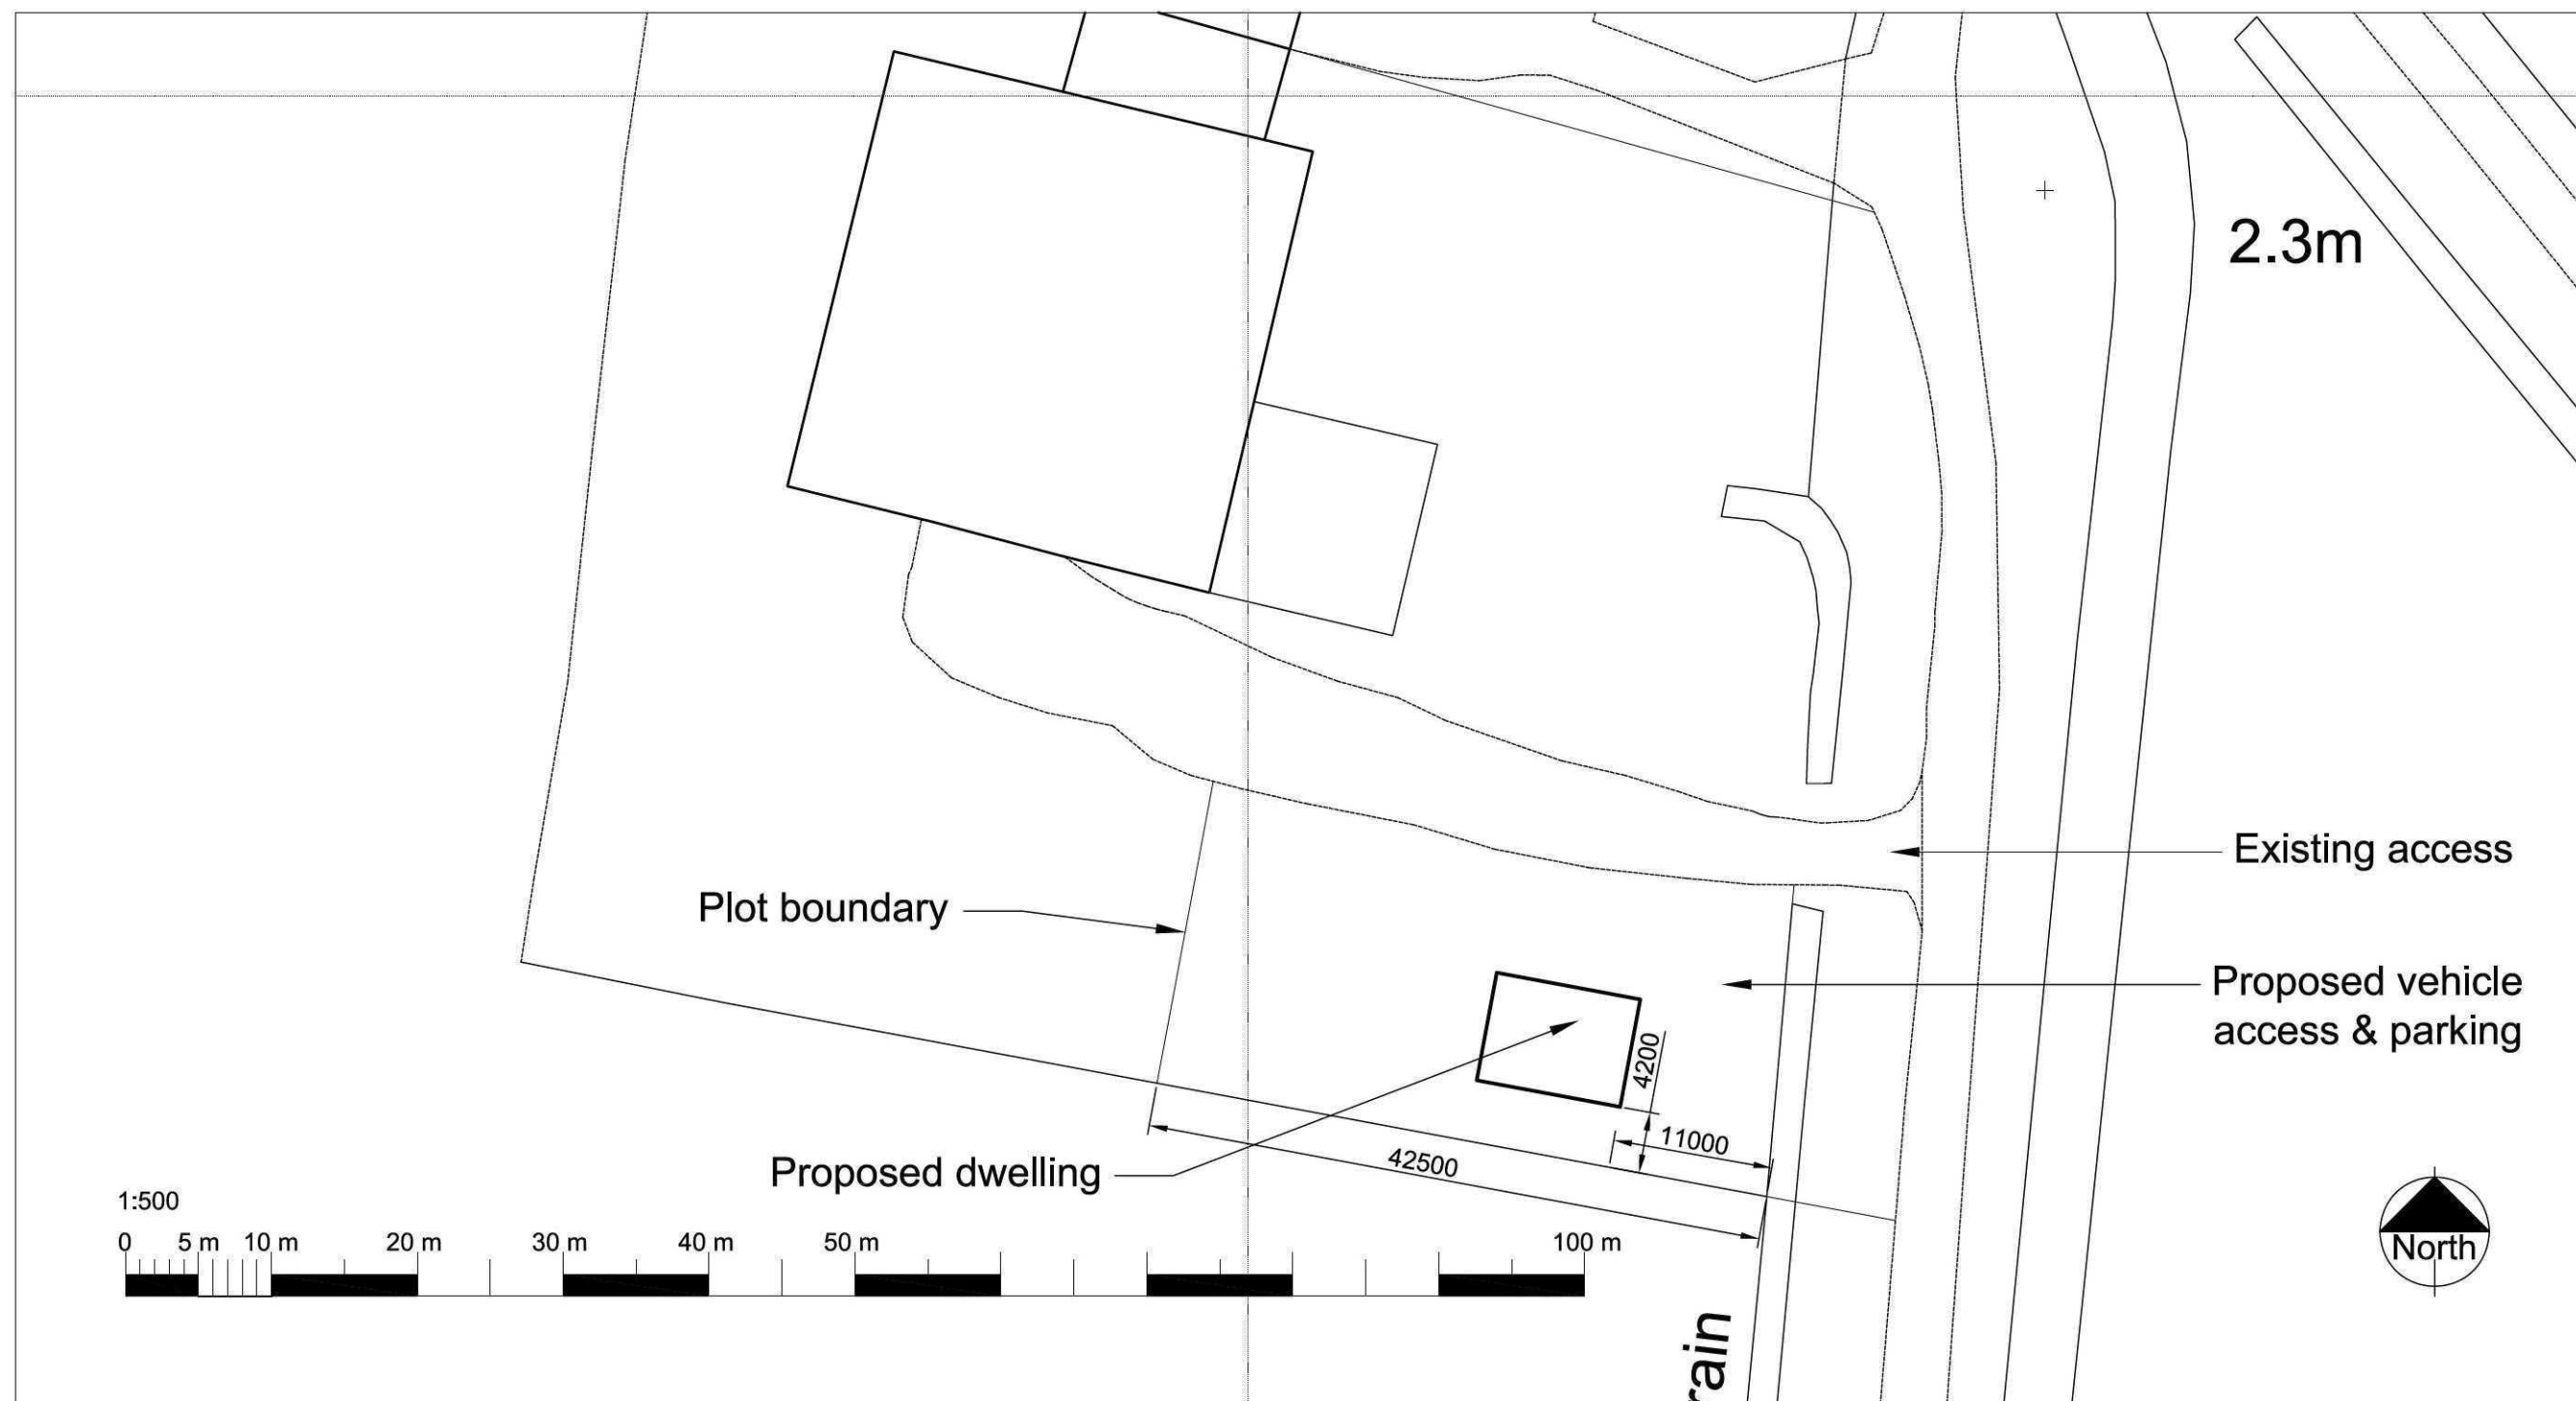

This drawing is for planning purposes only.
Where relevant, significant hazards have been identified on the drawing. Everyday hazards likely to be obvious to a competent contractor and unforeseeable hazards and risks have not been indicated.

NOTES

1. If in doubt ask
2. DO NOT SCALE. Use written dimensions only
3. This drawing is confidential and remains the exclusive property of Acorus. Do not copy unless authorised

© Copyright Acorus Ltd.

REVISIONS

No.	Date	Description	Ver.



Chartered Surveyors and Planning Consultants
The Old Market Office, 10 Risbygate Street, Bury St Edmunds IP33 3AA
Tel: (01284) 753271 Fax: (01284) 748750

JOB TITLE

Proposed Dwelling
Smith's Farm
Guanockgate
Sutton St Edmunds

CLIENT

Mr M Sands

DRAWING TITLE

Site Layout

DRAWN SID	DATE 09/11
VERIFIED	SCALE 1:500
FILE REF. 1125	DRAWING No. 101