East Midlands Electricity

EAST LINCOLNSHIRE DISTRICT


Title HALL GATE ROAD, SUTTON ST EDMUNDS

		EXISTING	PROPOSED	TO BE DISMANTLED
Overhead Lines Shown	33 kv			
	11 kv			
	Lv			
Underground Cables Shown	33 kv			
	11 kv			
	Lv			
Transformers Shown	G.M.T			
	P.M.T			

Ord Sheet No. TF 3612 | Scale 1:2500 | Drawn K.B.

Based upon the Ordnance Survey with the sanction of the Controller of H.M. Stationery Office
CROWN COPYRIGHT RESERVED.

Scheme No. 98038A
Drg. No. 96/98038
Date 18-7-96

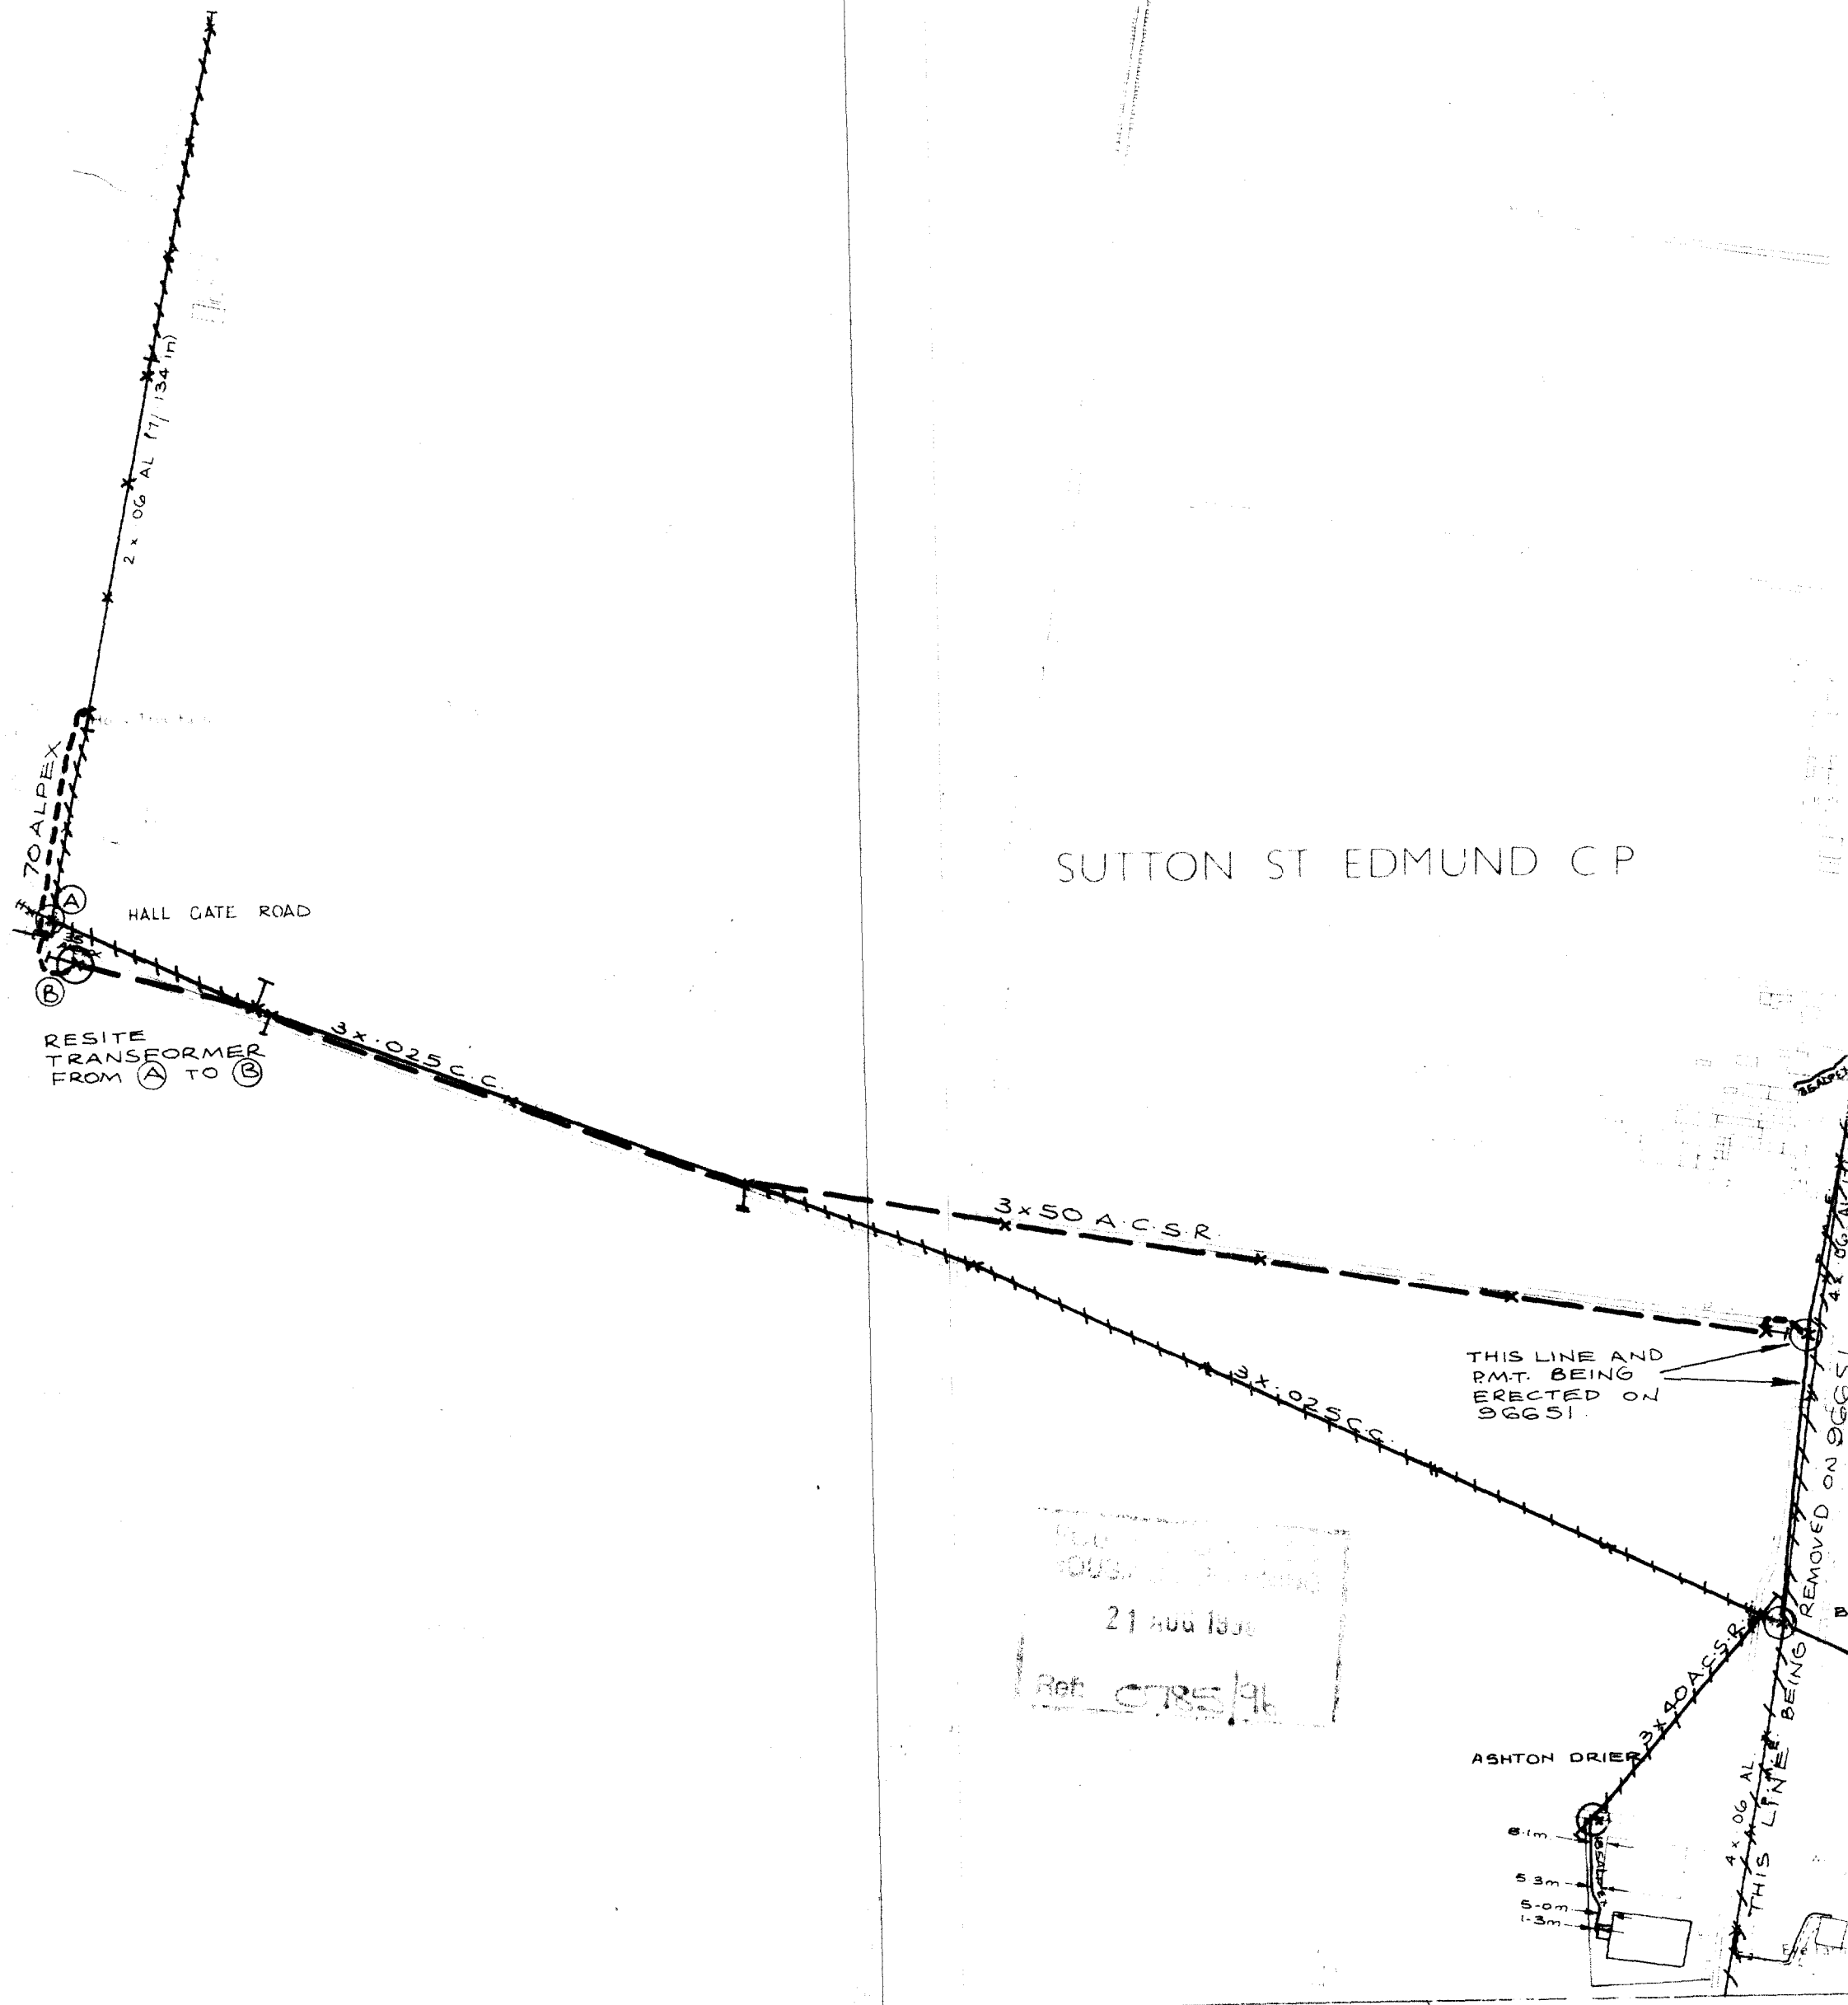

21 AUG 1996
Ref GRS/96