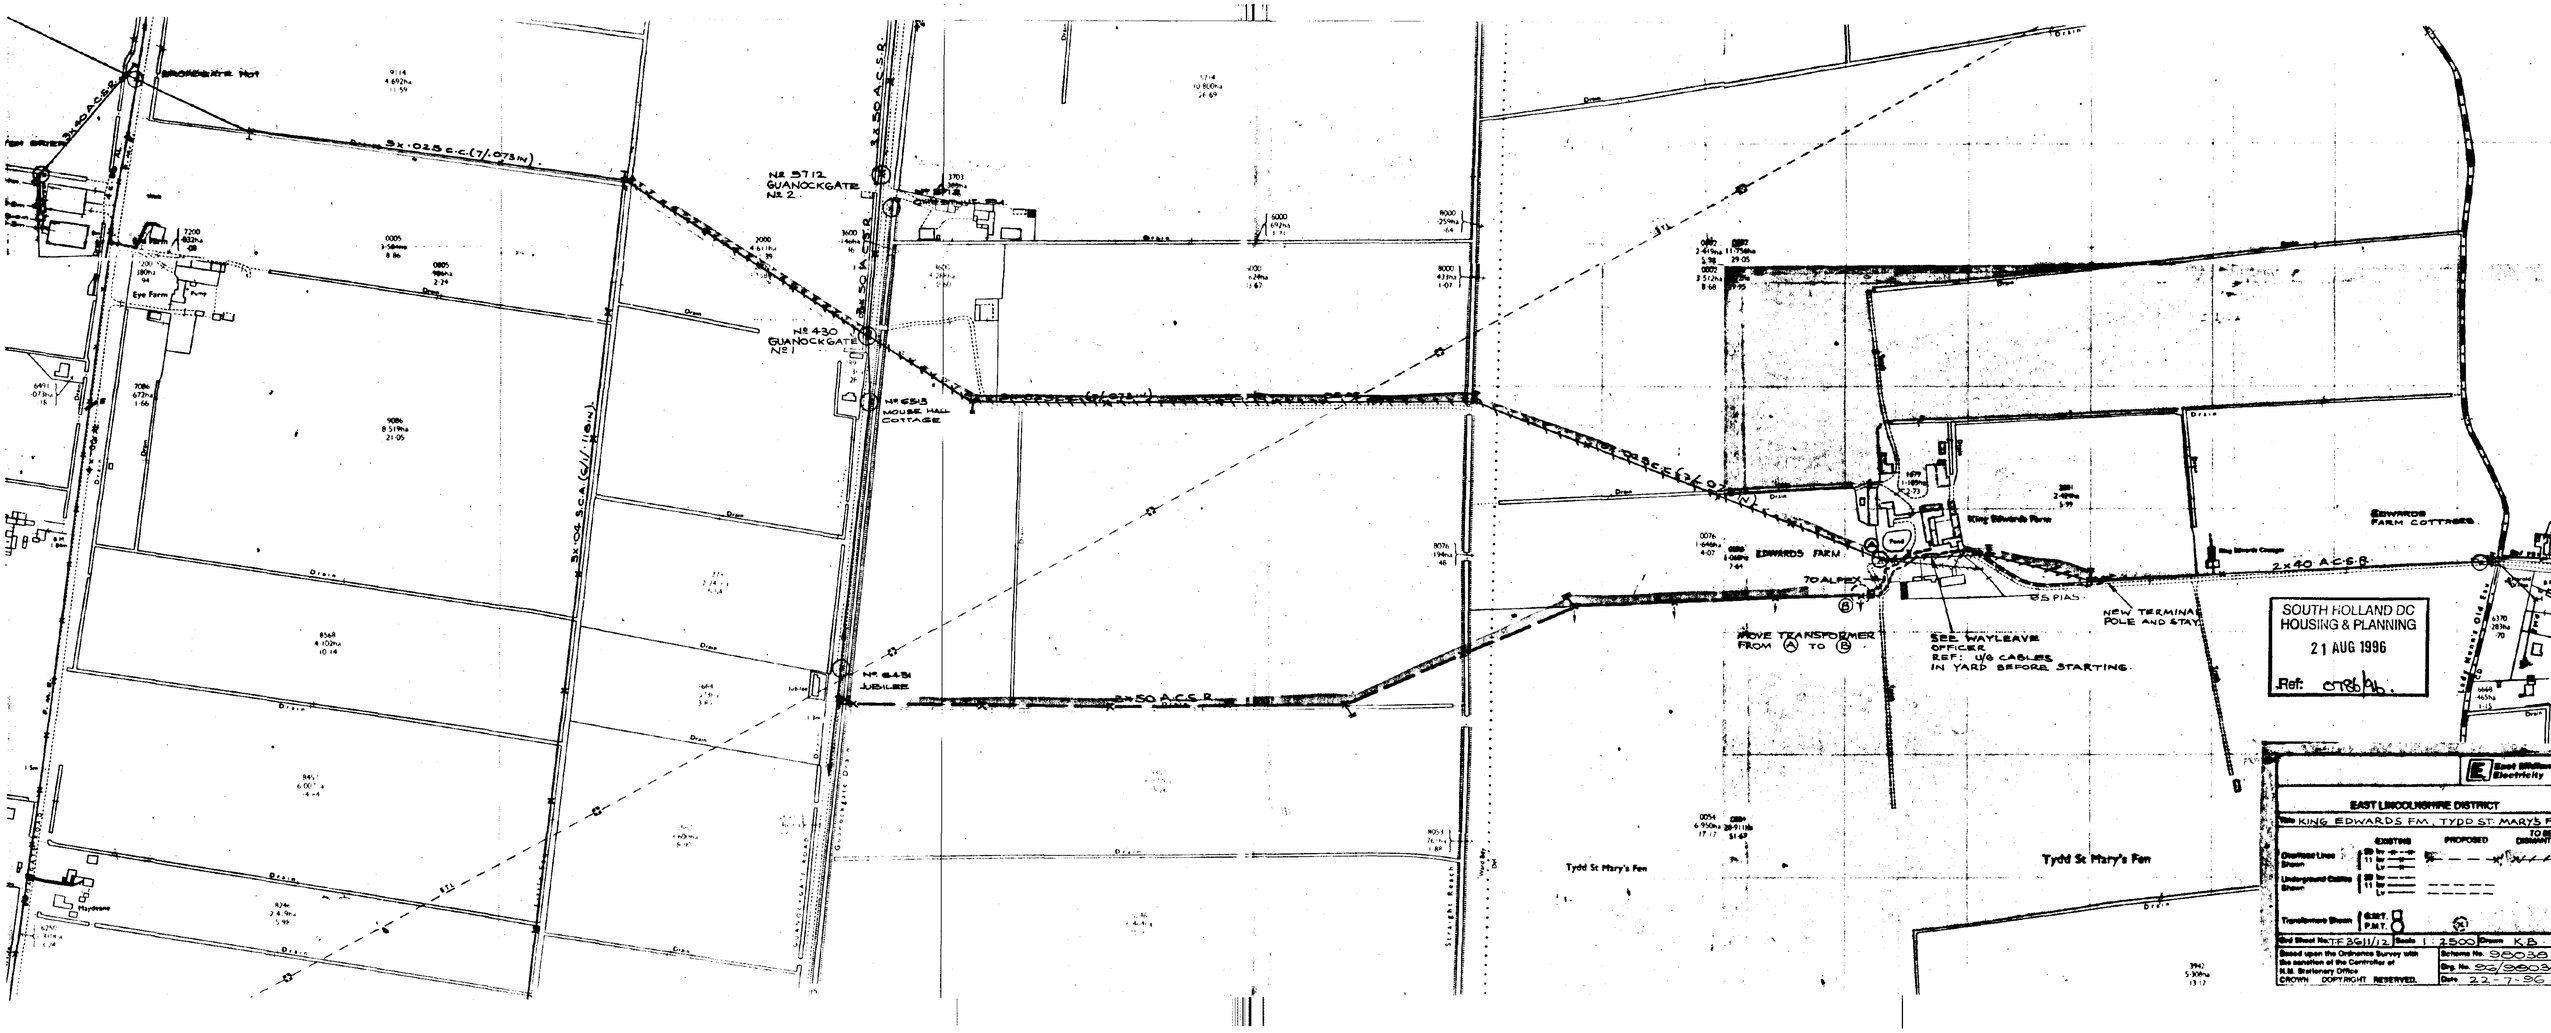

3x·025 c.c. (7/·075in).
3x·04 S.C.A. (9//·16in).
3x50 A.C.S.R.
3x50 A.C.S.R.
3x50 A.C.S.R.
2x40 A.C.S.R.
No 3712
GUANOCKGATE
No 2
No 430
GUANOCKGATE
No 1
No 655
MOUSE HALL
COTTAGE
No 643
JUBILEE
EDWARDS FARM
EDWARDS
FARM COTTAGES
70 ALPEX
85 PIAS
MOVE TRANSFORMER
FROM Ⓐ TO Ⓑ
SEE WAYLEAVE
OFFICER
REF: U/G CABLES
IN YARD BEFORE STARTING.
NEW TERMINAL
POLE AND STAY
Tydd St Mary's Fen
Tydd St Mary's Fen
Eye Farm
Haydyke
SOUTH HOLLAND DC
HOUSING & PLANNING
21 AUG 1996
Ref: CTR/6/4b.
EAST LINCOLNSHIRE DISTRICT
Title KING EDWARDS FM. TYDD ST. MARY'S FEN
EXISTING
PROPOSED
TO BE DISMANTLED
Overhead Lines Shown
Underground Cables Shown
Transformers Shown
Grid Sheet No. TF 2611/12
Scale 1:2500
Drawn K.B.
Based upon the Ordnance Survey with the sanction of the Controller of H.M. Stationery Office
©CROWN COPYRIGHT RESERVED.
Scheme No. 980338
Dwg. No. 93/980338
Date 22-7-96