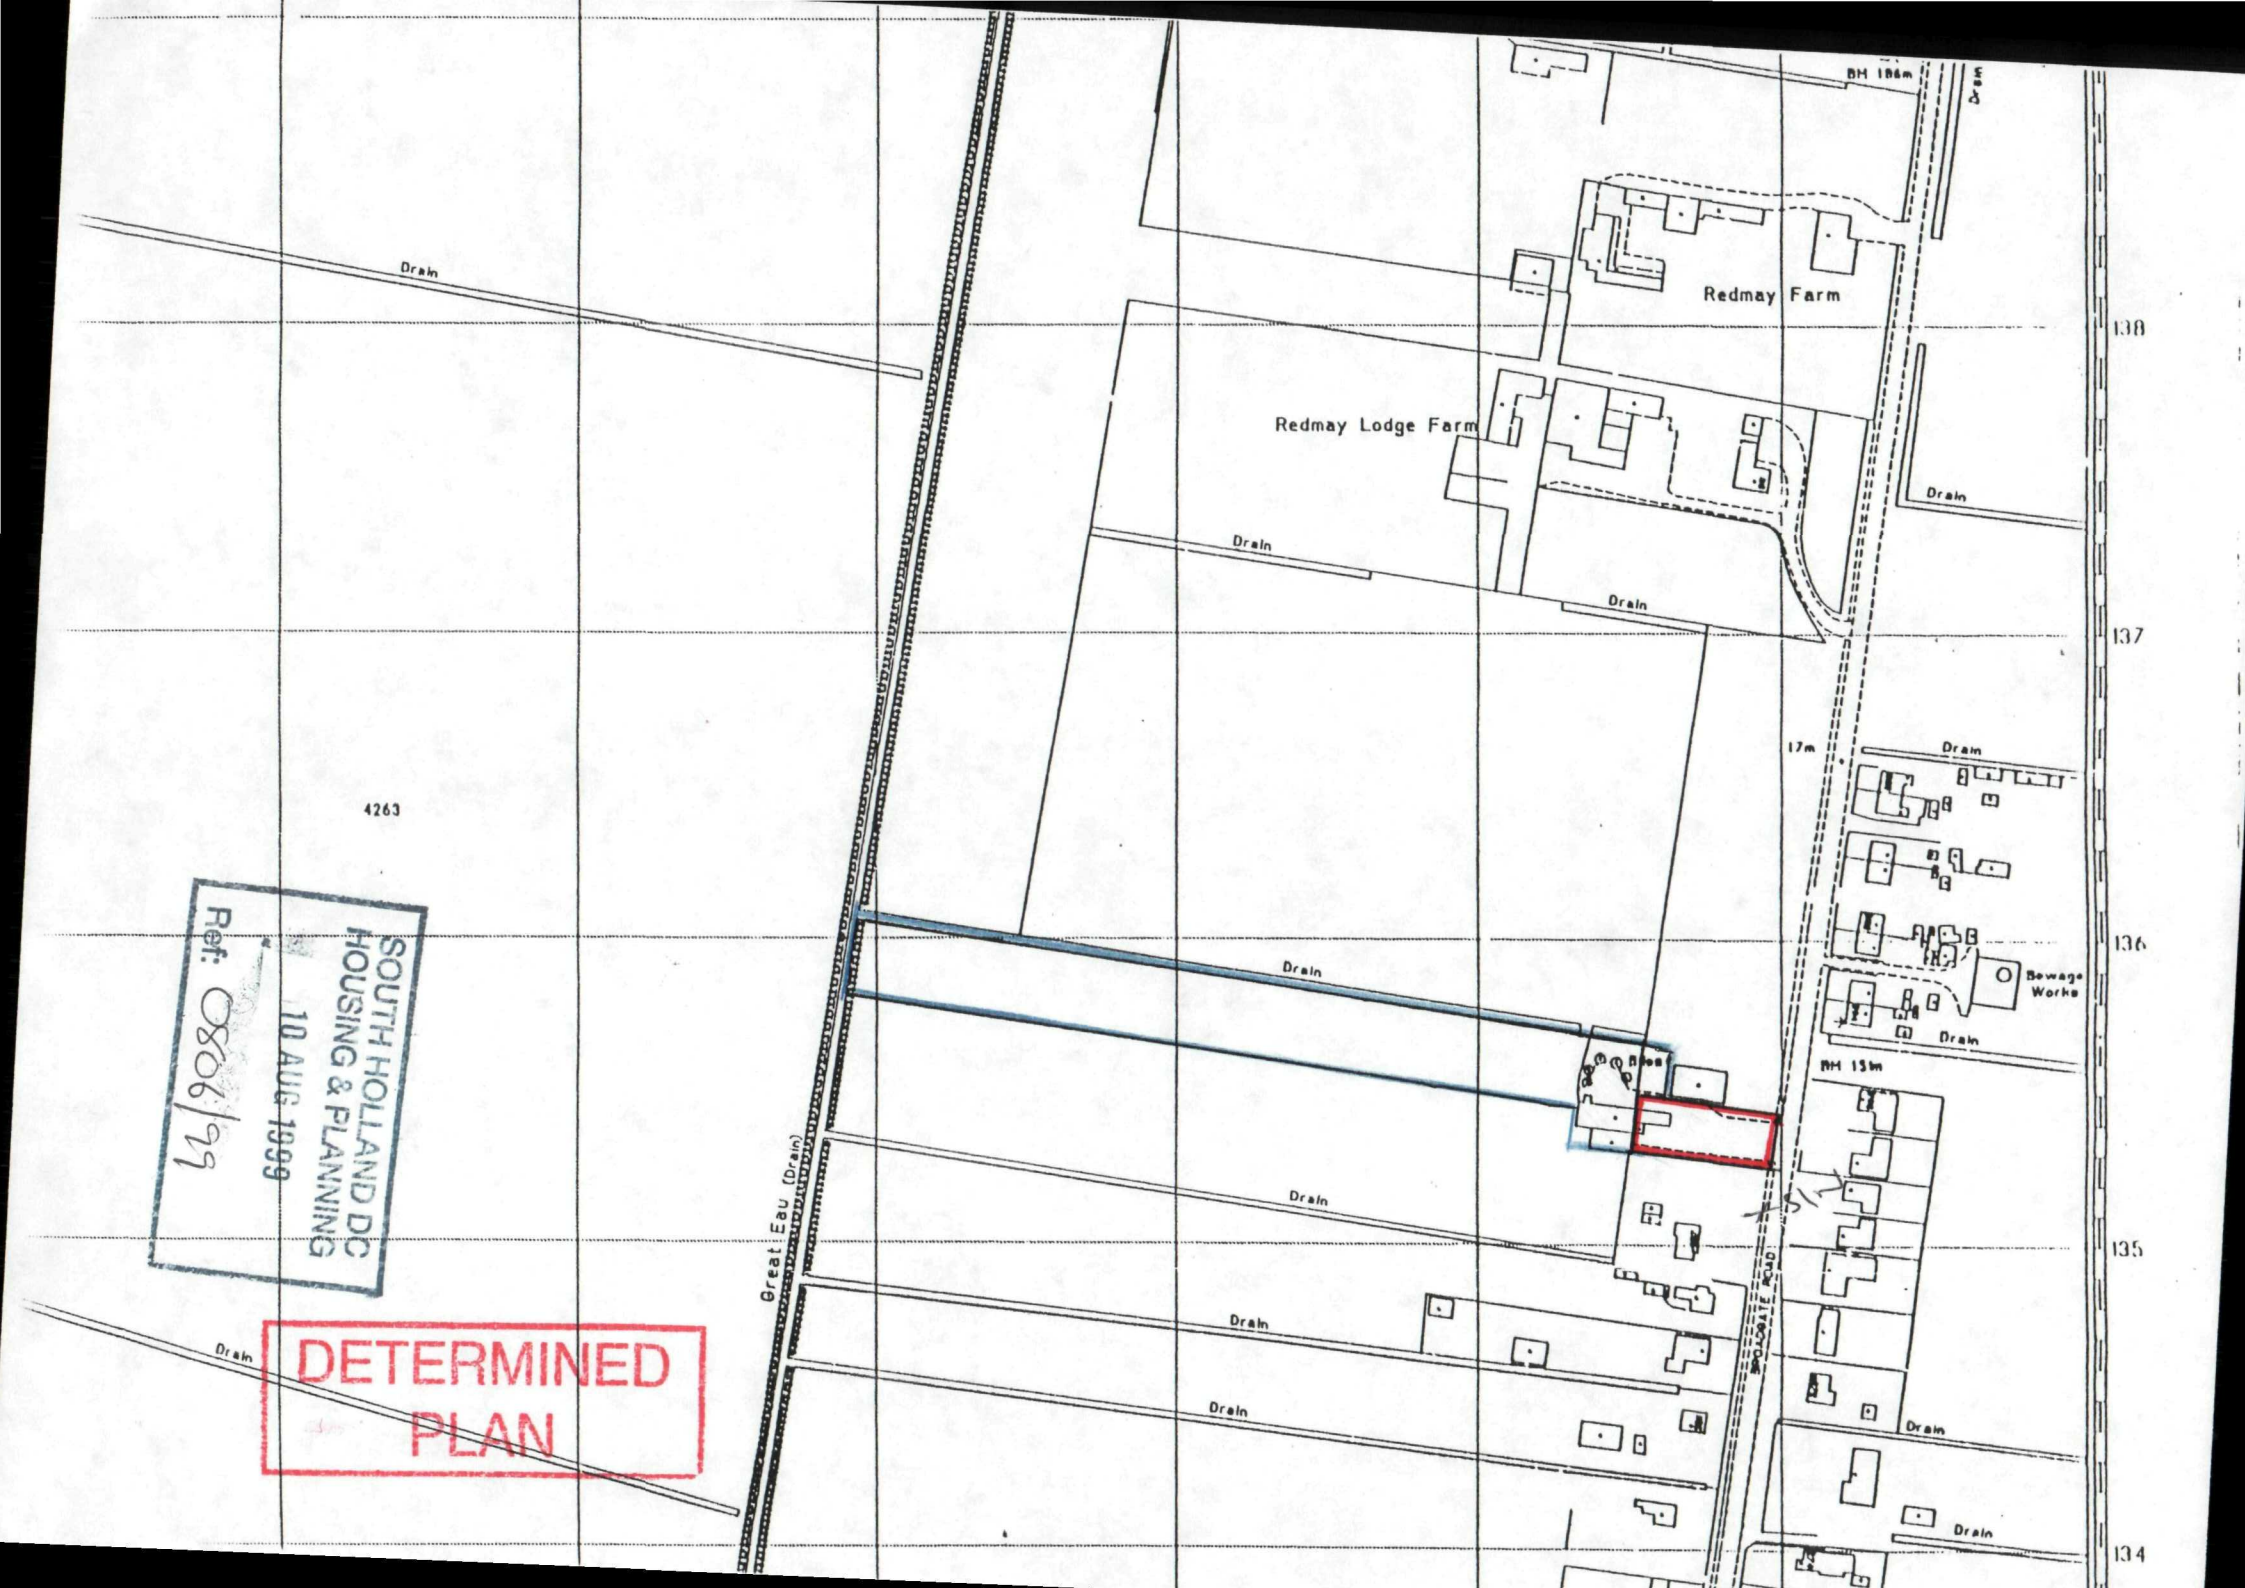

Drain
4263
Redmay Farm
Redmay Lodge Farm
BH 186m
Drain
Drain
Drain
Drain
17m
Drain
Drain
Sewage Works
Drain
BH 153m
Drain
Great Eau (Drain)
Drain
Drain
Drain
Drain
Drain
Drain
Drain
138
137
136
135
134
SOUTH HOLLAND DC
HOUSING & PLANNING
10 AUG 1999
Ref: 0806/99
DETERMINED
PLAN