




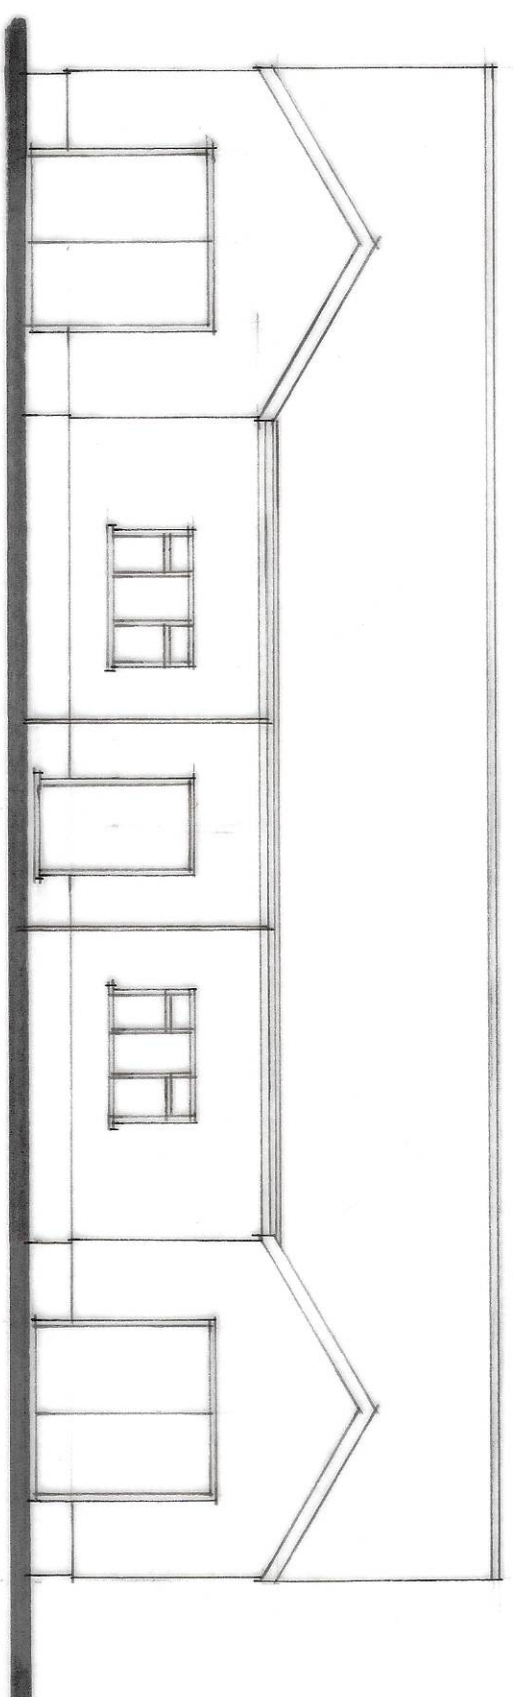


FRONT

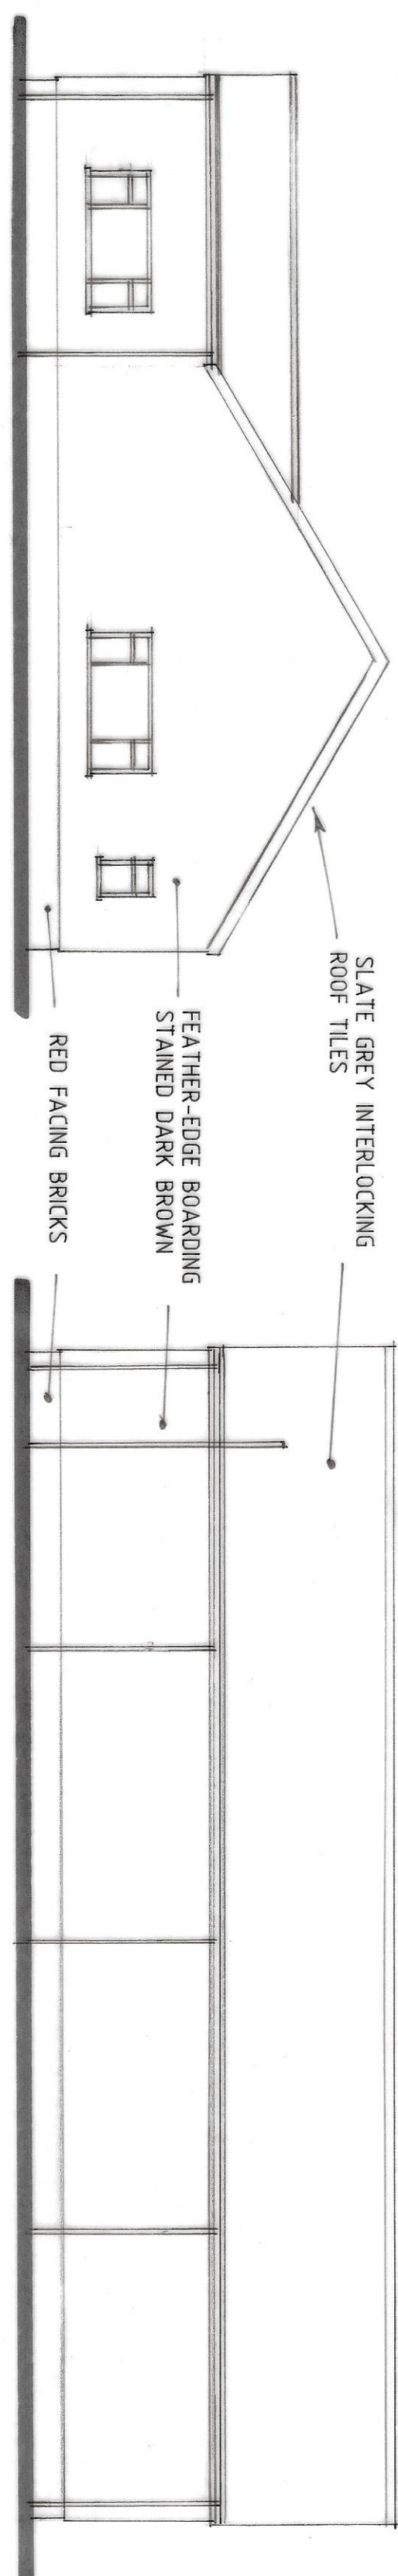


SIDE

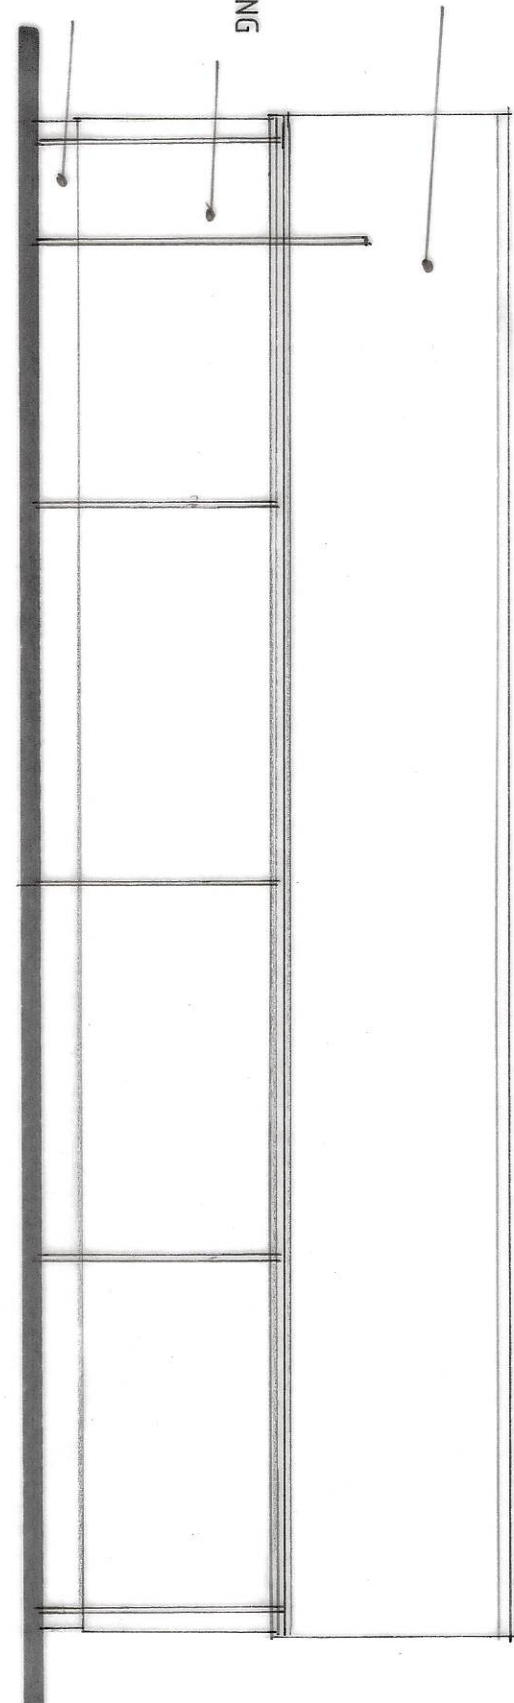

REAR

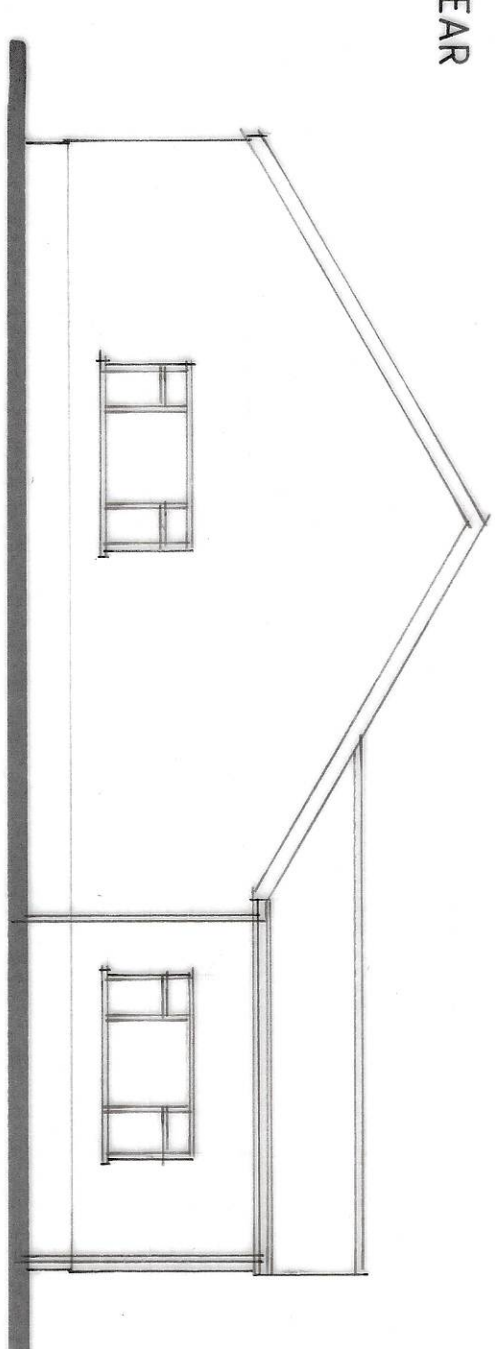


SIDE

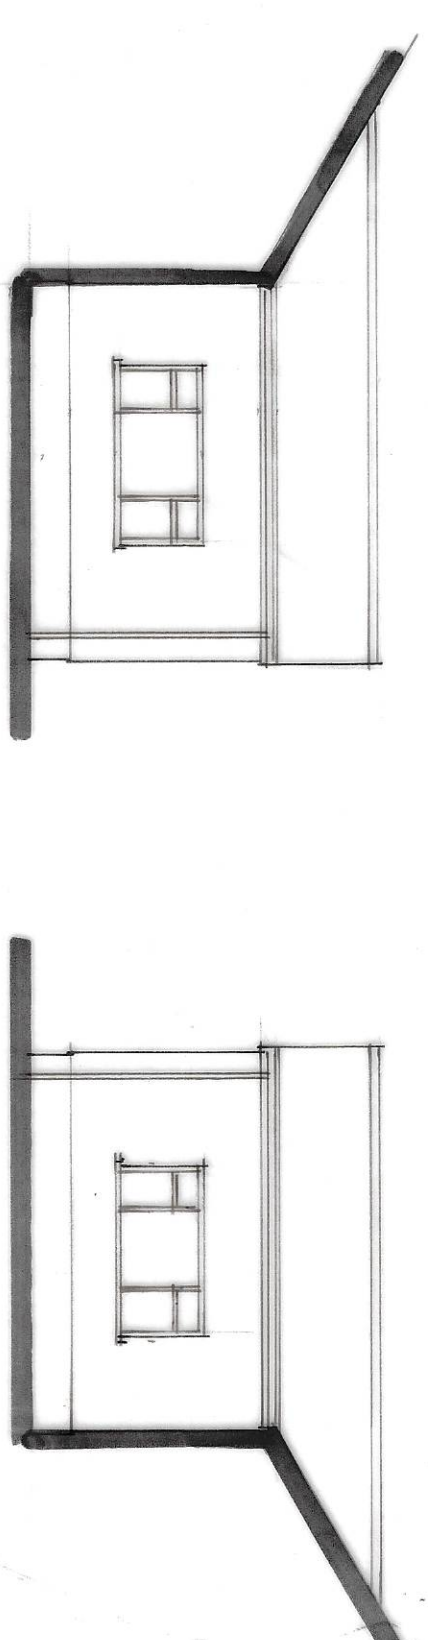

VIEW .B.

VIEW .A.

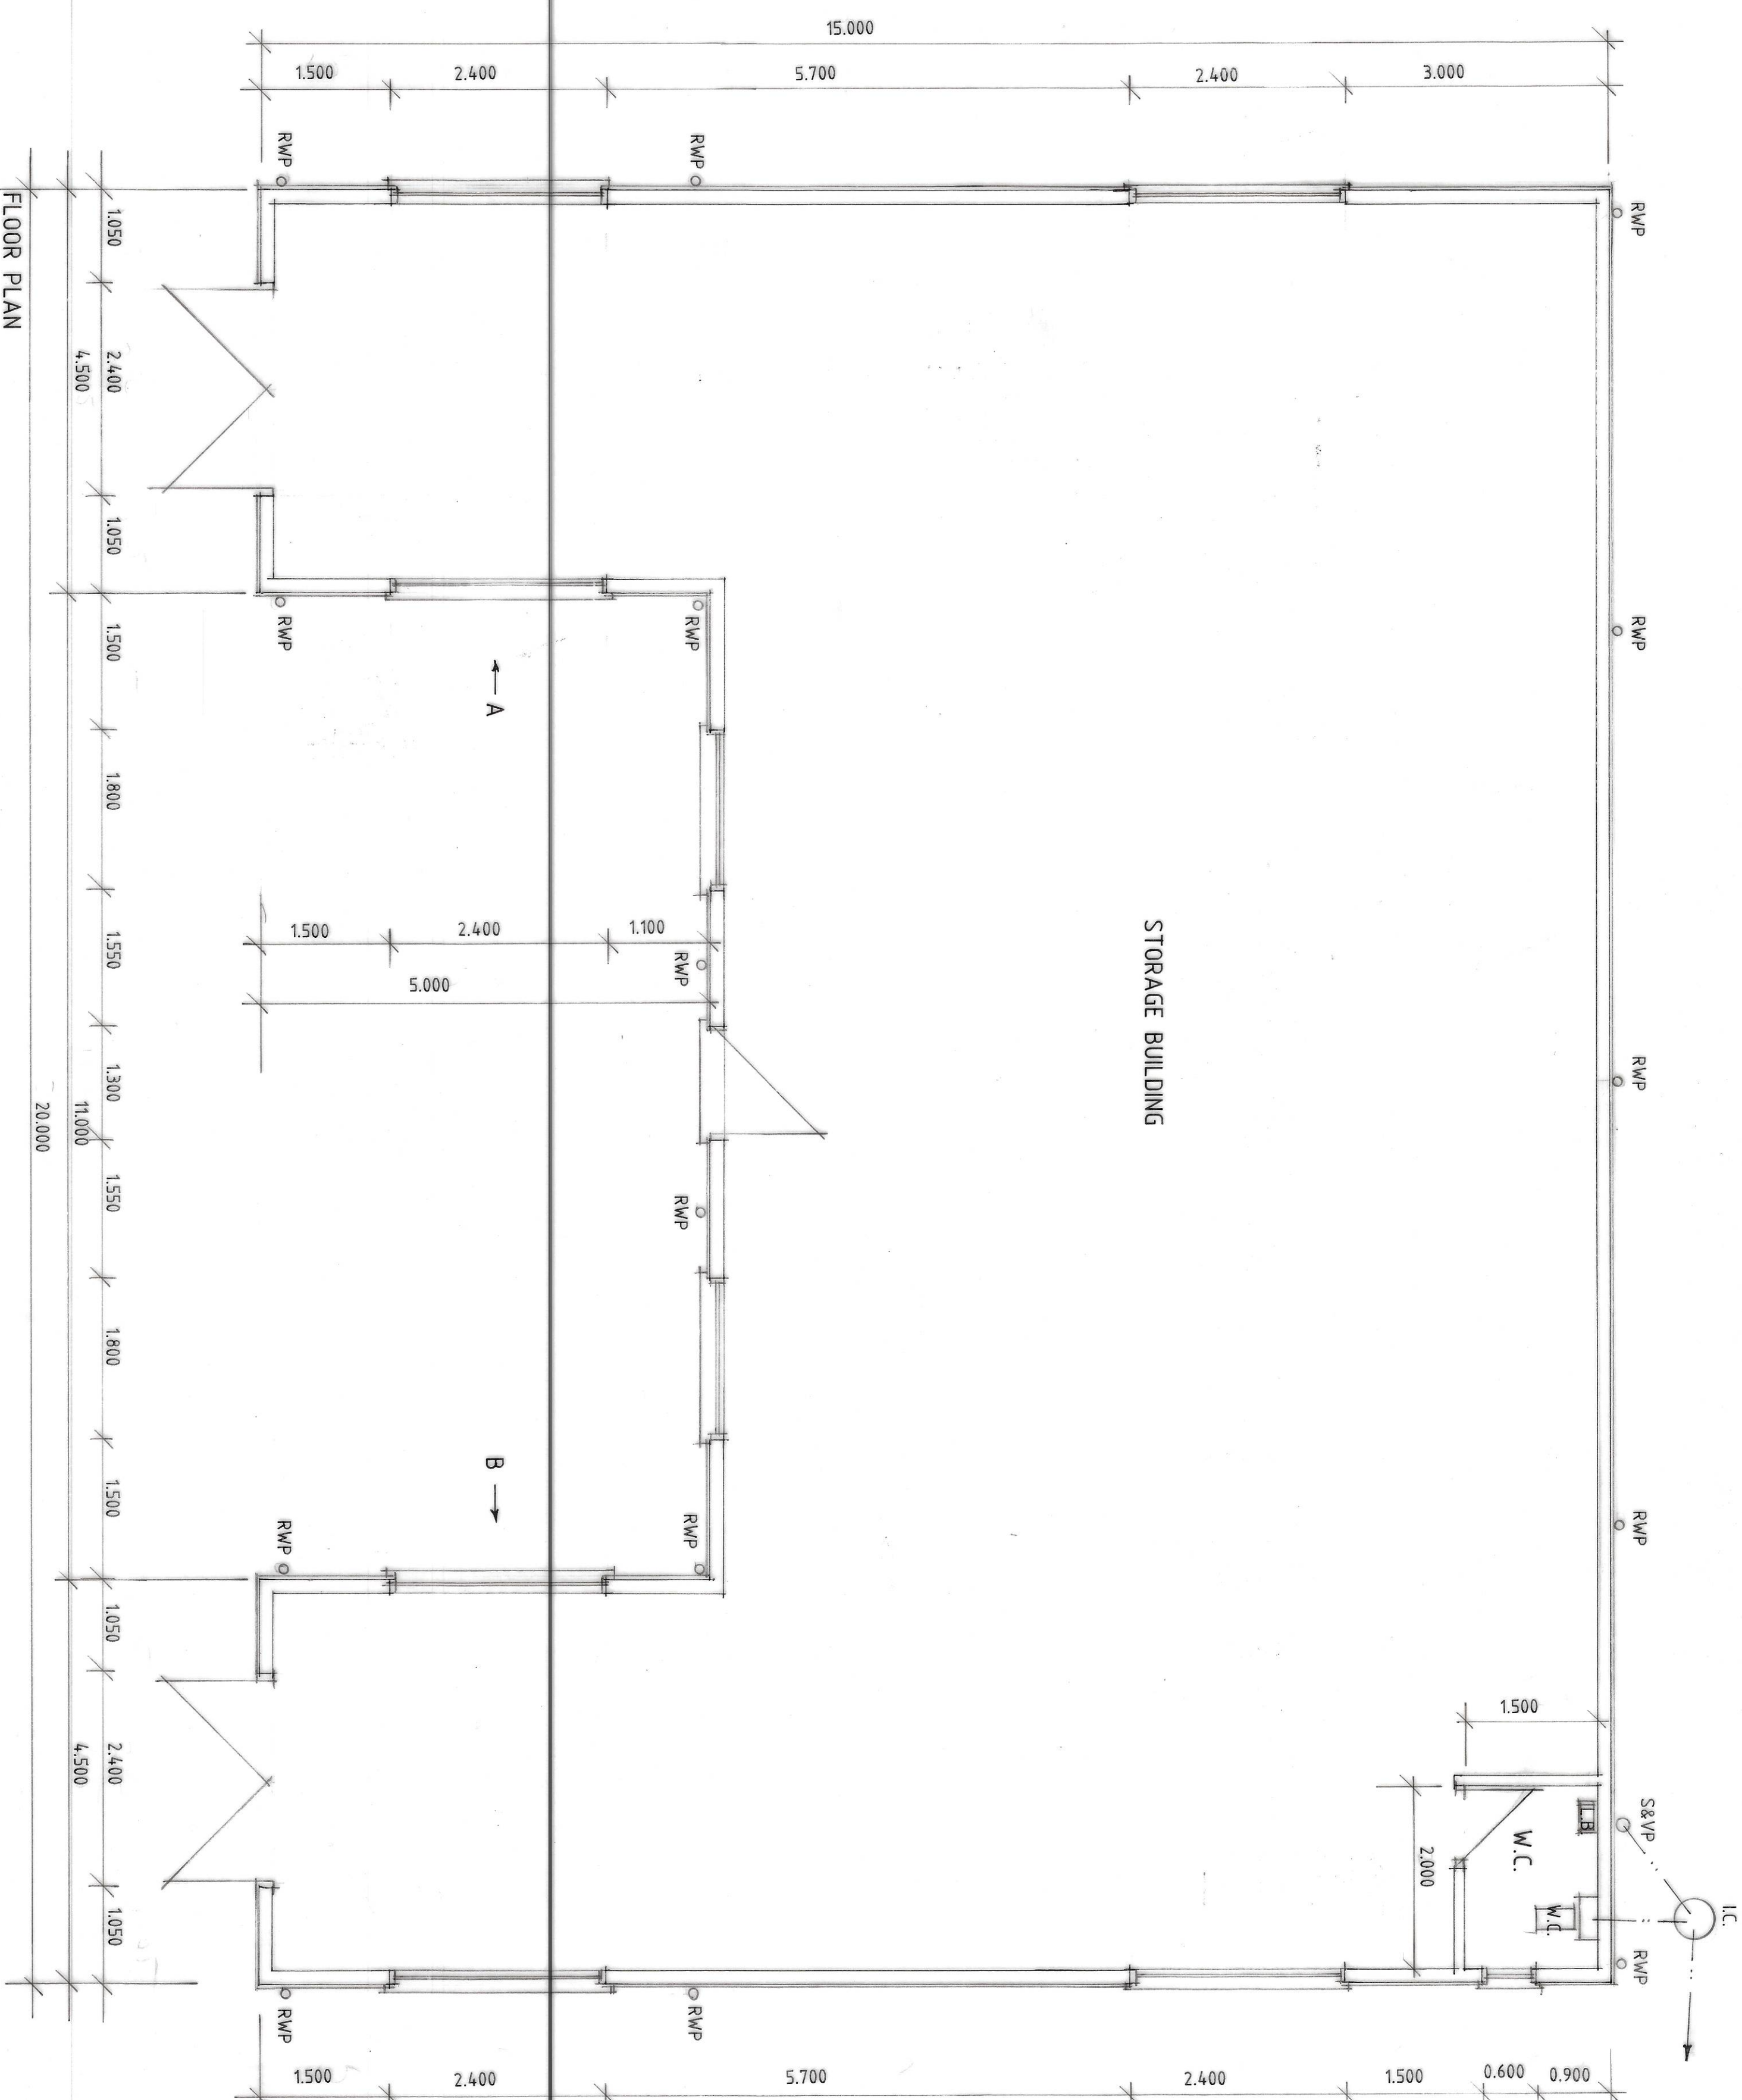

A - INF. ADDED - 20.2.18

Status
DESIGN
CONSULTANTS IN ARCHITECTURE & PLANNING

PROPOSED STORAGE
BUILDING AT STATION
HOUSE, FRENCH DROVE,
GEDNEY HILL FOR

MR. T. NEW.

STORAGE BUILDING

1:50 1:100 SD17-04/8/2
JAN-18 B.GILHAM.

2 Edinburgh Walk, Halloweath,
Spalding, Lincs PE12 7AP
Tel: 01406 626363 Fax: 01406 630702

