




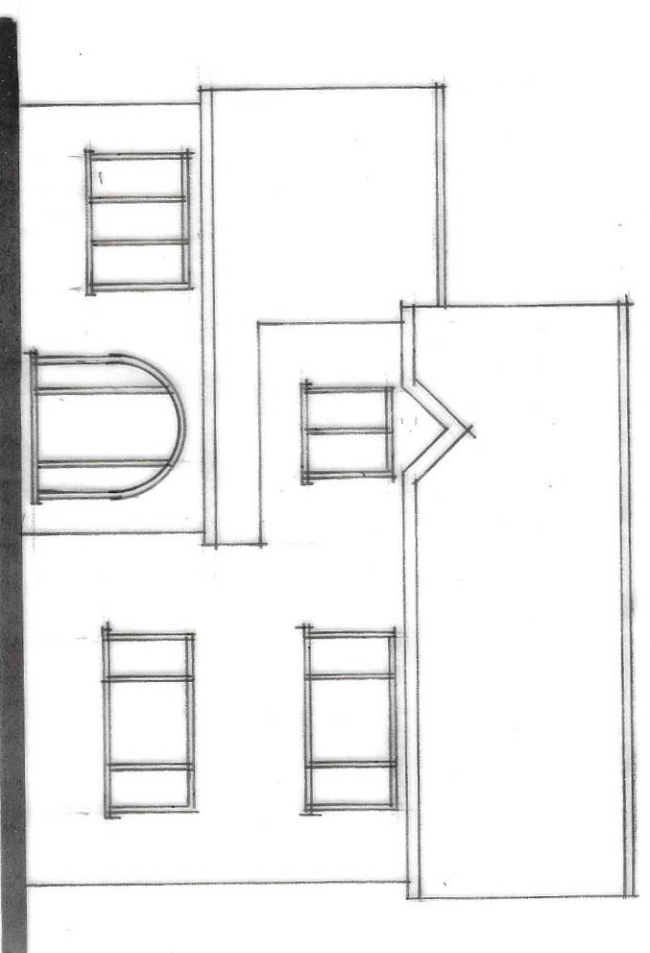



FRONT

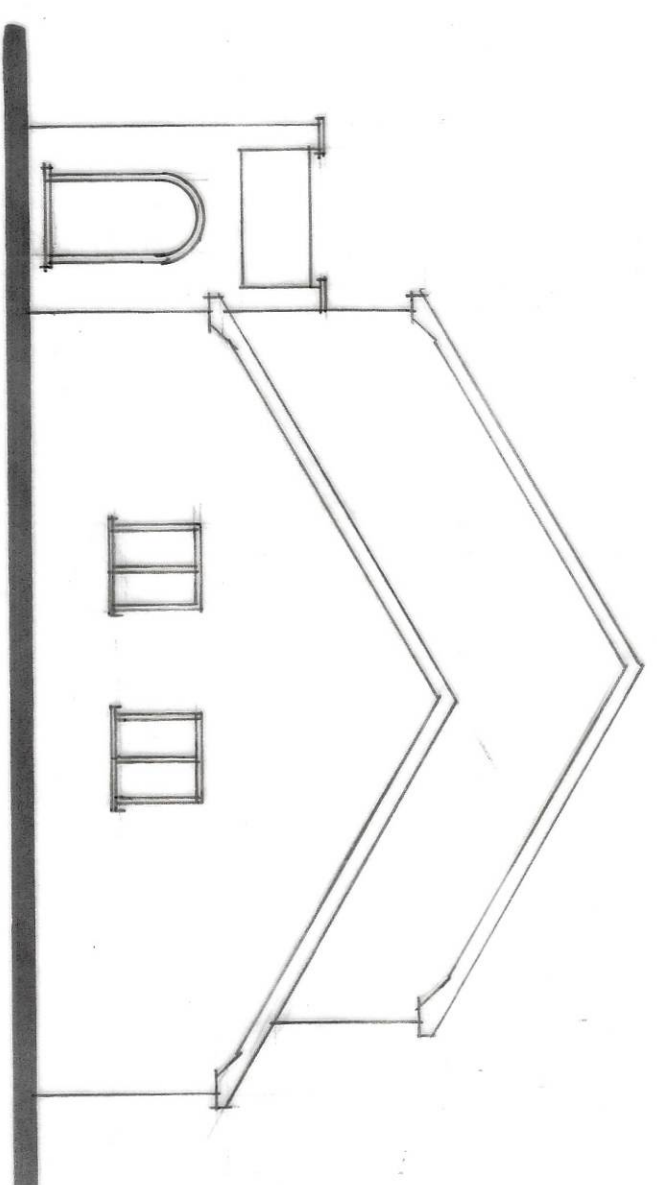

SIDE

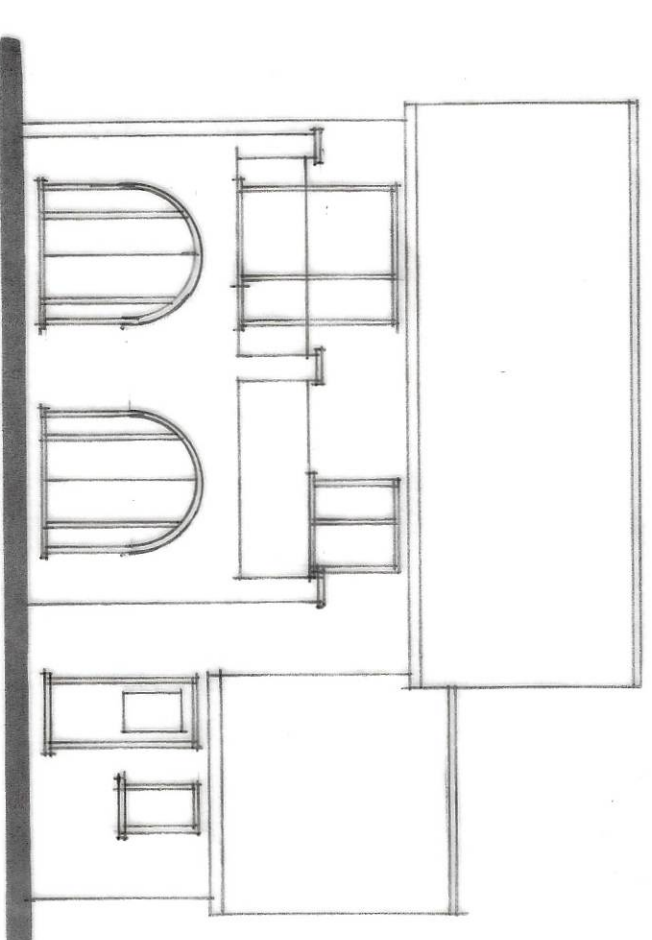

REAR

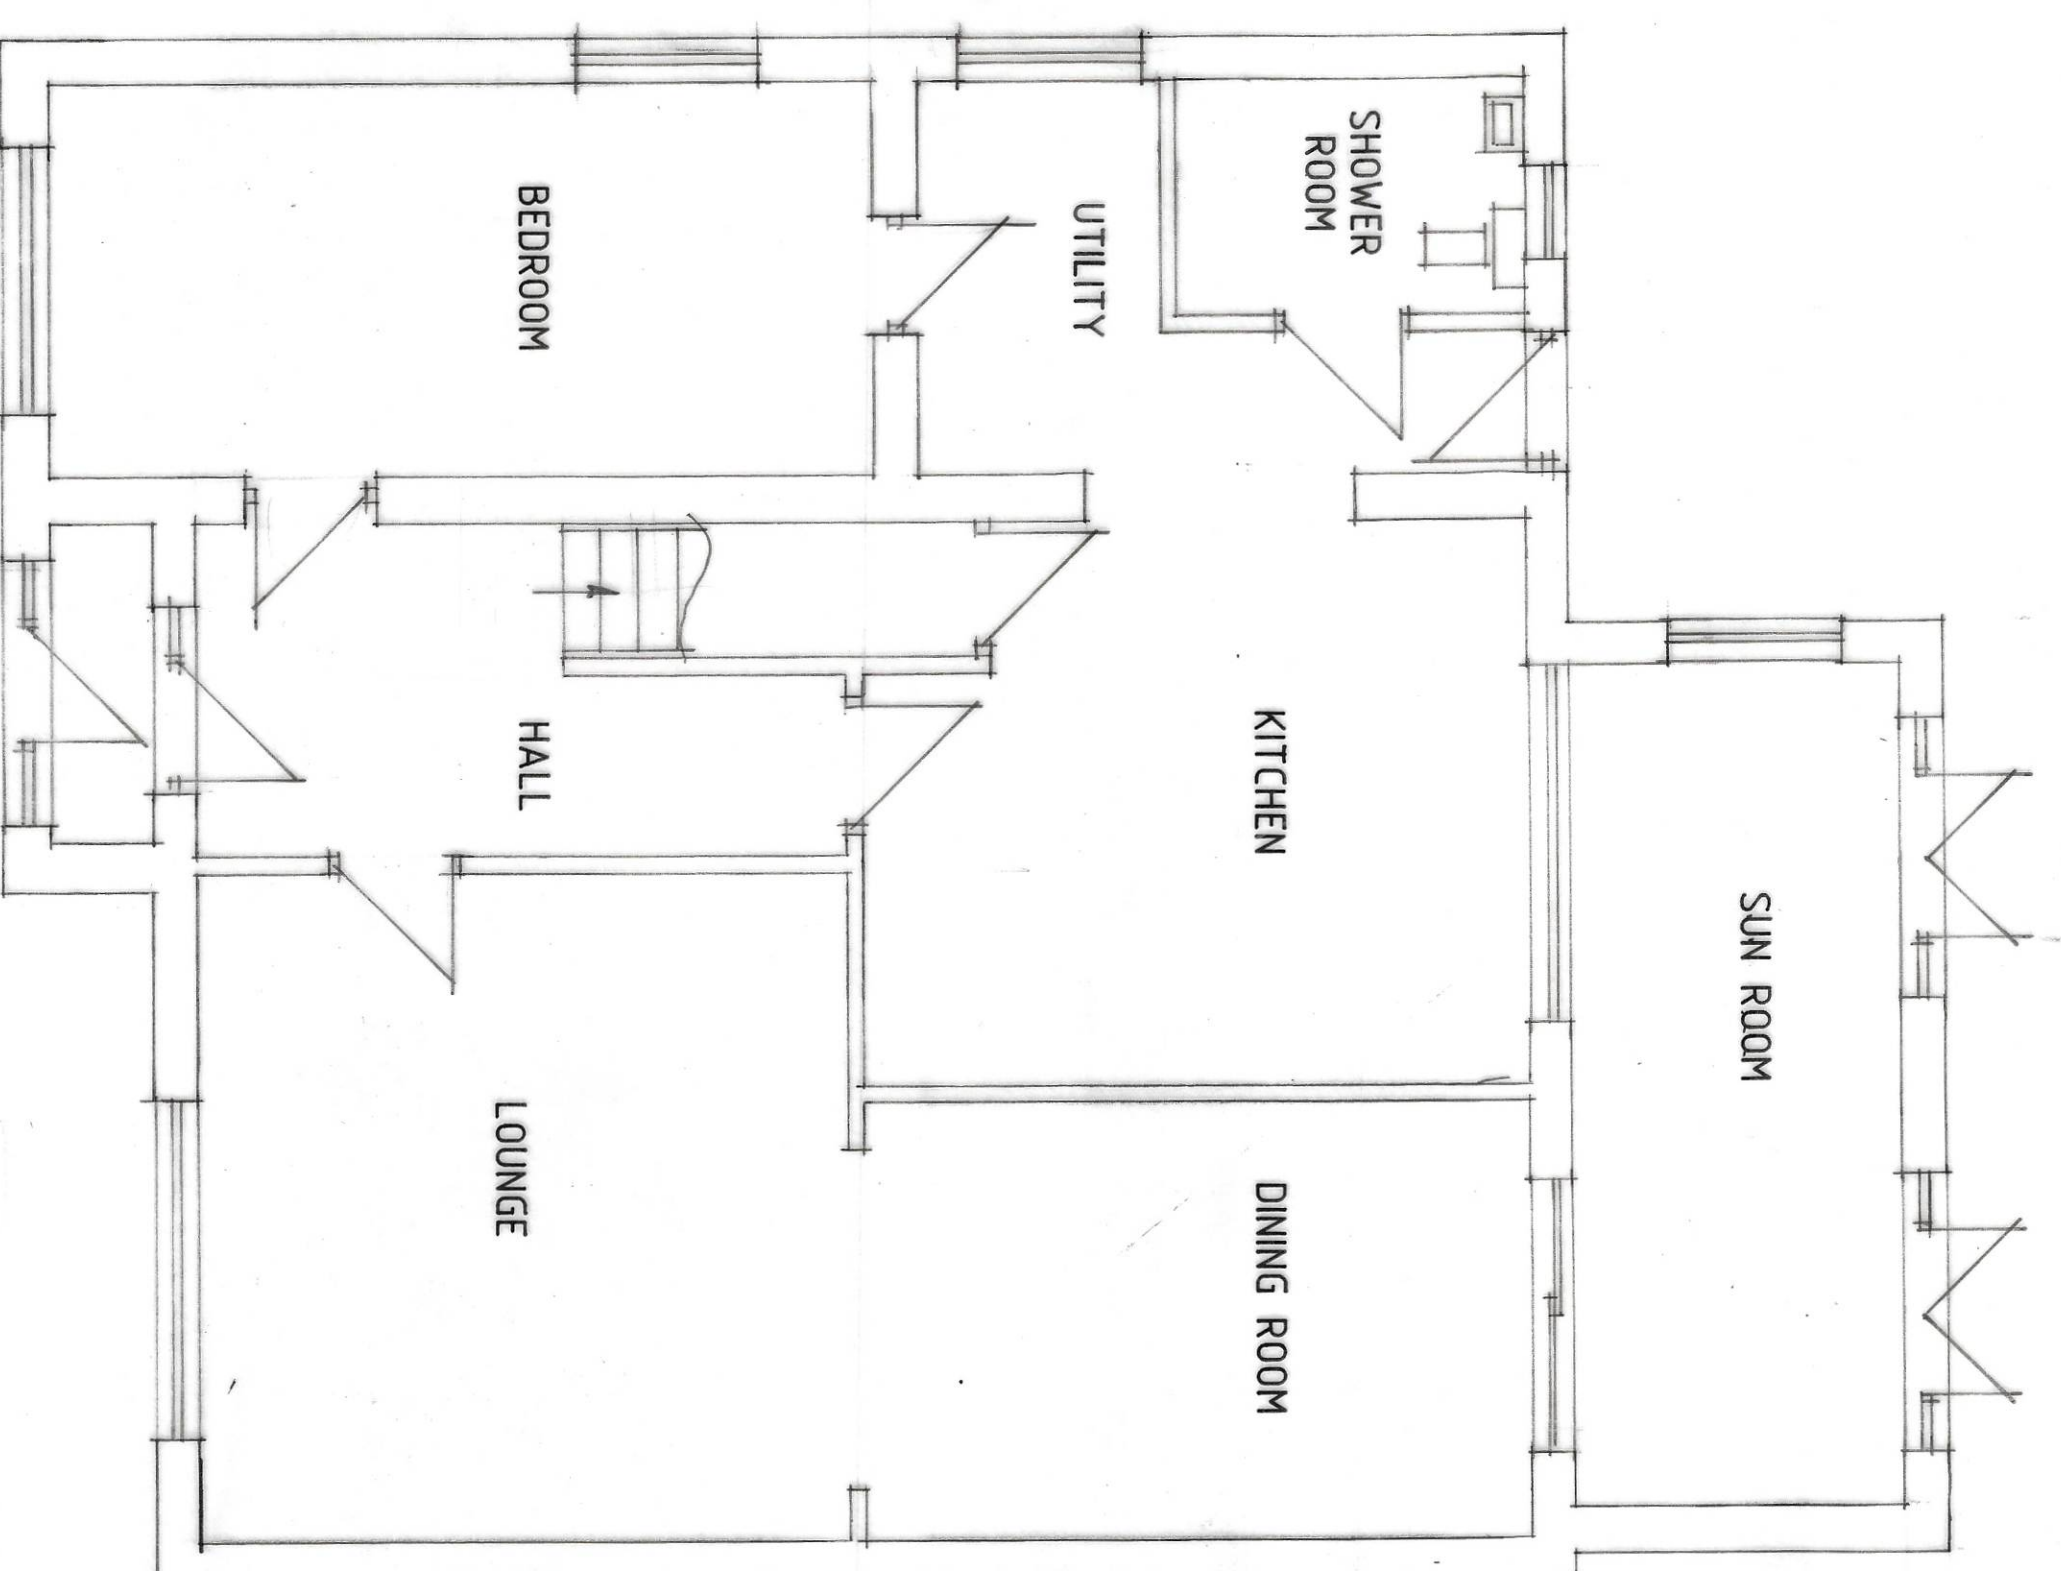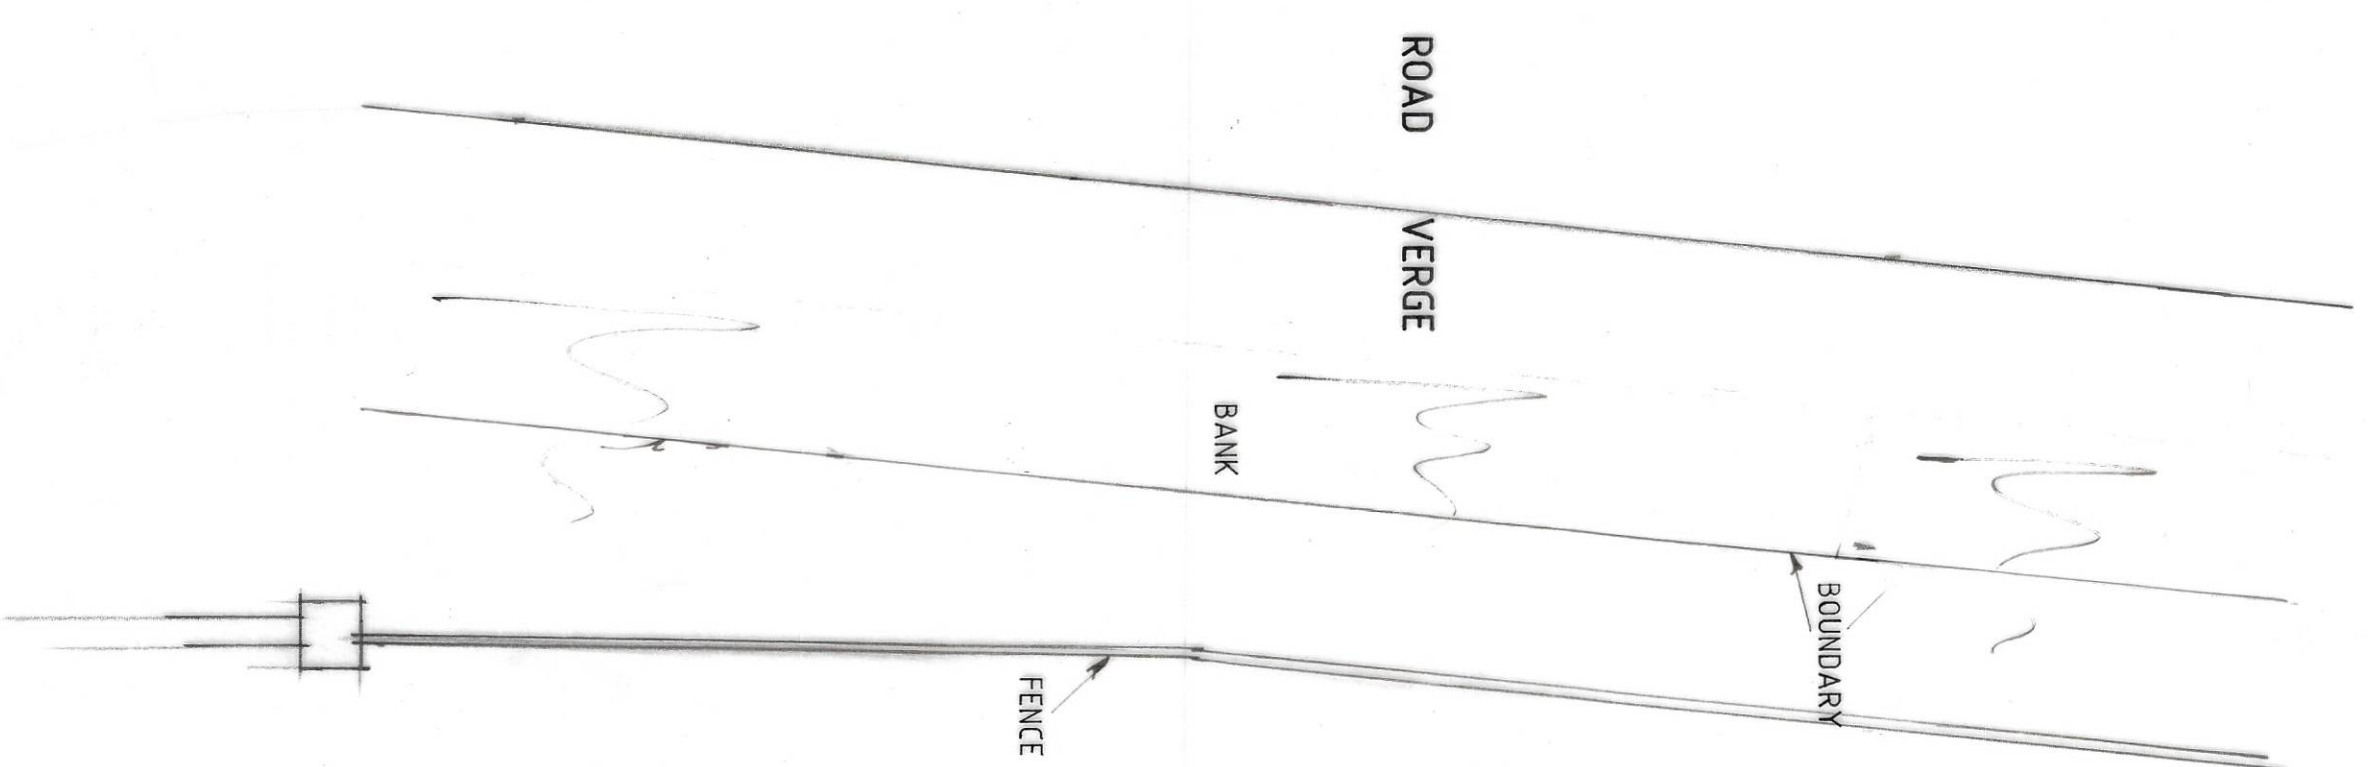

GROUND FLOOR PLAN

Status
CONSULTANTS IN ARCHITECTURE & PLANNING

PROPOSED EXTENSION AT
THE FIRS, CORONATION
AVENUE, THROCKENHOLT
FOR

MR. M. BAKER.

PLAN AS EXISTING

1:100 1:50 SD22-026/1
JULY-22 B.GILHAM.

2 Edinburgh Walk, Farnham,
Surrey, GU10 2TA
Tel: 01253 423433 Fax: 01253 423432

