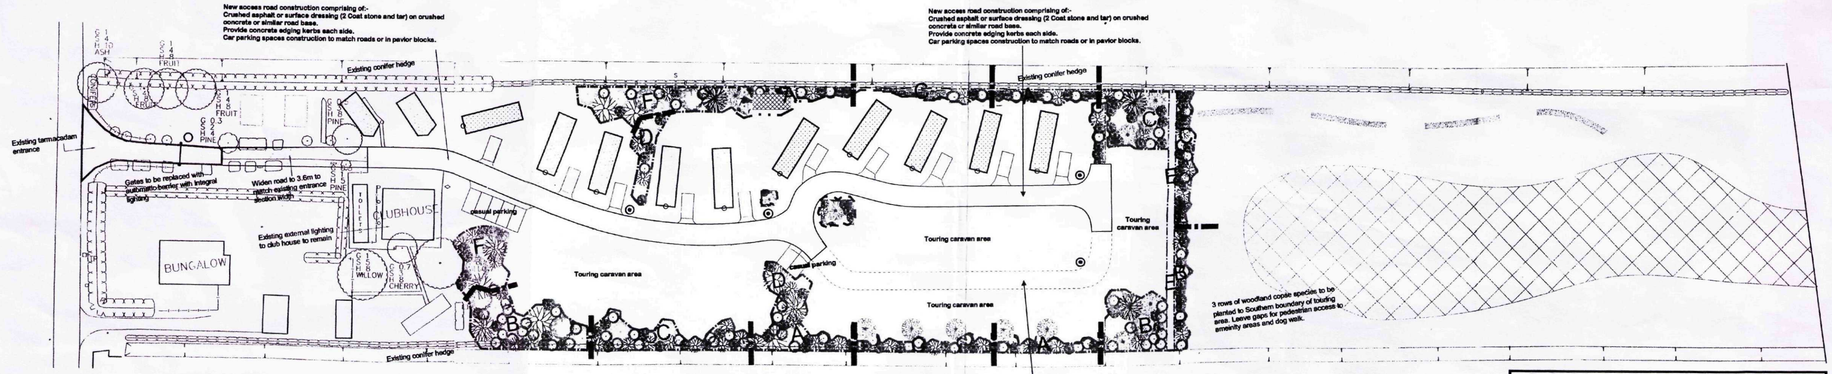


REVISED LAYOUT.

ORCHARD VIEW CARAVAN AND CAMPING PARK
102 BROADGATE,
SUTTON ST.EDMUND,
SPALDING,
LINCS
PE12 0LT.

LOCATION:	
ORCHARD VIEW CARAVAN AND CAMPING PARK	
DRAWING TITLE:	
REVISED LAYOUT.	
SCALE: **1: 500**	DATE: **JULY 2009**
PRODUCED BY: **H.COLLINS,** **ORCHARD CARAVANS(NORFOLK)LTD** **WELLS-NEXT-THE-SEA** **NORFIOLK** **NR23 1LY**	**TEL:01328-710394**