ELEVATIONS

Ref. A3

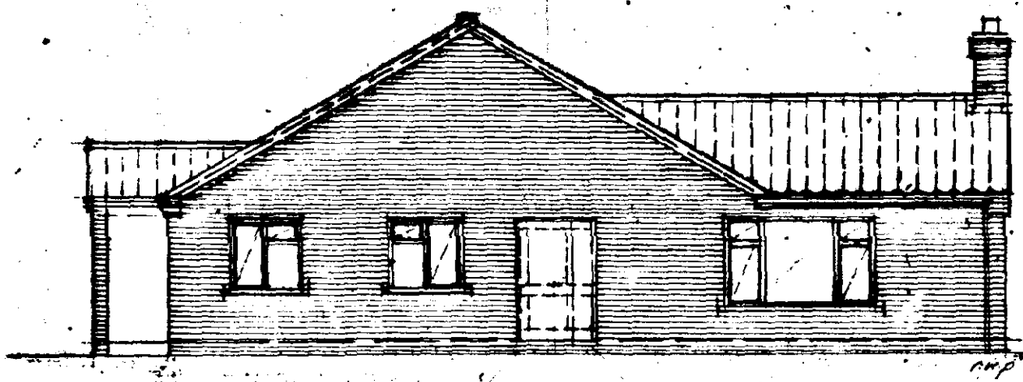

FRONT

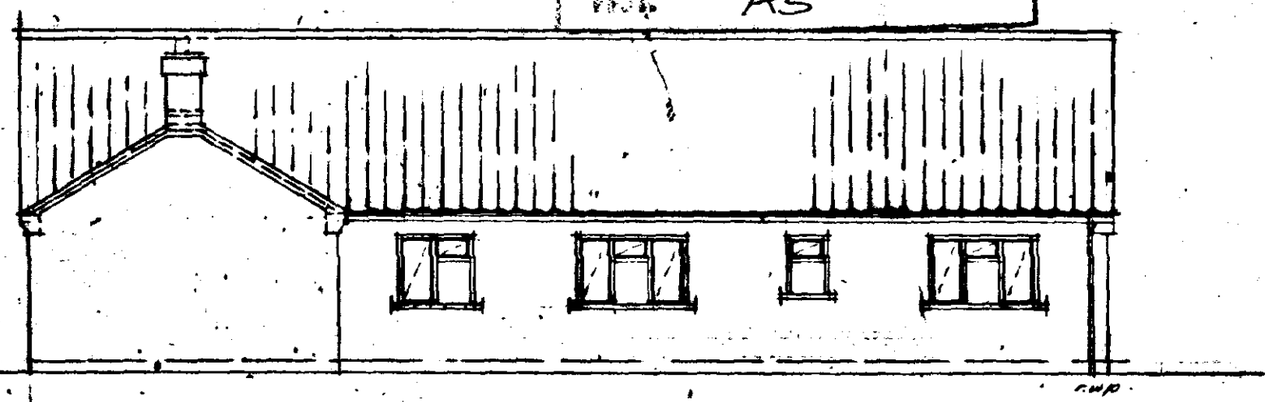

SIDE (SOUTH)

DETERMINED

PLAN

SOUTH HOLLAND DC
PLANNING
- 5 APR 2001
Ref: H0835/00

Revised Elevations to Proposed Bungalow at Plot Opposite St Edmunds Church, Broadgate Road SUTTON ST. EDMUNDS
Our Ref. 00/6/1268 Scale 1:100 Your Ref. H19/0835/00

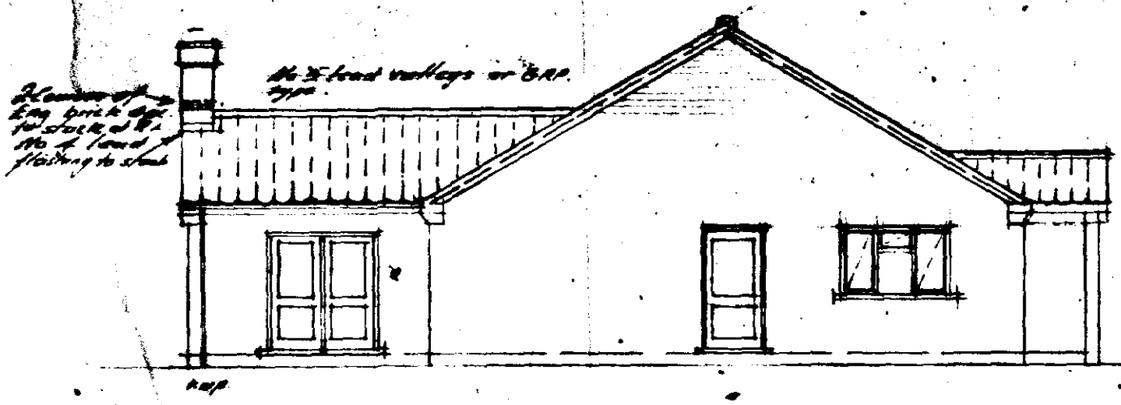

REAR

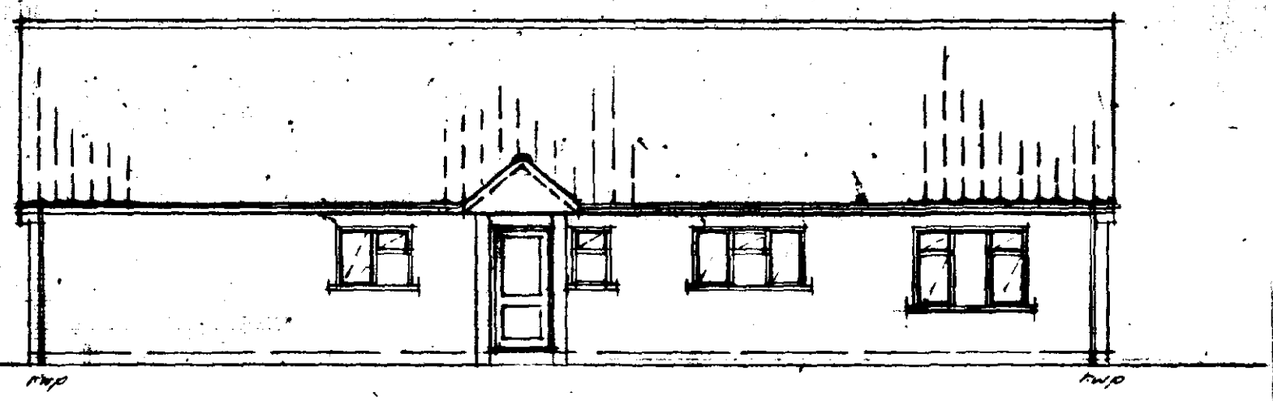

SIDE (NORTH)

SOUTH HOLLAND DC
HOUSING & PLANNING
20 SEP 2000
Ref: 0835/00

AMENDED PLAN
Ref.

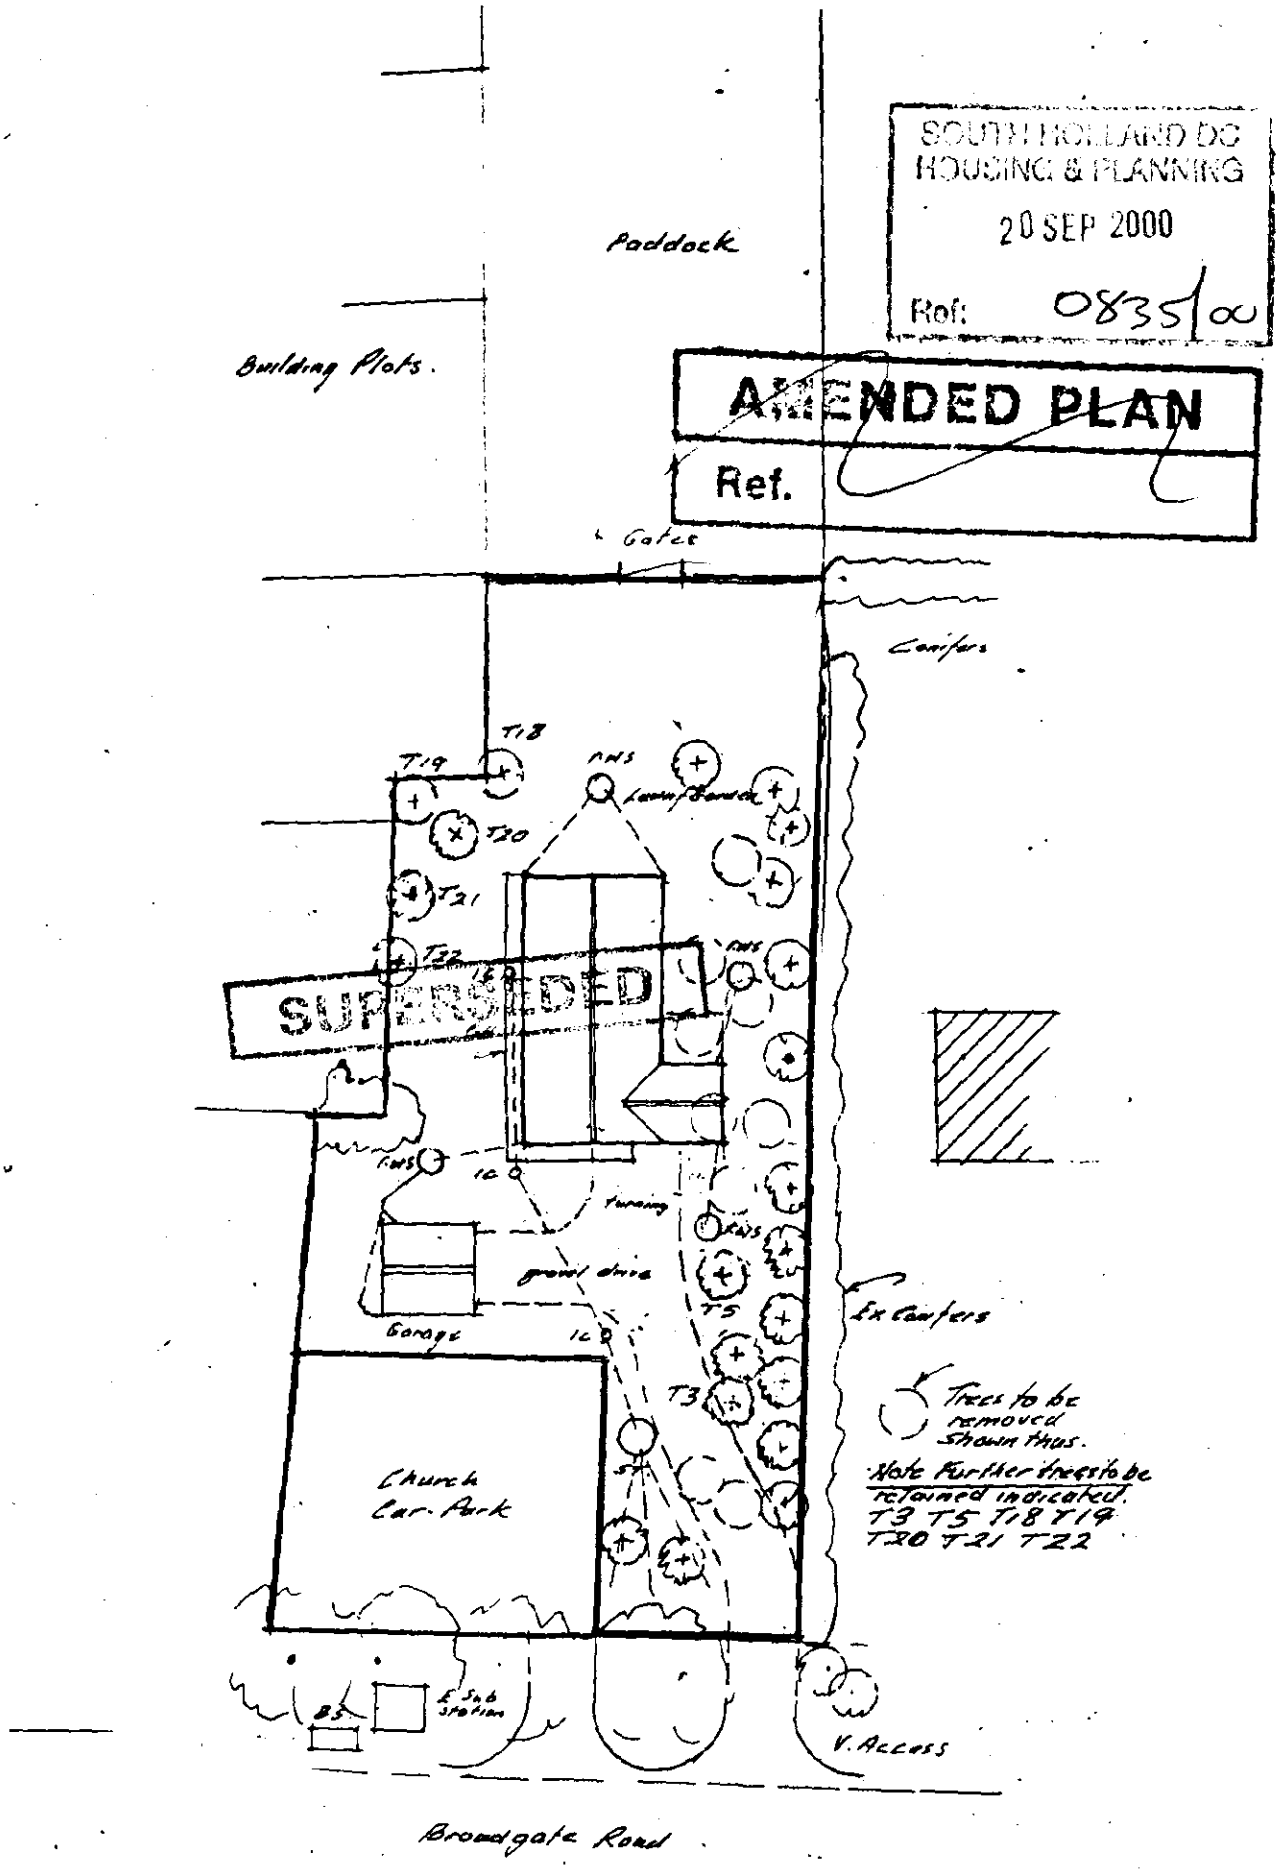

Our Reference 00/6/1268 SITE PLAN (1:500) Councils Reference H19/0835/00

REVISED SITE DETAILS FOR PROPOSED BUNGALOW AT BROADGATE ROAD, SUTTON ST. EDMUNDS FOR MR & MRS. S. GREENACRE

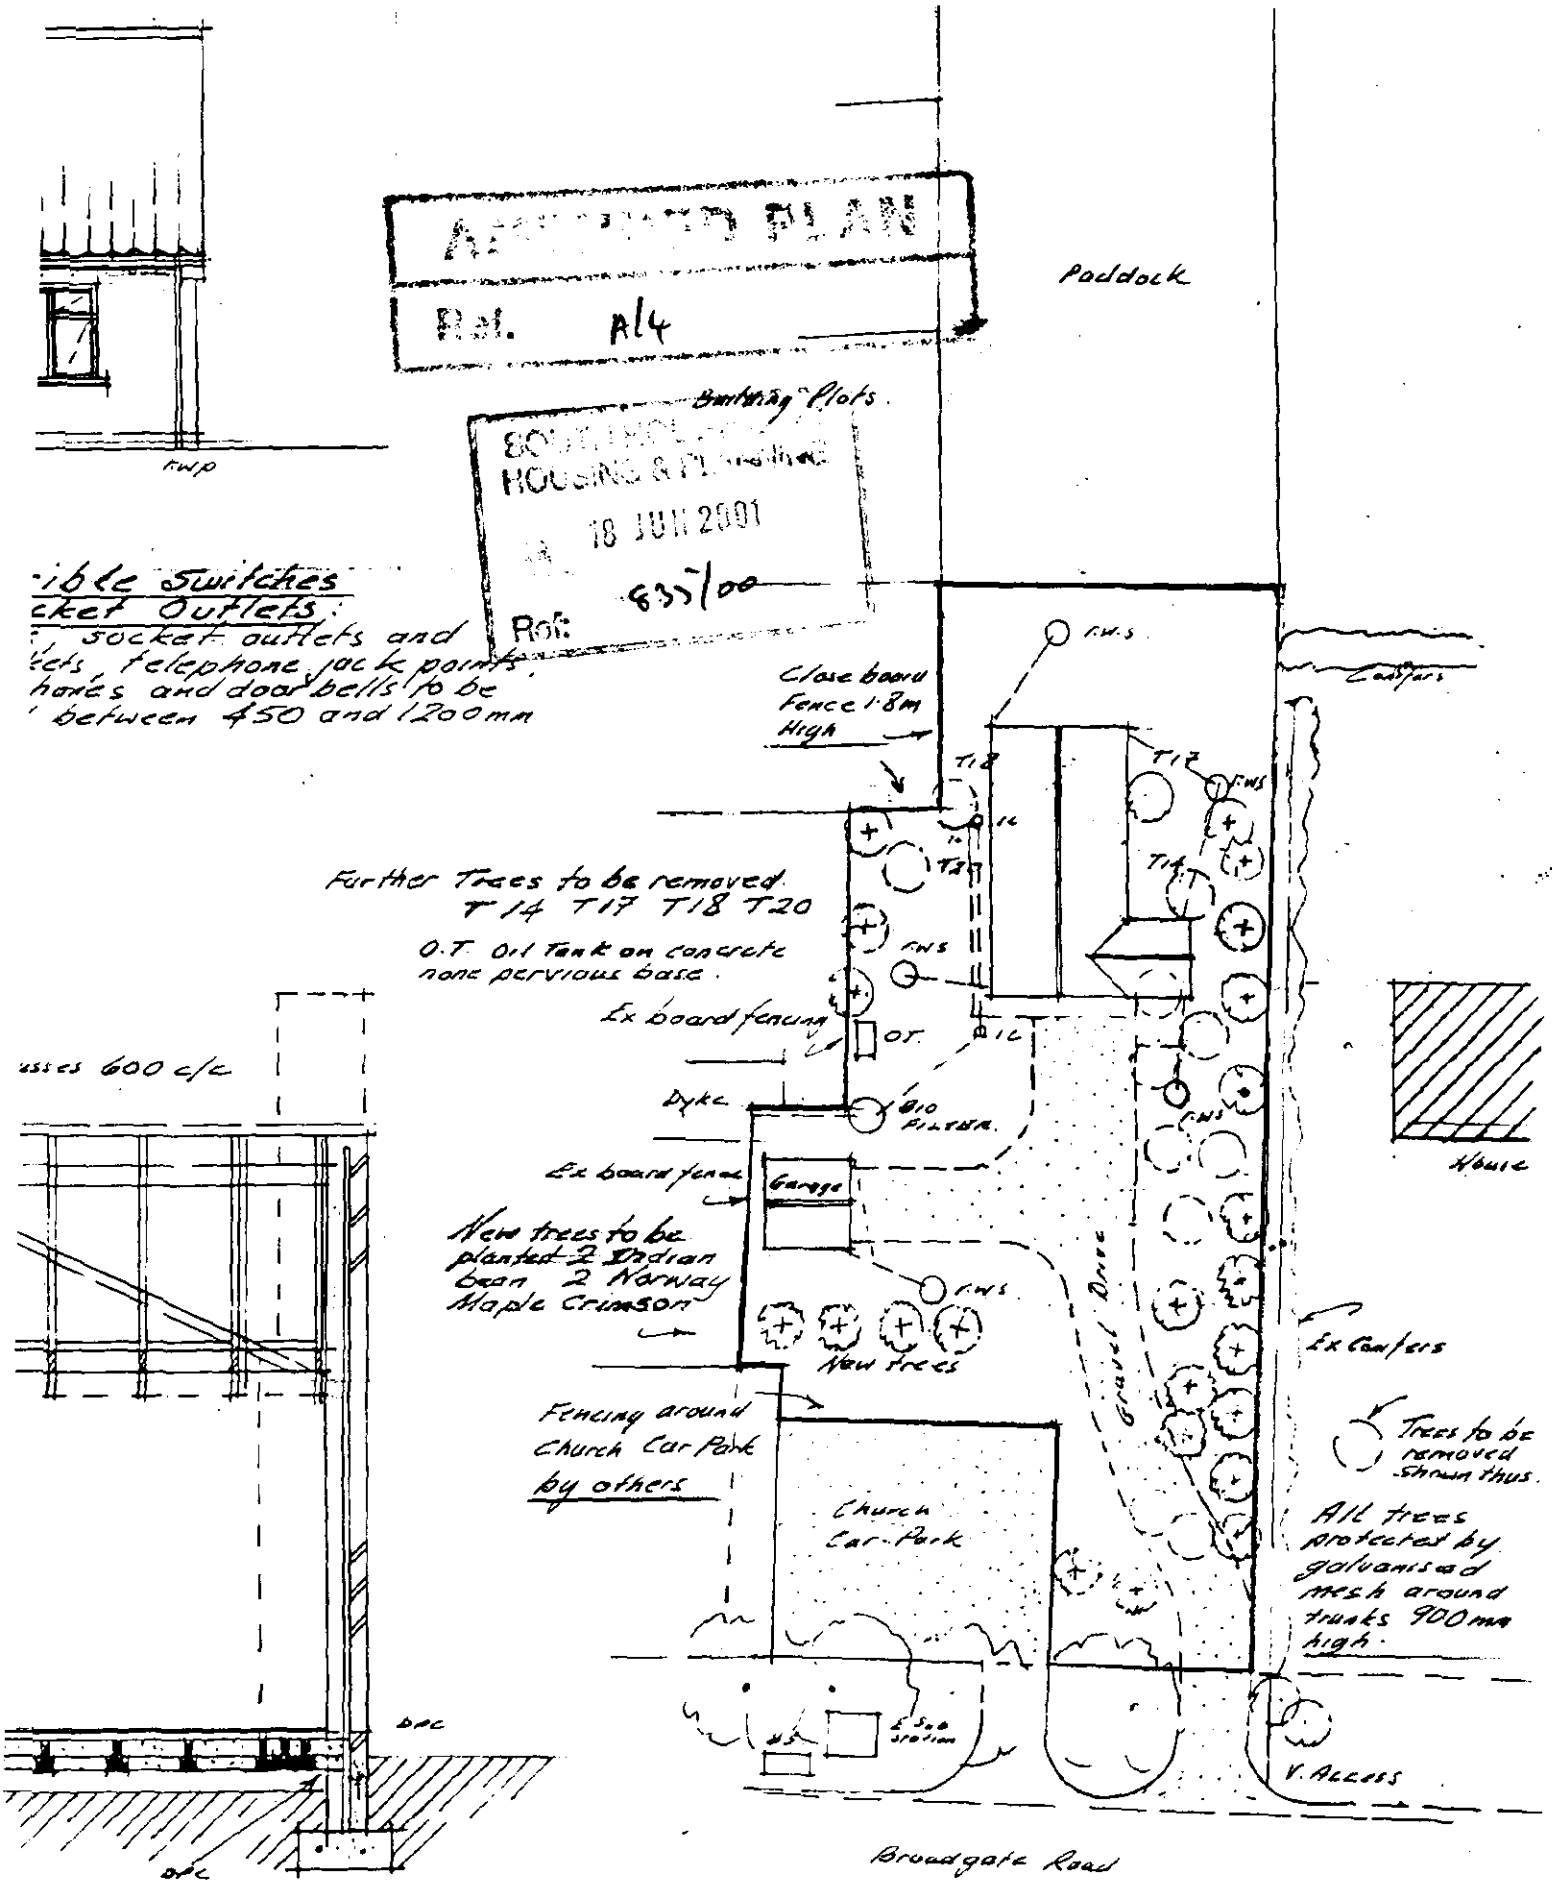

Our Reference 00/6/1268

SITE PLAN (1:500)

Council's Reference H/910835/00

REVISED SITE DETAILS FOR PROPOSED BUNGALOW AT BROADGATE ROAD, SUTTON ST. EDMUNDS FOR MR & MRS. S. GREENACRE

Elevations.

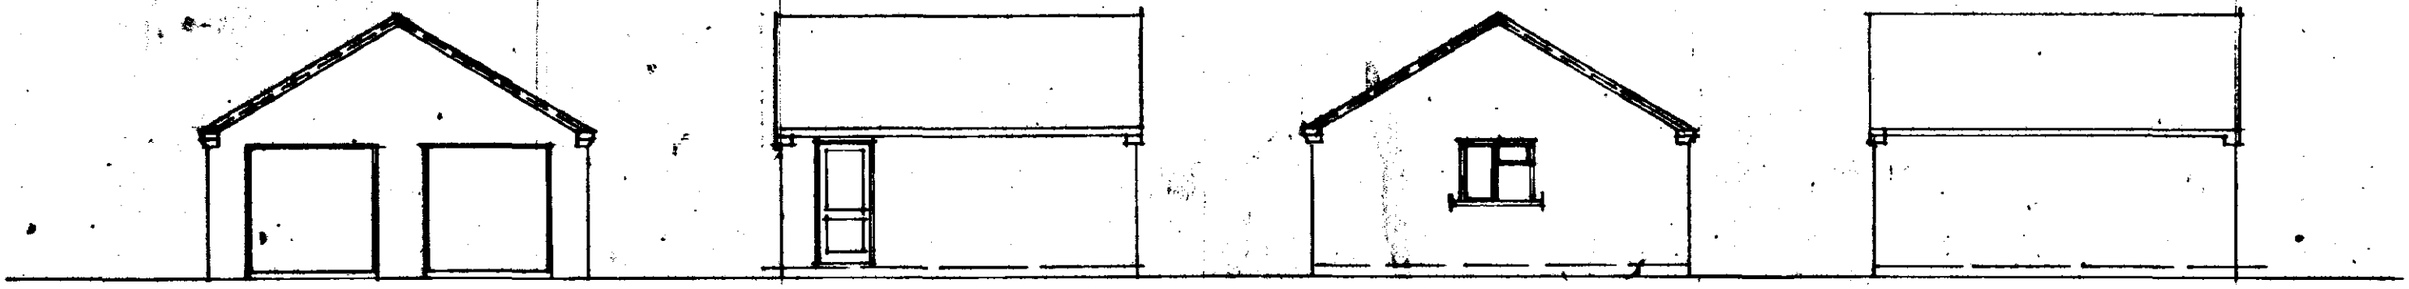

SOUTH EAST NORTH WEST

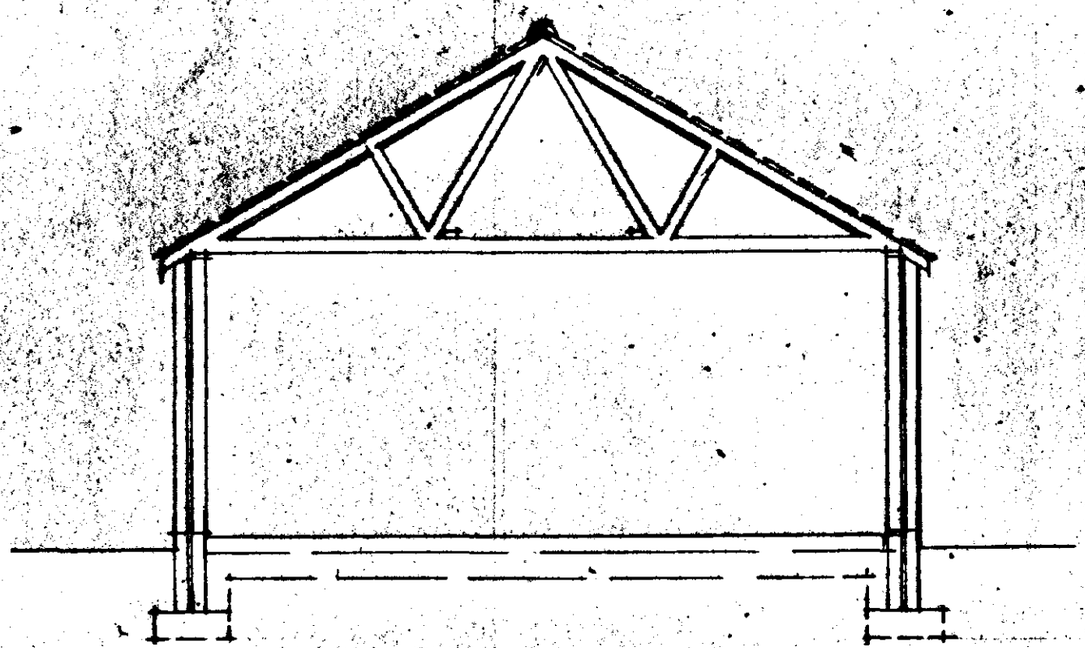

Foundations / floor design subject to ground condition and firm strata

Section

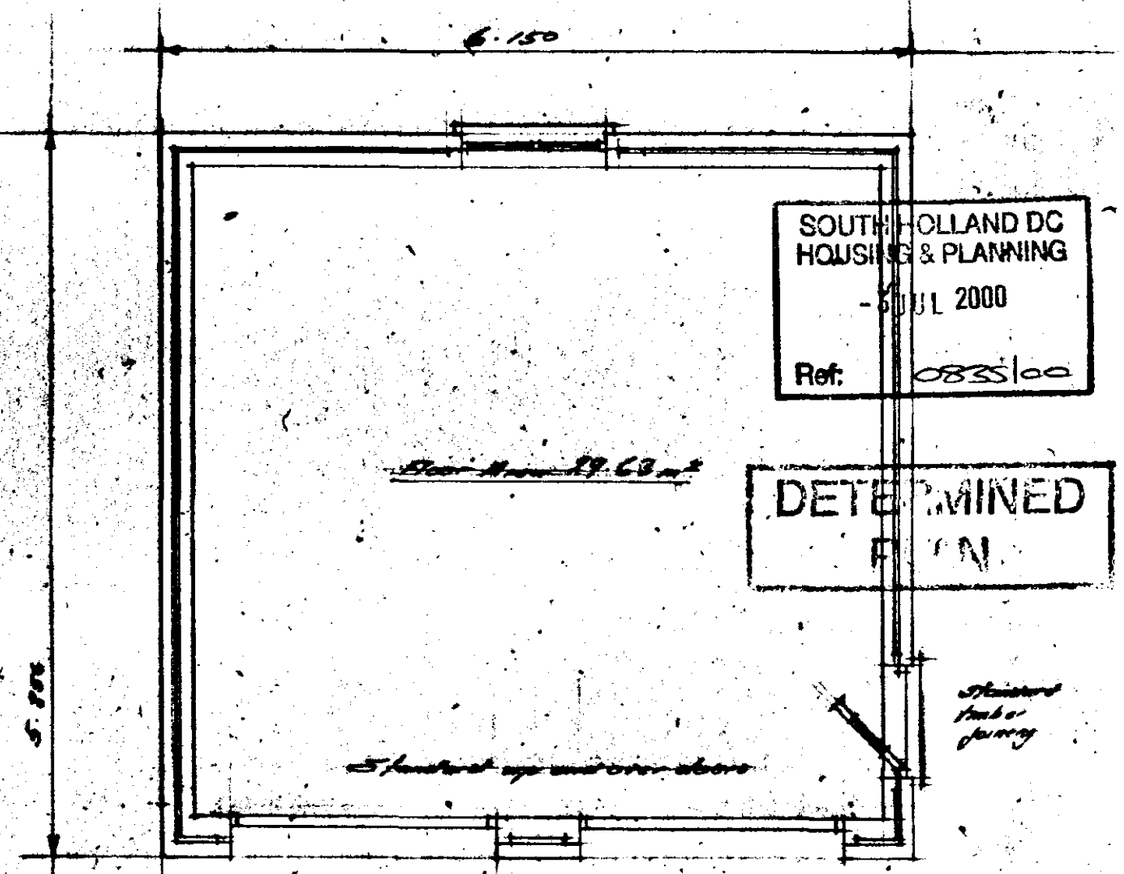

SOUTH HOLLAND DC
HOUSING & PLANNING
- 6 JUL 2000
Ref: 0835/00

DETERMINED
FOR PLANNING

Plan

DWG No 00/6/1268 PROPOSED DOUBLE GARAGE AT PLOT,
SCALES 1:100 & 1:50 BROADGATE ROAD, SUTTON ST. EDMUNDS.

Neville Turner (Building Design Service)
17 Baythorpe Rd UPWELL PE14 9EY. (Tel 01945 773798)

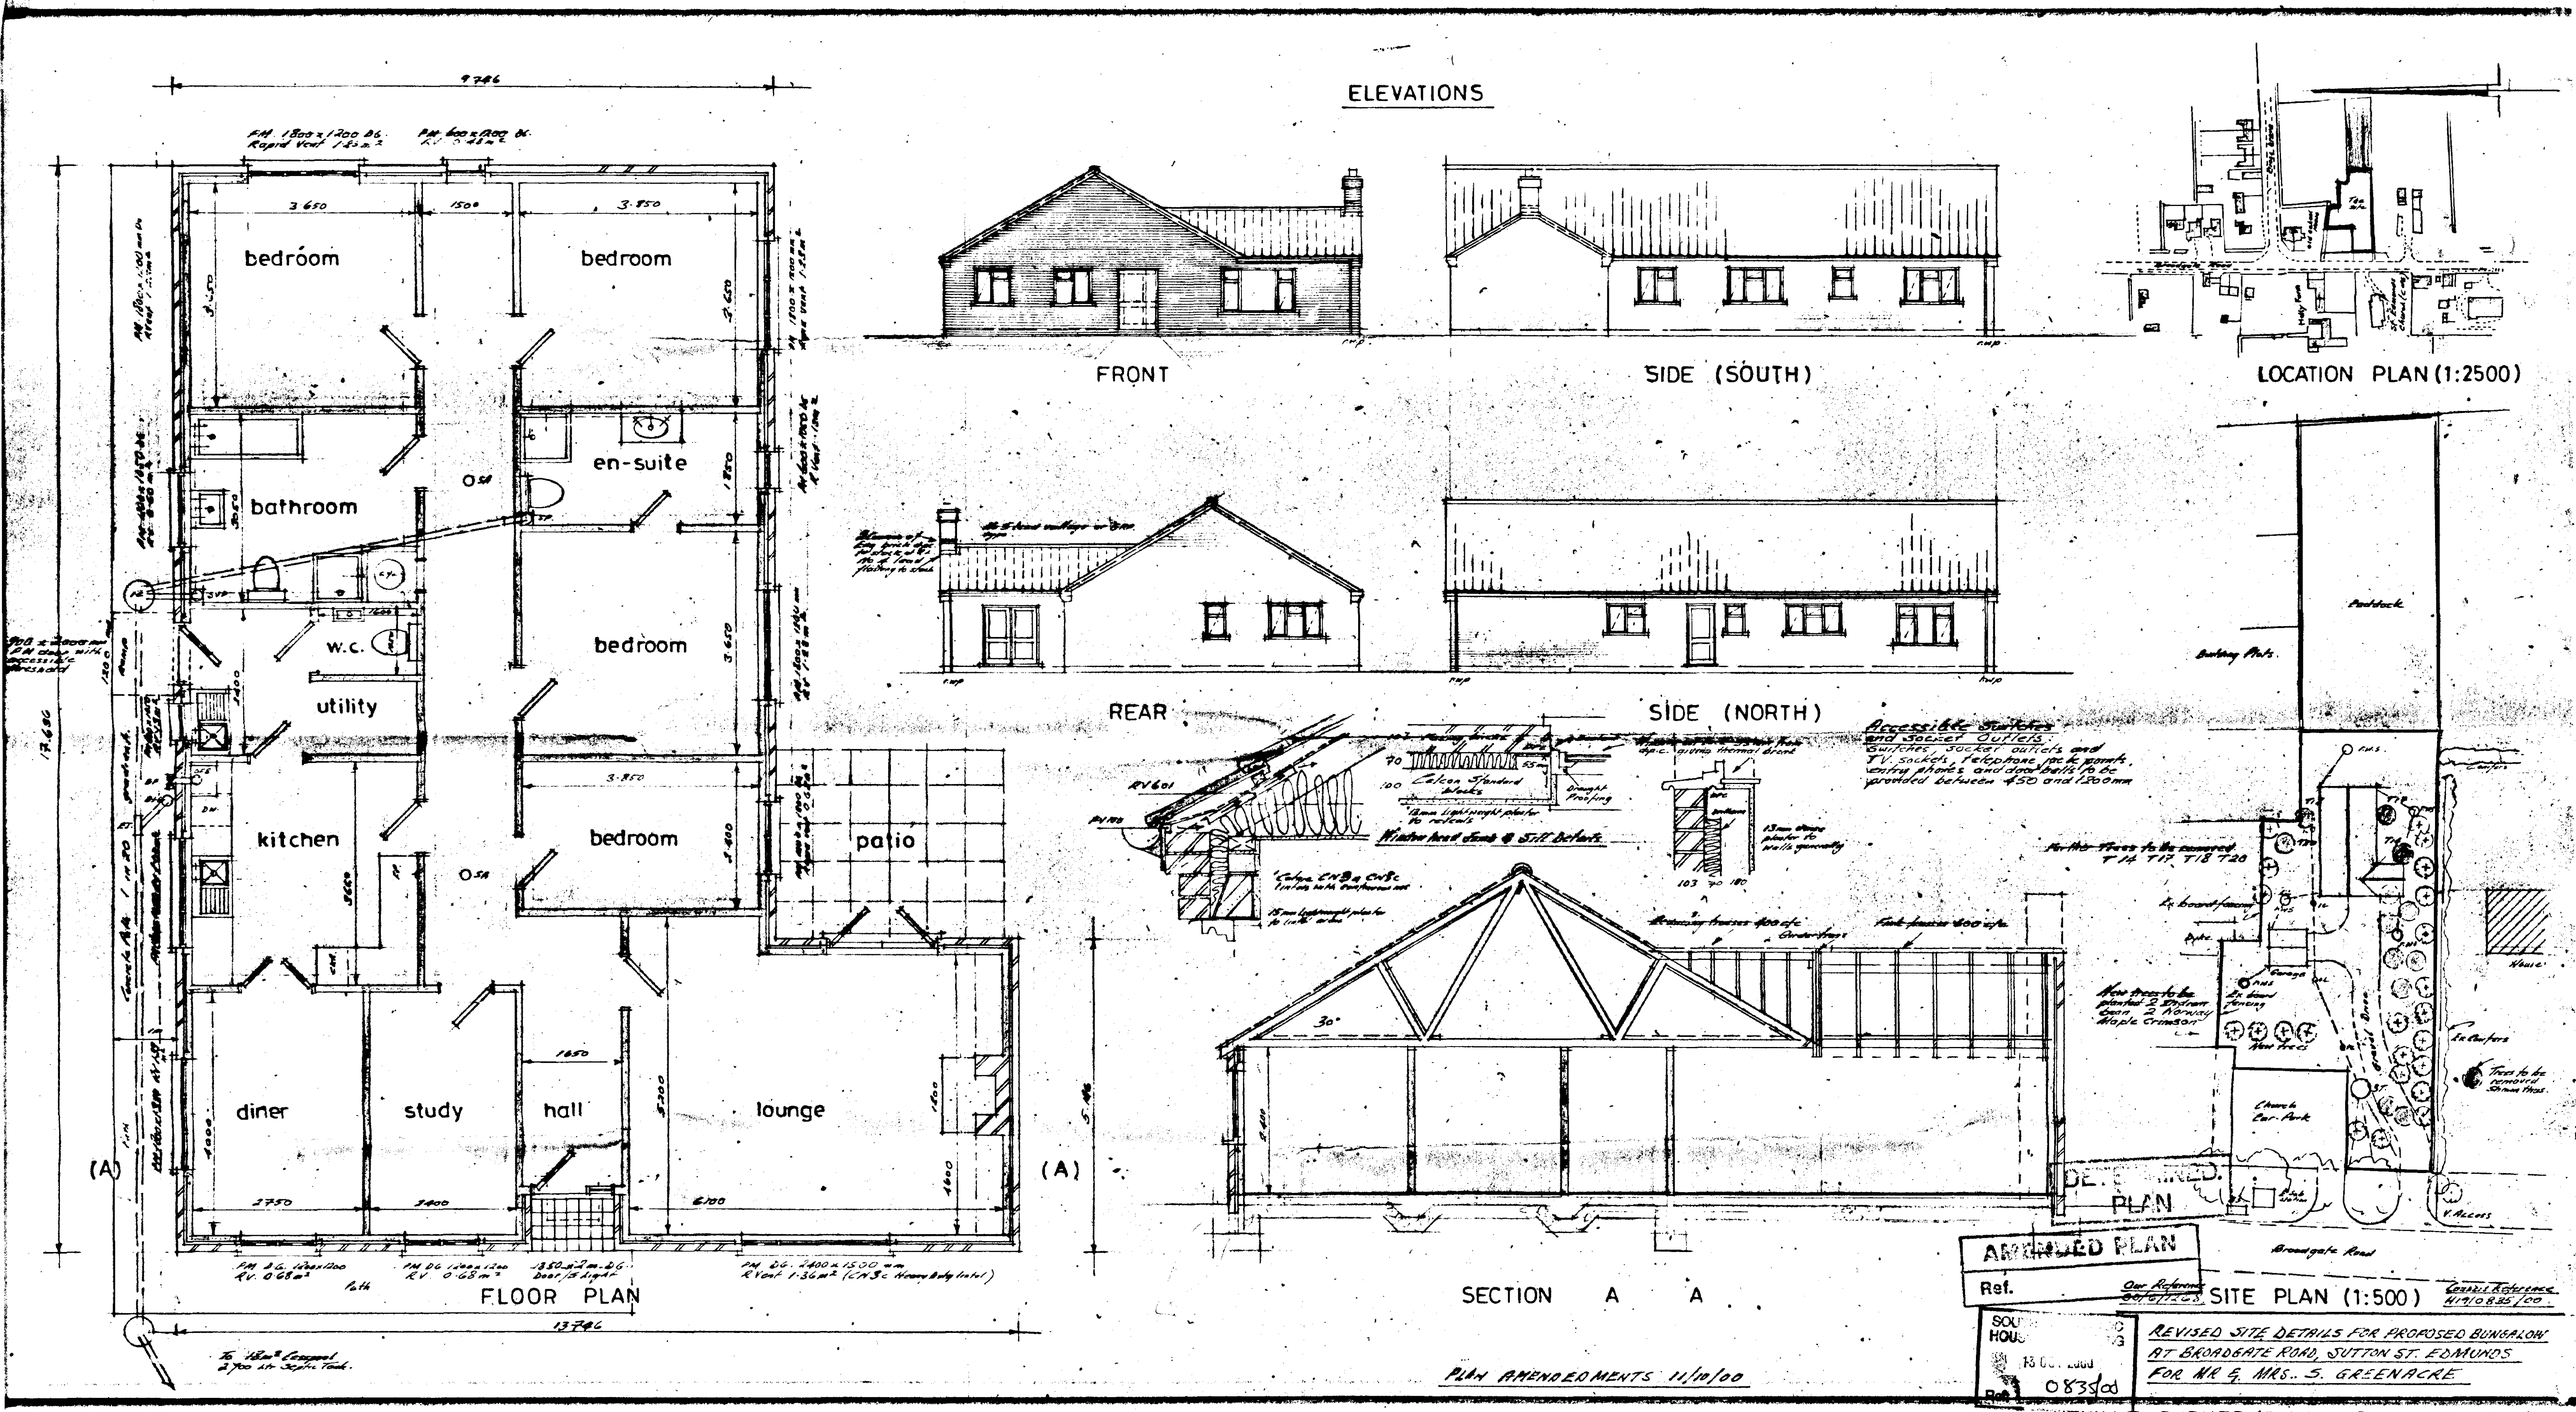

DWG. Nº 00.6.1268 PROPOSED BUNGALOW AND GARAGE AT PLOT BROADGATE ROAD, SUTTON ST. EDMUNDS FOR MR. & MRS. S. GREENACRE SCALES 1:10 1:50 1:100

NEVILLE TURNER (Building Design Service)
17 BAPTIST ROAD UPWELL PE14 9EY
TELEPHONE/FAX 01945 773798

ELEVATIONS

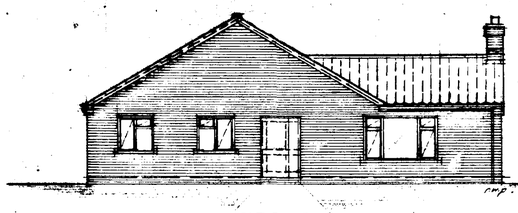

FRONT

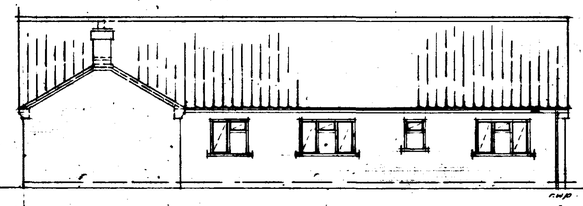

SIDE (SOUTH)

SUPERSEDED

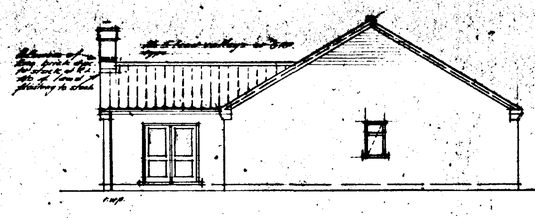

REAR

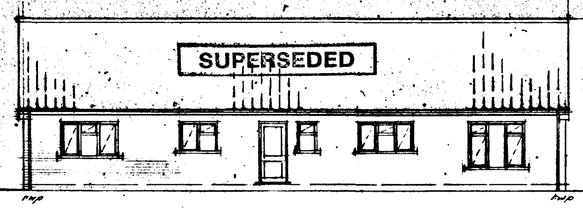

SIDE (NORTH)

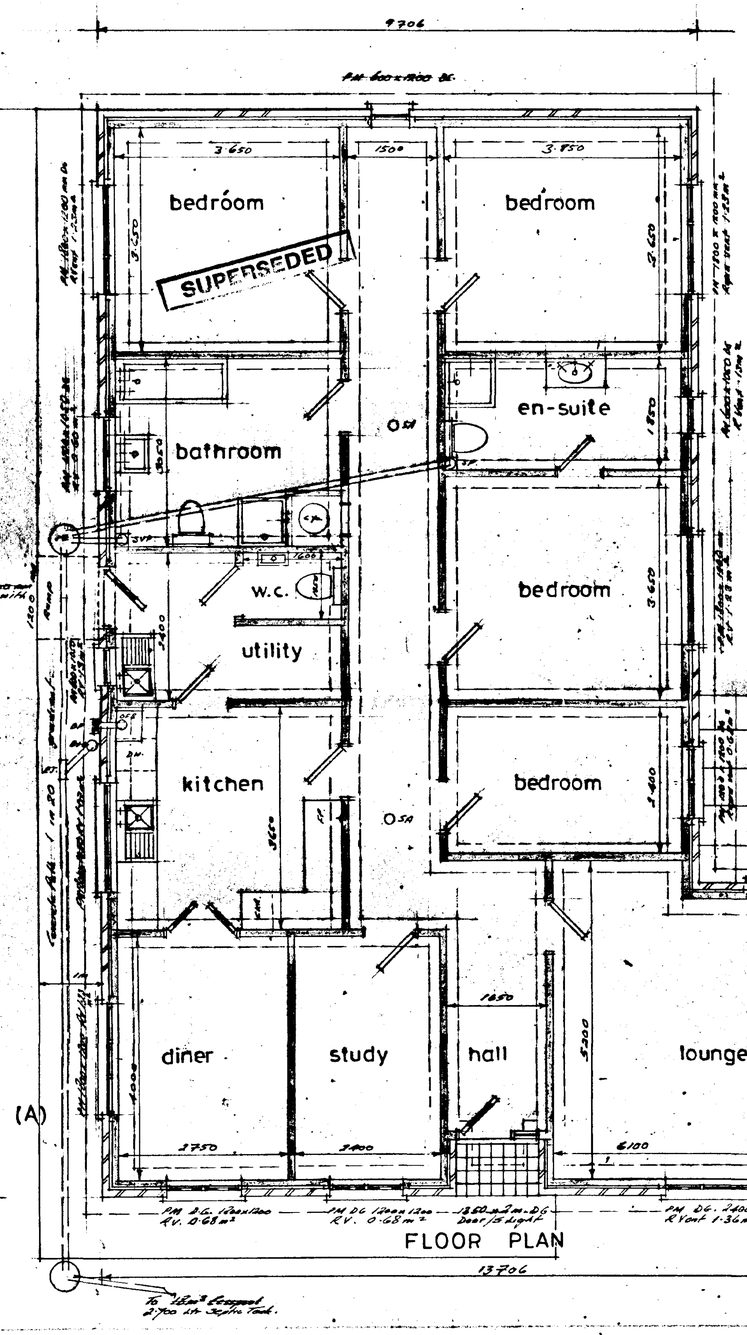

FLOOR PLAN

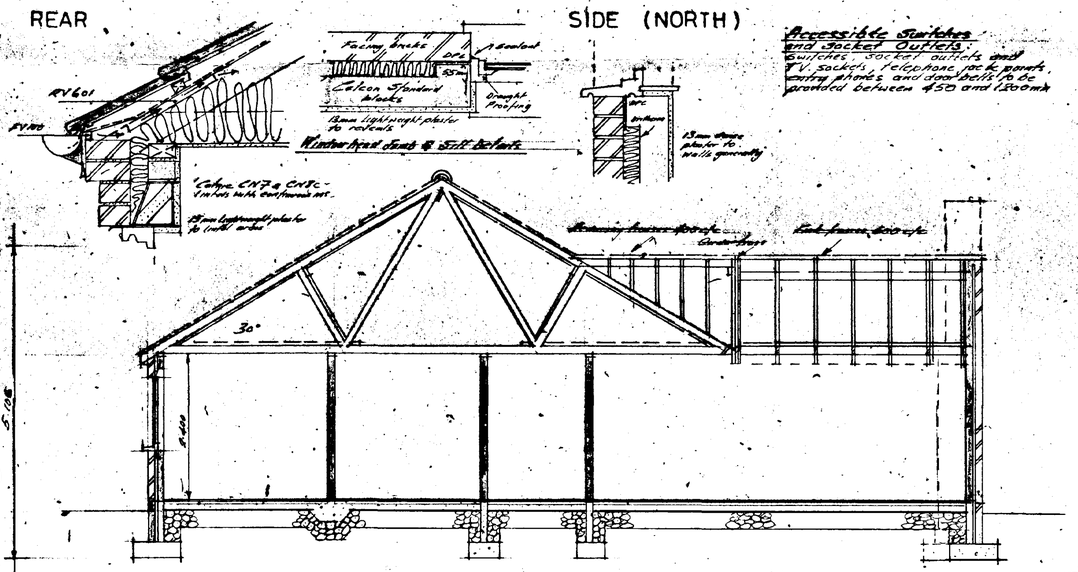

SECTION A A

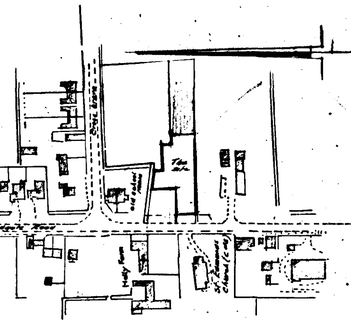

LOCATION PLAN (1:2500)

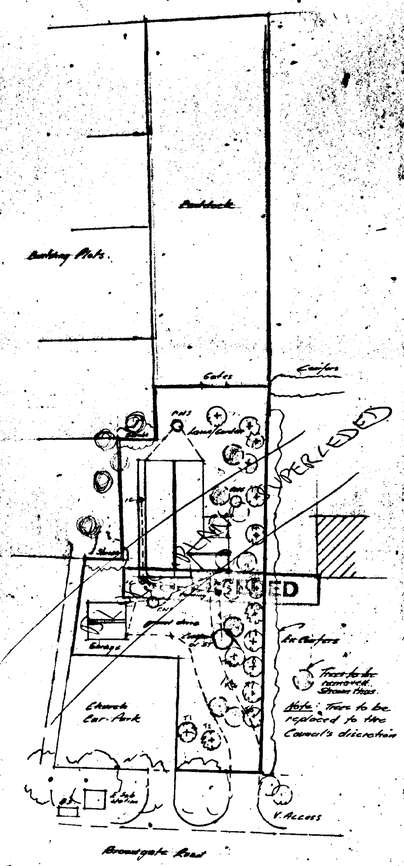

SITE PLAN (1:500).

Accessible Switches and Socket Outlets:
Switches, socket outlets and TV sockets, telephone jack points, entry phones and doorbells to be provided between 450 and 1200mm

SOUTH HOLLAND DC
HOUSING & PLANNING
-3 JUL 2000
Ref: 0835aa

DWG. Nº 00.6.1268 PROPOSED BUNGALOW AND GARAGE AT PLOT BROADGATE ROAD, SUTTON ST. EDMUNDS FOR MR. & MRS. S. GREENACRE SCALES 1:10 1:50 1:100

NEVILLE TURNER (Building Design Service)
17 BAPTIST ROAD UPWELL PE14 9EY
TELEPHONE/FAX 01945 773798