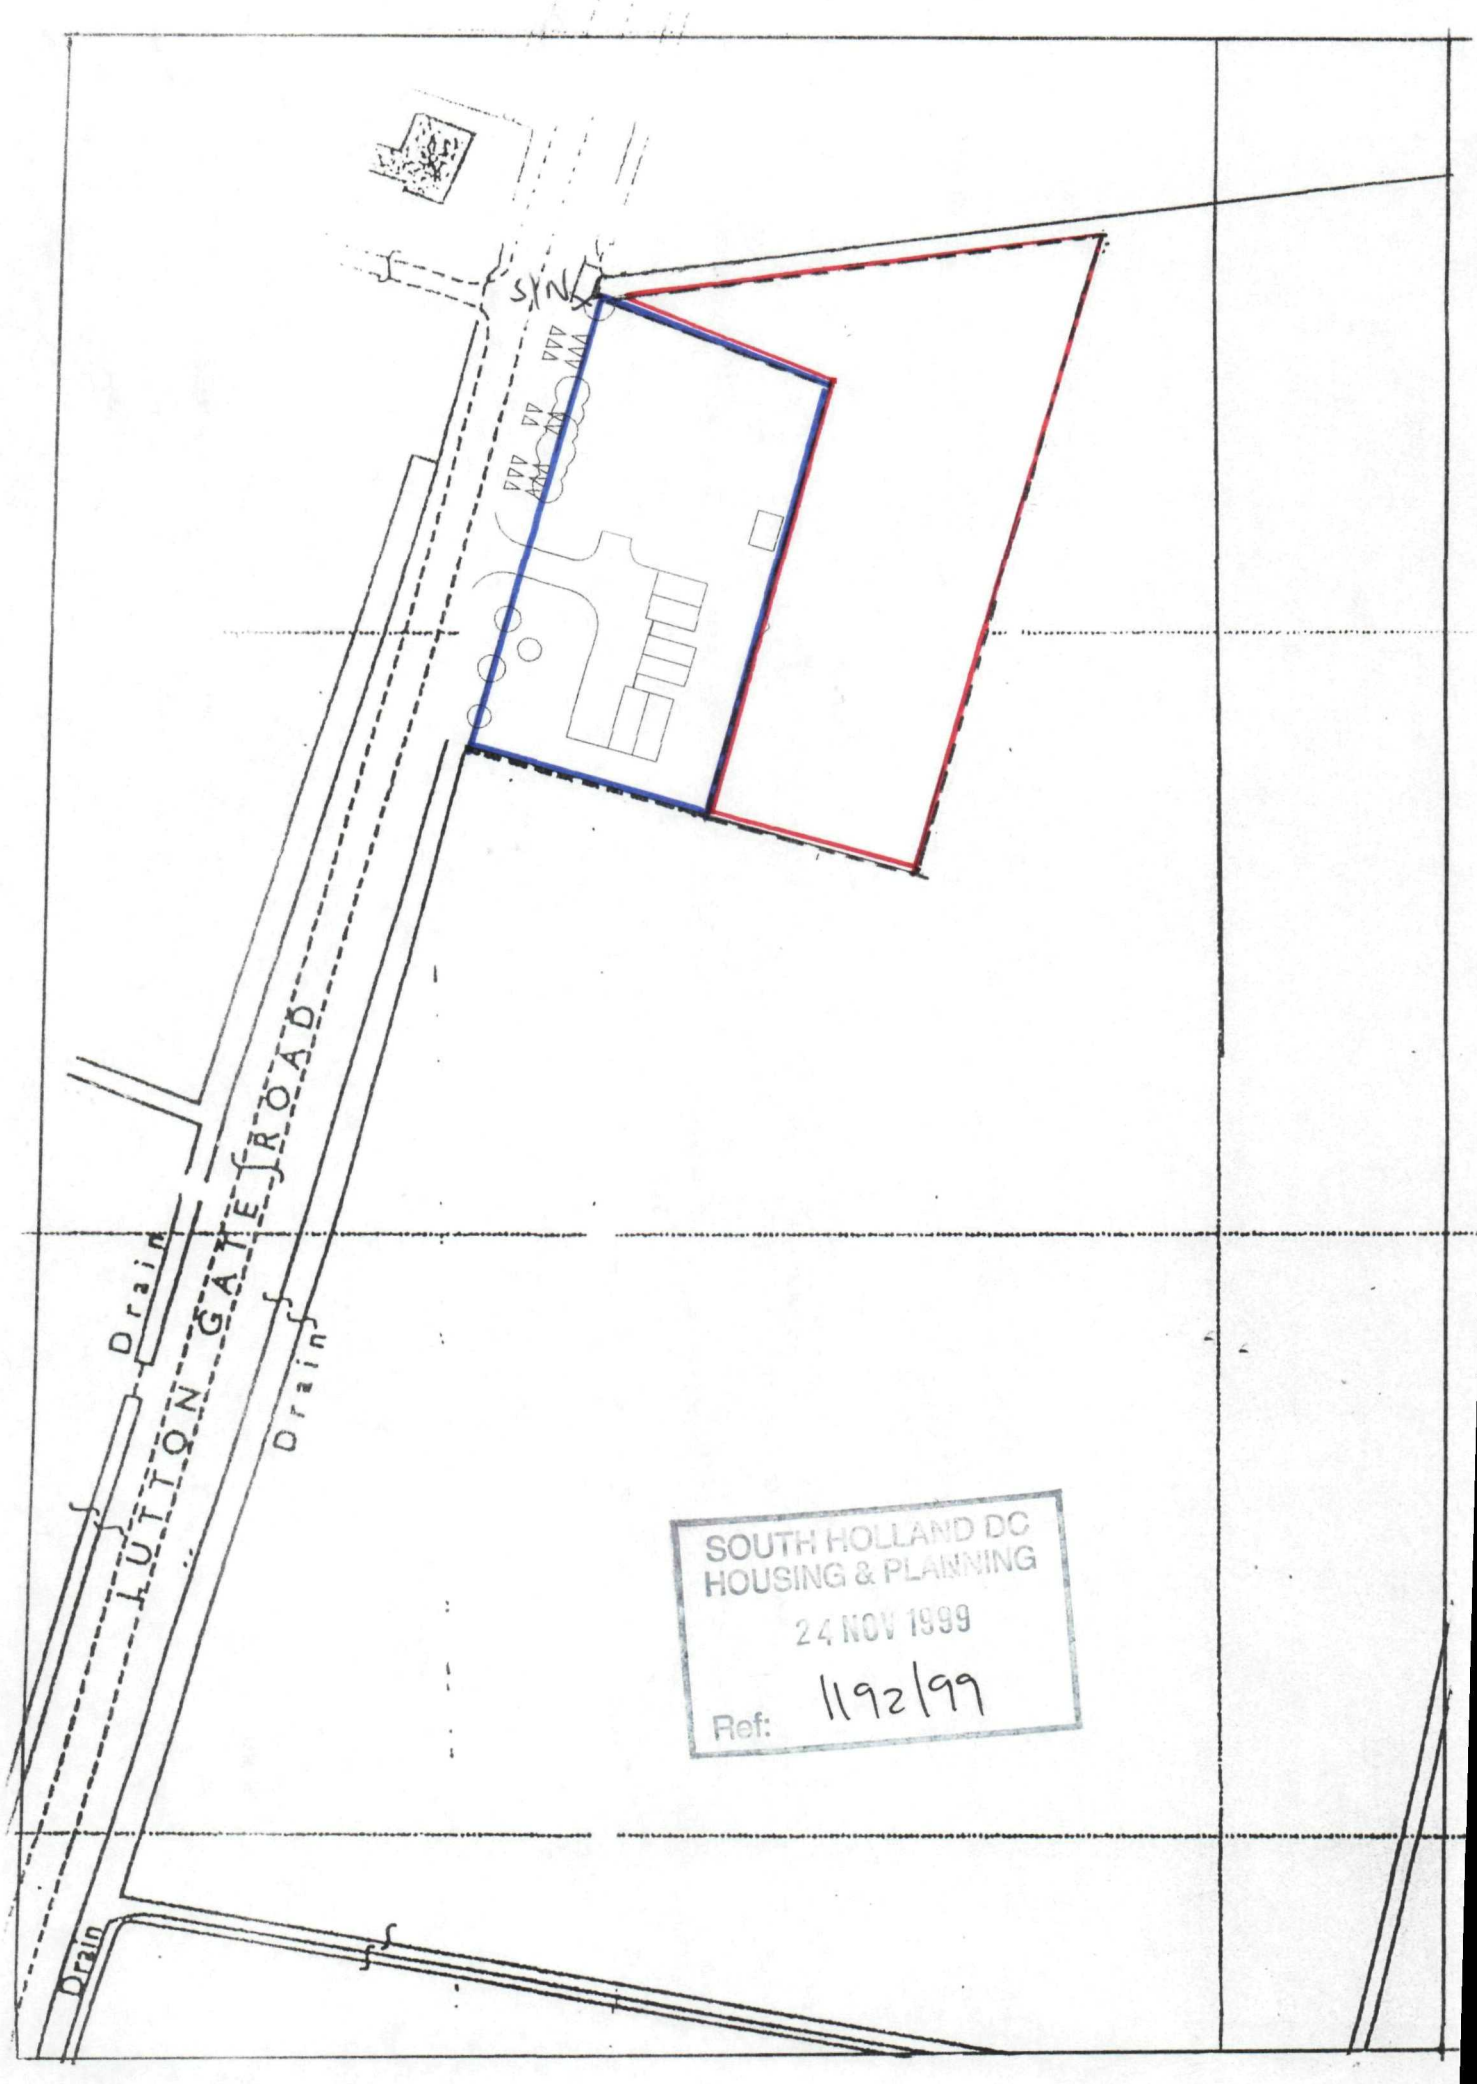

SOUTH HOLLAND DC
HOUSING & PLANNING
24 NOV 1999
Ref: 1192/99

DAVID BROKER DESIGN SERVICES
2000
CONCEPT
ARCHITECTURE
COMPUTER AIDED DESIGN

CLIENT
MR LAVERY
LUTTON GATE ROAD SUTTON
ST EDMONDS

DETERMINED PLAN

BOUNDARY

BOUNDARY

BOUNDARY

RWS

10,000

8,210

2,510

8,220

PROPOSED STABLES

EXISTING GARAGE

EXISTING CHALET

EXISTING DRIVEWAY & PARKING

FRONT GARAGE

28,800

ASH TREES

EXISTING LAND DRAIN

EXISTING ACCESS

LUTTON GATE ROAD

SOUTH HOLLAND DC
HOUSING & PLANNING
25 AUG 1999
Ref: 0849/99

LOCATION PLAN 1:2500
REPRODUCED FROM THE ORDNANCE SURVEY MAP BY DAVID BROKER DESIGN SERVICES WITH THE SANCTION OF THE DIRECTOR GENERAL, ORDNANCE SURVEY,FOR BUSINESS USE. LICENCE No AR 370656.

HEALTH AND SAFETY C.D.M. REGULATIONS 1995
THE CLIENT/DEVELOPER AND BUILDING CONTRACTOR/SUB CONTRACTOR ARE ADVISED TO AQUAINT THEMSELVES WITH THE IMPLICATIONS AND REQUIREMENTS OF THIS BUILDING PROJECT

FILE No MR LAVERLY
SCALE ~~1:50~~ 1:200
DATE 20/08/99
DRAWN M.D.BROKER

PROPOSED STABLES & GARDEN STORE
(TO REPLACE EXISTING BARN)

Issued
Revisions

ARCHITECTURAL TECHNICIANS
DANBROOKE HOUSE STATION ROAD
WISBECH ST MARY
WISBECH CAMBS.PE13 4RW
Telephone 01945410421 Facsimile 01945410400

DO NOT SCALE ALL DIMENSIONS TO BE VERIFIED ON SITE THIS DRAWING AND DESIGN REMAINS THE COPYRIGHT OF DAVID BROKER AND MAY NOT BE REPRODUCED WITHOUT PERMISSION.