




FRONT (WEST) ELEVATION

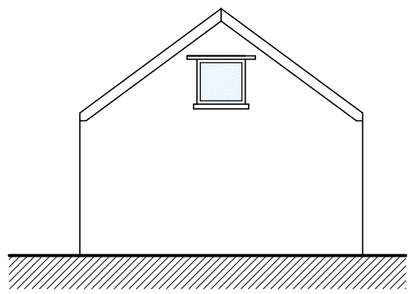

SIDE (NORTH) ELEVATION

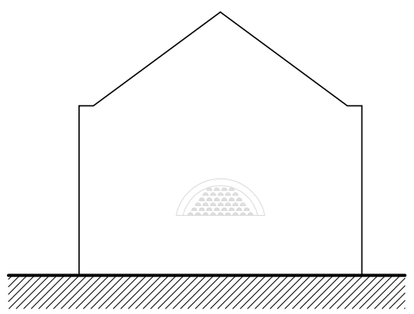


SIDE (SOUTH) ELEVATION

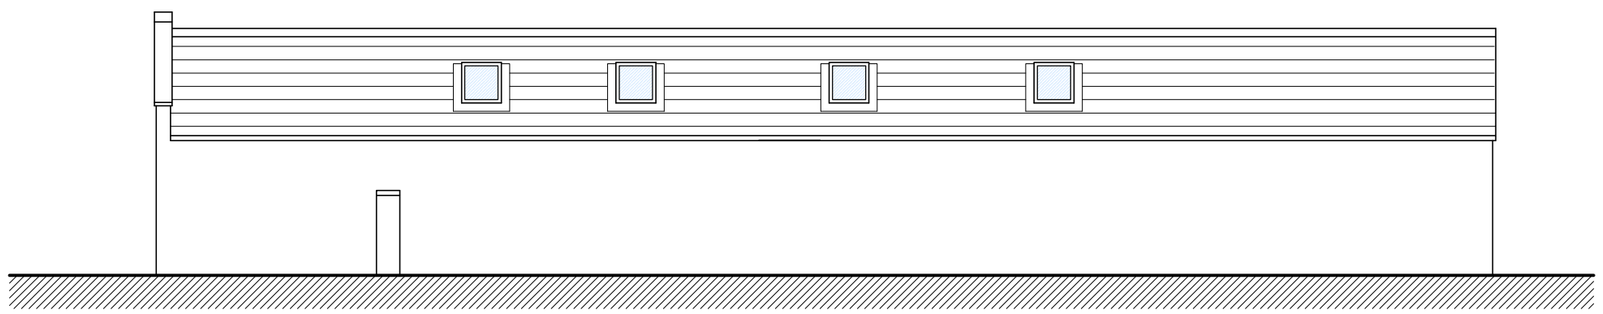

REAR (EAST) ELEVATION

BUILDING 3 PROPOSED ELEVATIONS 1:100

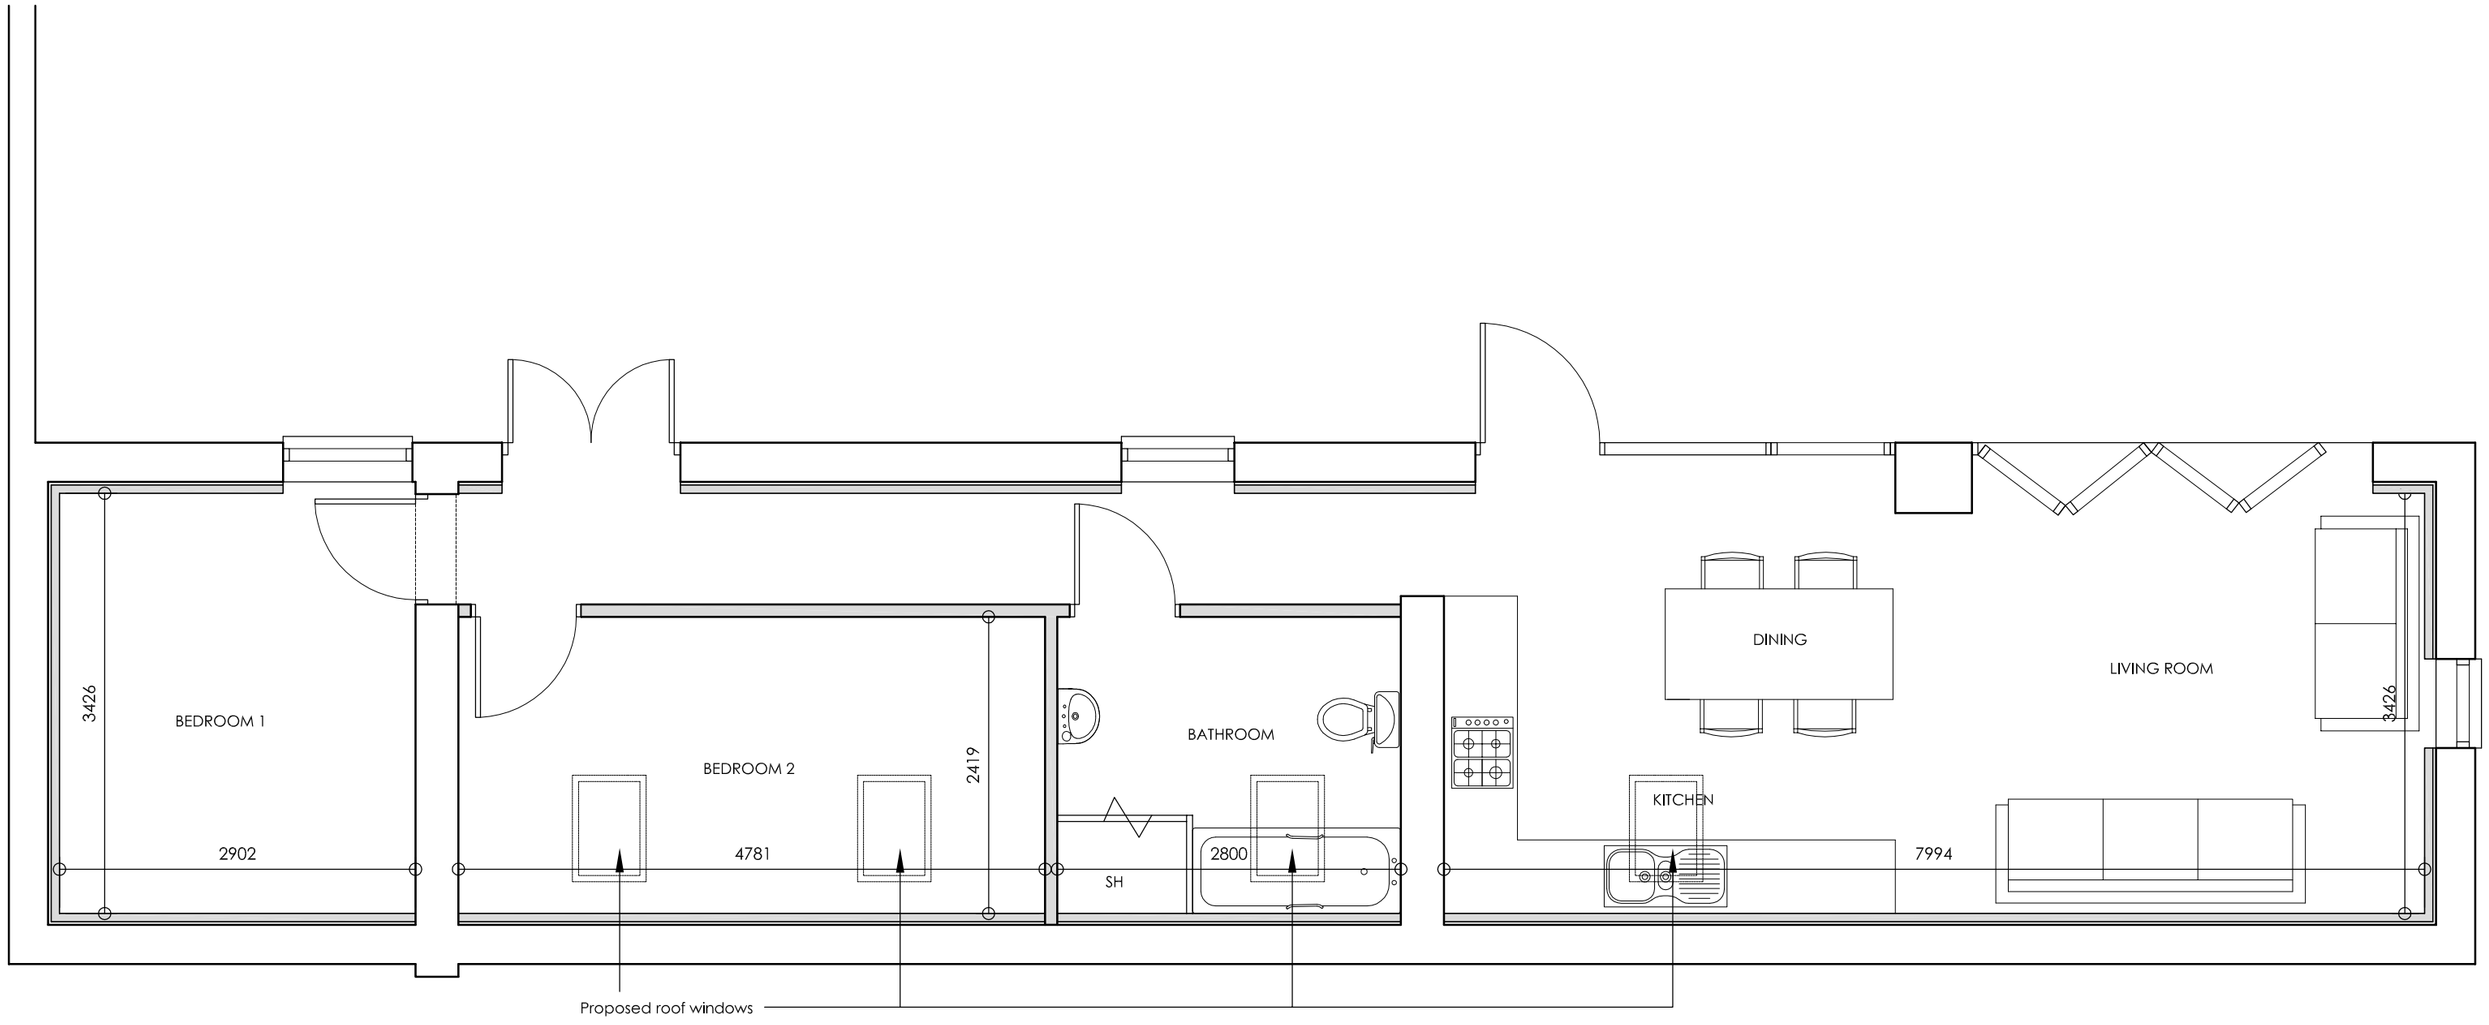

BUILDING 3 PROPOSED PLAN 1:50

Peter Humphrey Associates
ARCHITECTURAL DESIGN AND BUILDING

PROJECT
The Oaks
251 Broadgate
Sutton st Edmund
Lincolnshire

CLIENT Mr Coates

DRAWING TITLE BUILDING 3 PROPOSED

DATE MAR 15 SCALE AS SHOWN JOB No. 5299-PL03

DO NOT SCALE FROM THIS DRAWING

COPYRIGHT: THIS DRAWING MUST NOT BE ISSUED, LOANED OR COPIED
WITHOUT THE CONSENT OF PETER HUMPHREY ASSOCIATES

Peter Humphrey Associates
ARCHITECTURAL DESIGN AND BUILDING
TELEPHONE 01945 466 966
FAX 01945 466 433
E-MAIL: Info@peterhumphrey.co.uk
30 OLD MARKET WISBECH CAMBS PE13 1NB

Fenland District Council
Building Design Awards
Building Excellence in Fenland
Category Winner 2008